





FRONT ELEVATION

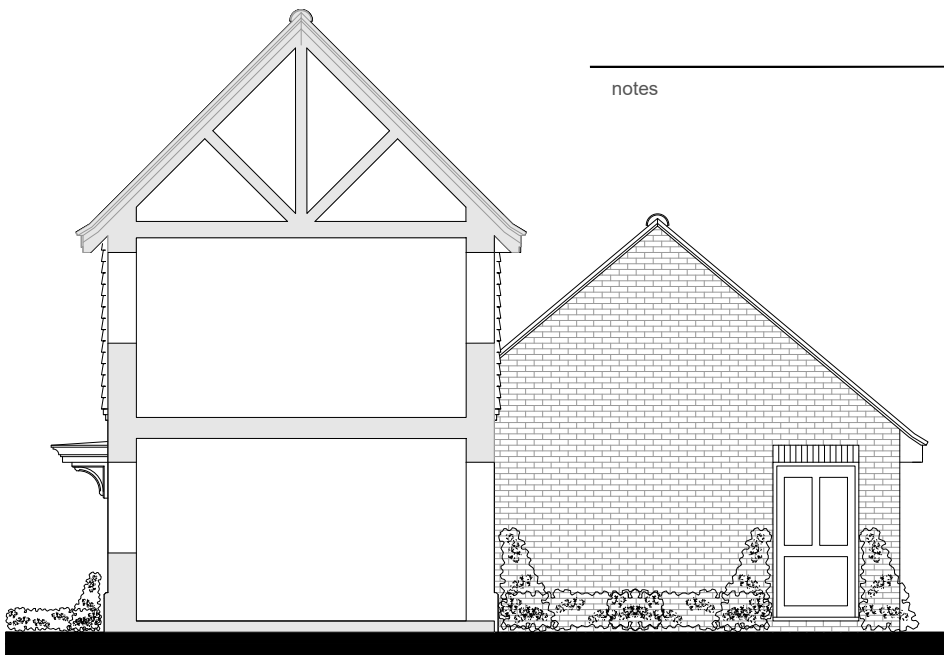


SECTION / SIDE ELEVATION



SECTION / SIDE ELEVATION

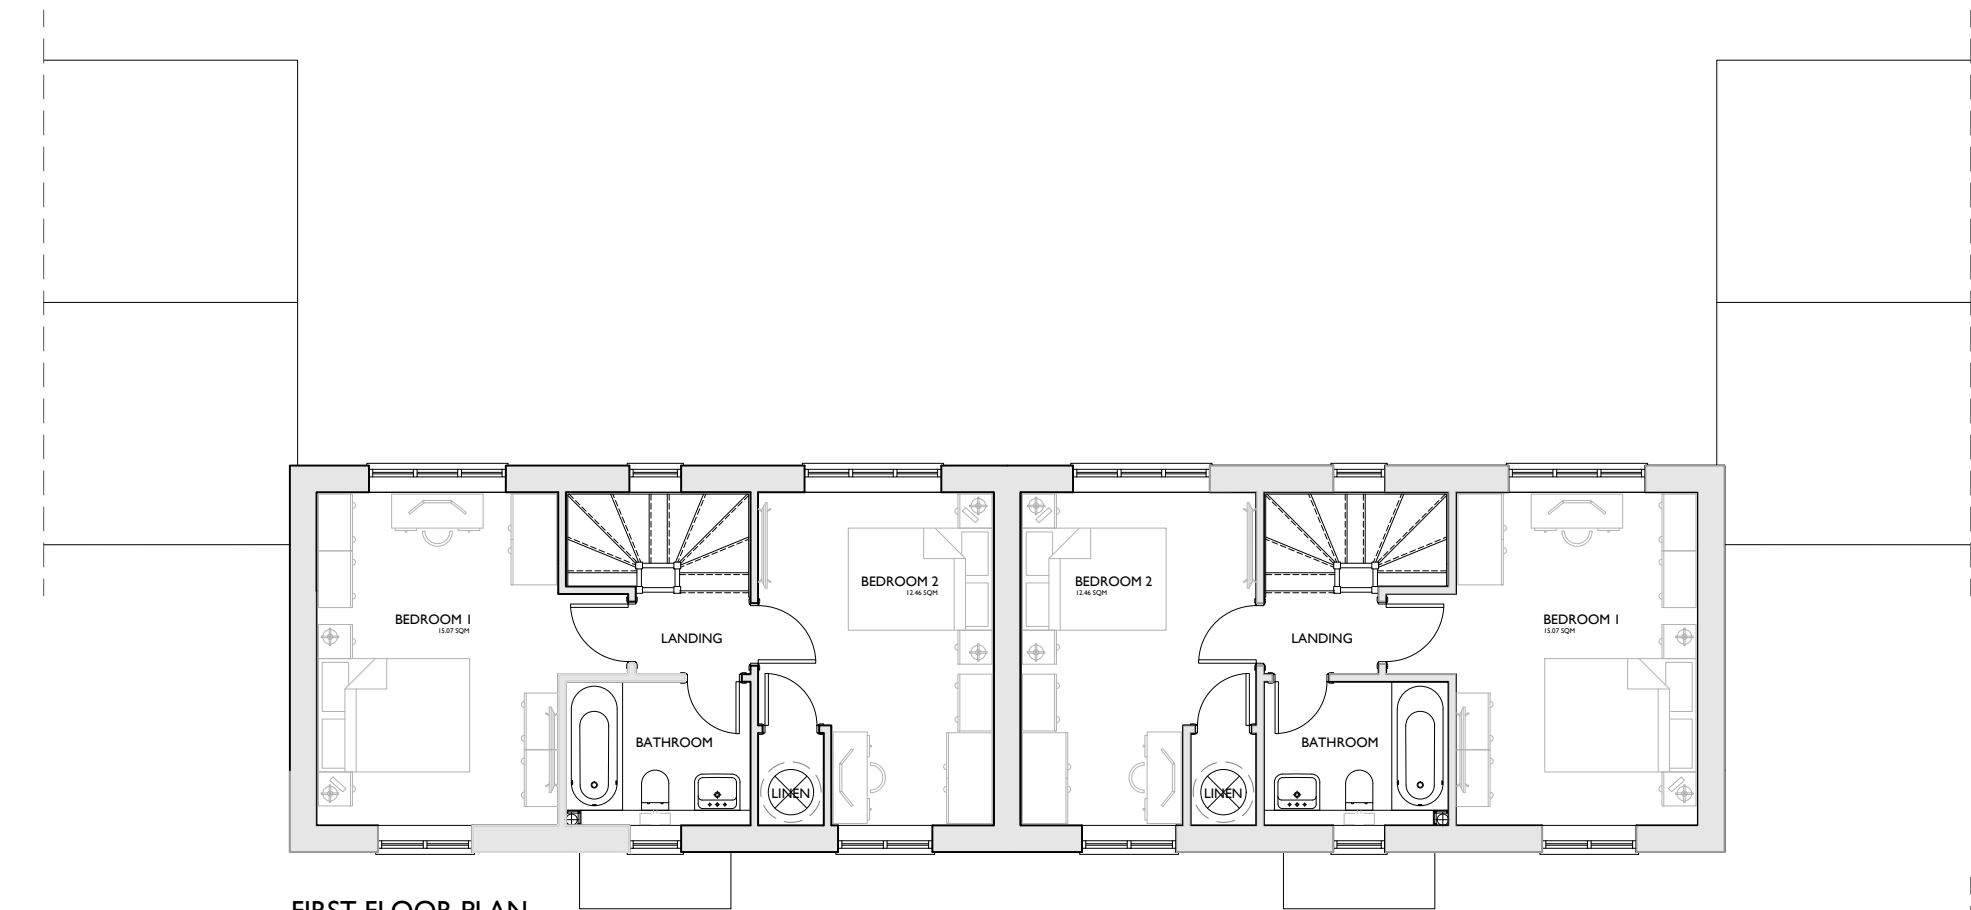

FIRST FLOOR PLAN
PLOTS 29, 30, 31 & 32

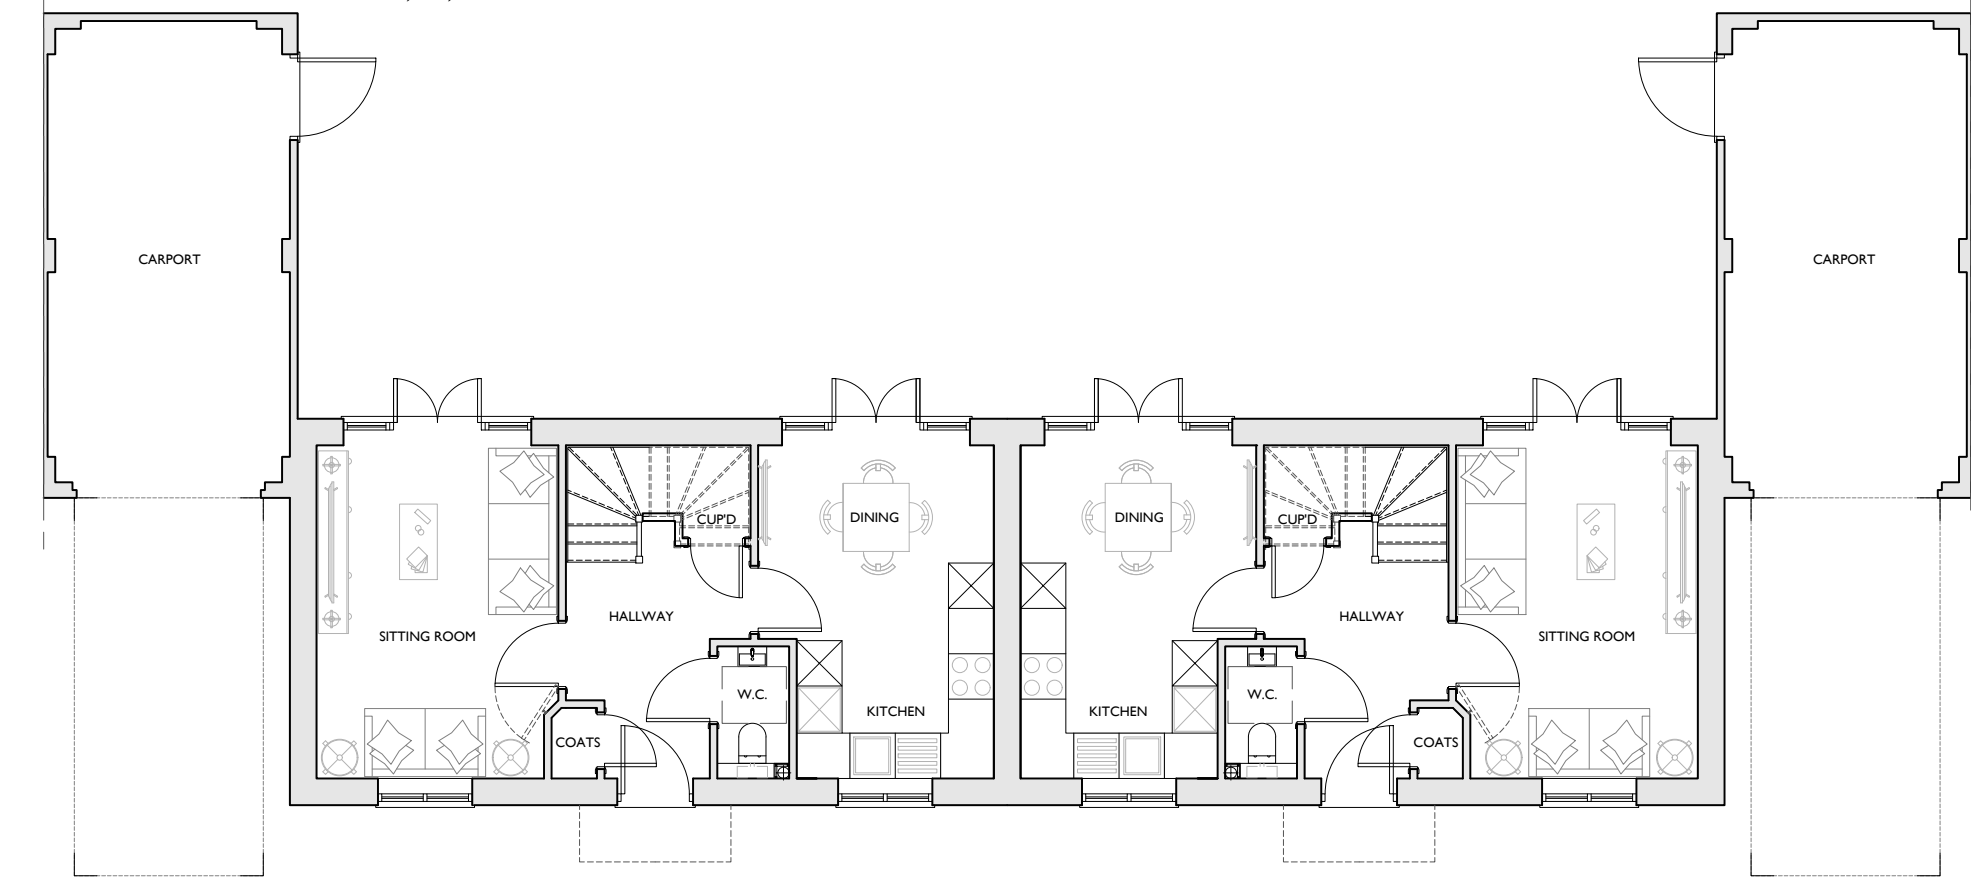

GROUND FLOOR PLAN
PLOTS 29, 30, 31 & 32
850 sqft



REAR ELEVATION



SECTION / SIDE ELEVATION



SECTION / SIDE ELEVATION

B 16.09.26 MJ PLOTS NUMBERS CORRECTED
A 05.08.26 MJ PLOTS NUMBERS REVISED

revision
date

prepared
description



Knightway House
Park Street
Bagshot
Surrey
GU19 5AQ
T : 01276 538941
www.antlerhomes.co.uk

project
SELSFIELD ROAD, ARDINGLY

drawing
PLOTS 29, 30, 31 & 32 - FLOOR PLANS &
ELEVATIONS

date scale drawn
09.03.26 1:100 @ A2 MJ

drawing number revision
AH314 - PL.24 B

