




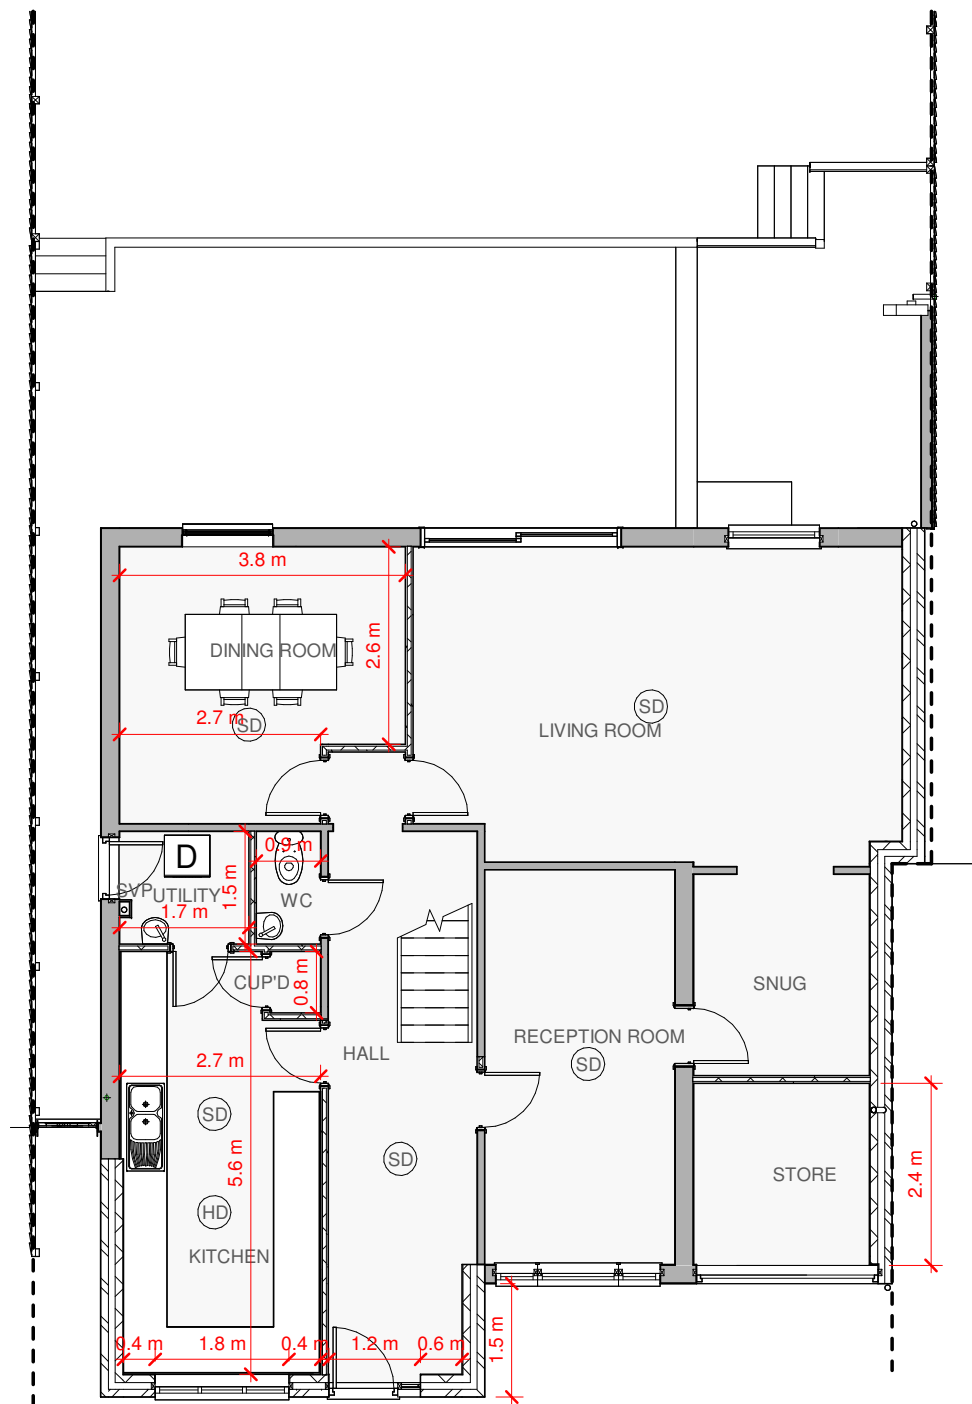

01 Proposed Ground Floor.
1 : 100

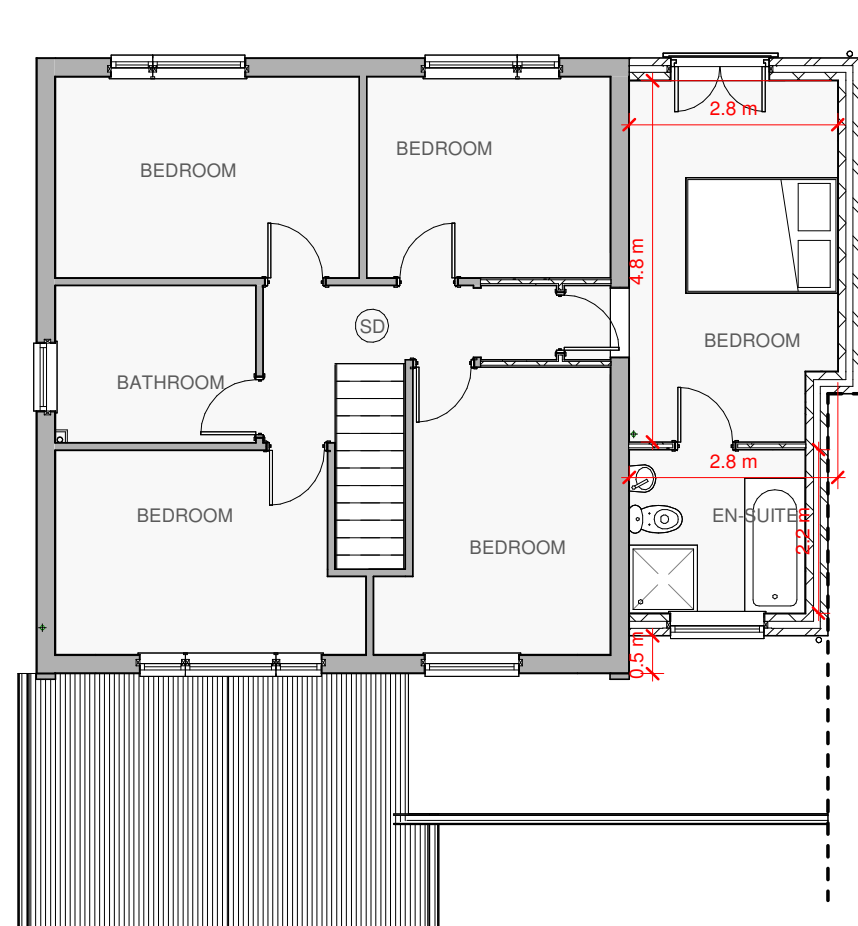


02 Proposed First Floor.
1 : 100

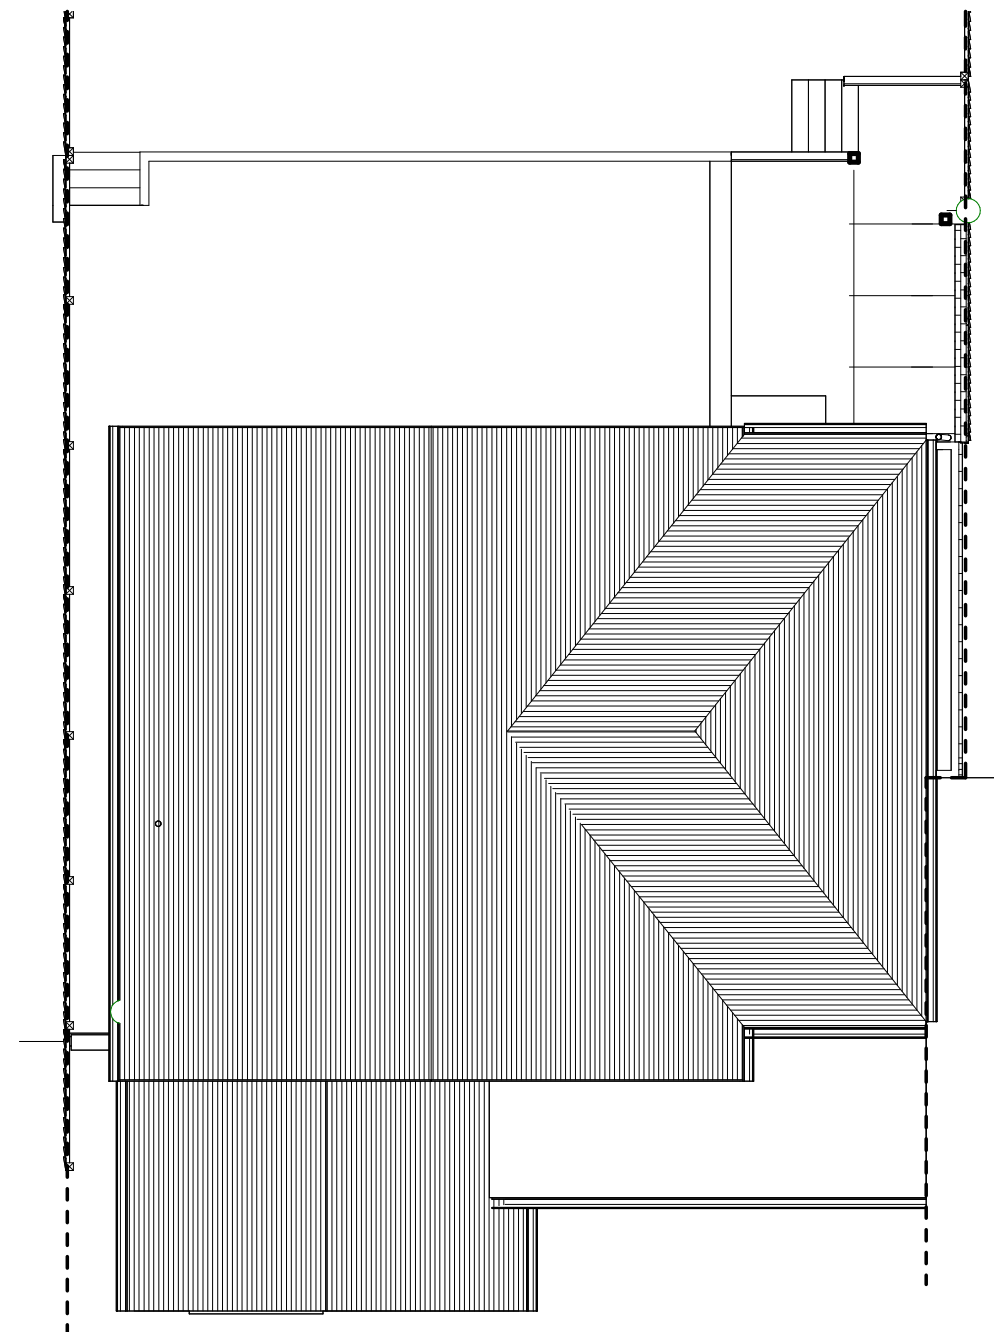

04 Proposed Roof Plan.
1 : 100

PLANNING DRAWINGS

 

PROPOSED PLANS

Project number	Project Number	2526/06 C
Date	June 2025	
Drawn by	M.D	
Checked by	Checker	Scale
		A3 @ 1 : 100