





NORTH (FRONT) ELEVATION

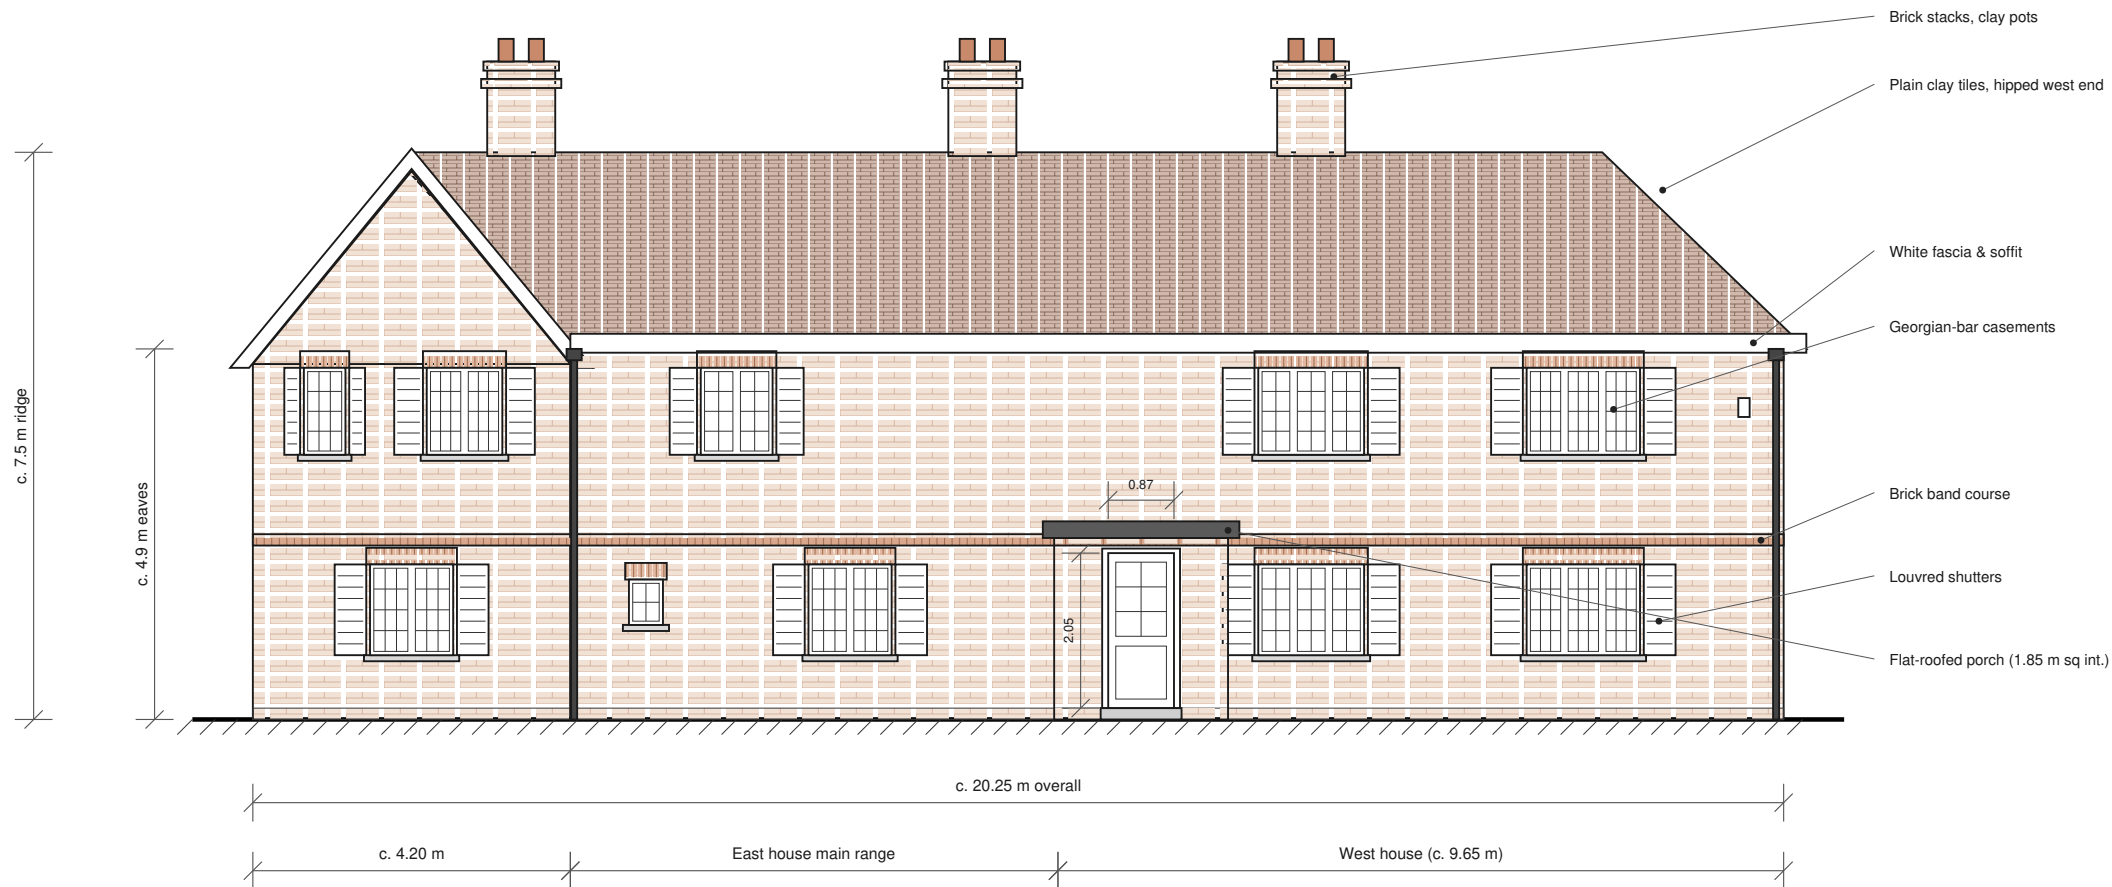

SOUTH (REAR) ELEVATION — EXISTING

 

**TILLINGHURST — EAST & WEST  
EXISTING NORTH & SOUTH ELEVATIONS**

Two semi-detached houses, brick, plain tile roof

1. Front door measured 2.05 x 0.87 m; plan widths from owner's GIA sketch (internal) + assumed 300 mm walls. Heights & opening positions scaled from photos (±10%).
2. Verify all dimensions by measured survey before use.
3. Front faces north. West house at hipped (west) end; East house includes the gabled east wing.
4. Party wall position between houses assumed.

Scale: 1:100 @ A3 Date: 02/10/2026 Dwg: E-01  
SKETCH — NOT FOR CONSTRUCTION