




SOUTH (REAR) ELEVATION — PROPOSED

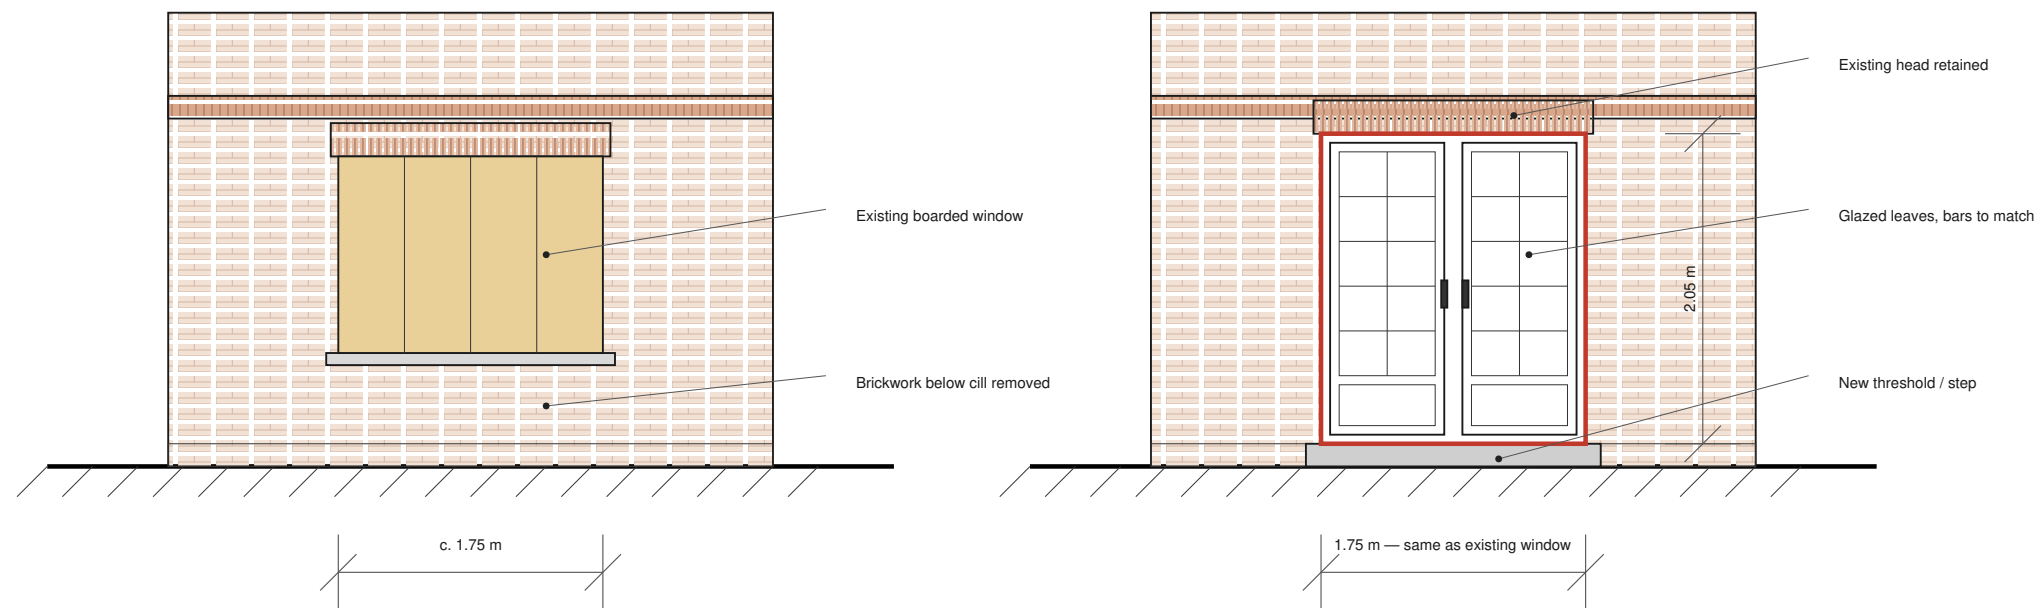

EXISTING — WEST HOUSE REAR BAY (1:50)

PROPOSED — WEST HOUSE REAR BAY (1:50)



TILLINGHURST — EAST & WEST
PROPOSED SOUTH ELEVATION
New French doors to West house rear, ground floor

1. Replace boarded left-hand ground-floor window with pair of glazed French doors, same opening width.
2. Remove cill and brickwork below; retain head / lintel (confirm lintel by opening up). Doors to match existing white Georgian-bar joinery.
3. New step/threshold; Part M/L/K compliance by builder.
4. Confirm permitted-development / listed status with LPA before work. All sizes approximate ($\pm 10\%$).

Scale: 1:100 @ A3 Date: 02/10/2026 Dwg: P-01

SKETCH — NOT FOR CONSTRUCTION