



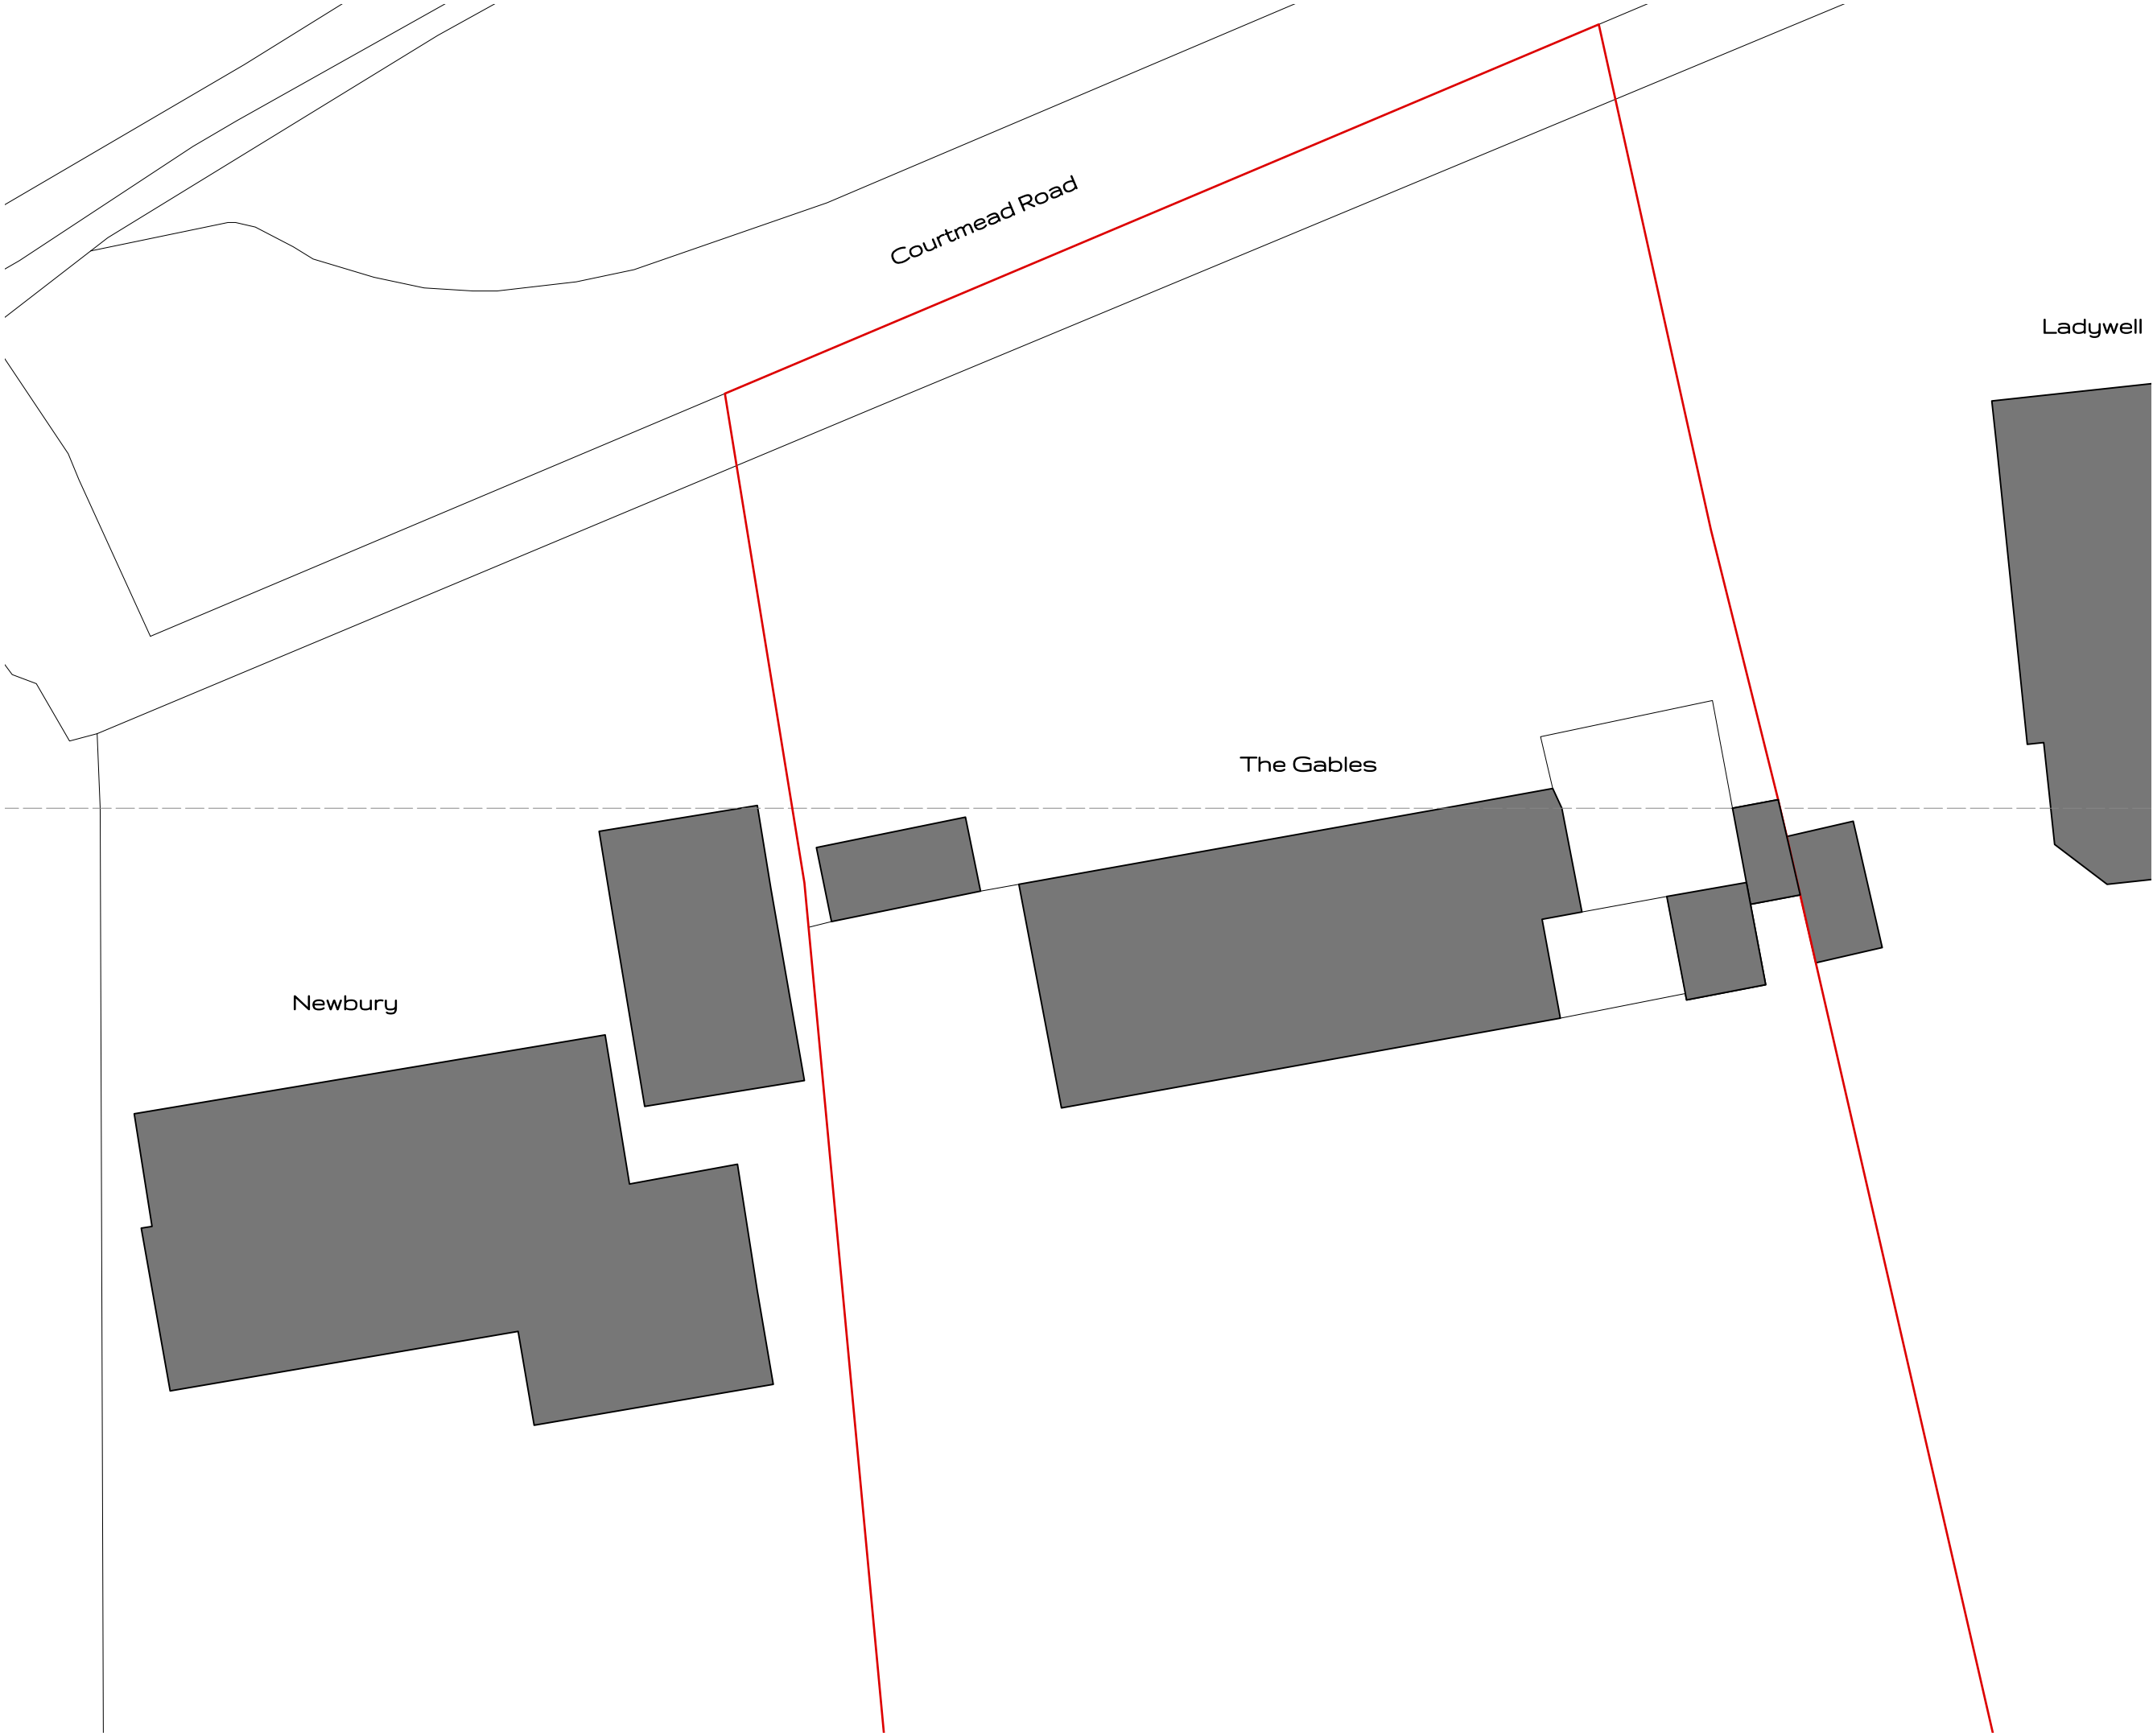

This drawing is the copyright of nest architecture. It is for planning application purposes only and may not be reproduced in whole or in part without permission. Drawings lodged for planning approval may be reproduced by the Planning Authority in accordance with the Copyright (Material Open to Public Inspection) (Marking of Copies of Plans and Drawings) Order 1997 and must carry the relevant copyright restriction note. Scaling from this drawing should only be carried out from a print at the scale and size specified within the title block. Responsibility for ensuring correct size reproduction remains with the reader.

 

0 2m 4m 6m 8m 10m

Ladywell

KEY
Site Boundary

The Gables

Newbury

Rev Date Description By Chk



info@nest-architecture.com www.nest-architecture.com

Client
Kelly Richardson-Lewis

Project
The Gables
Courtmead Road
Cuckfield
RH17 5LP

Drawing
Existing Site Plan

Scale	Date	Drawn	Checked
1:200@A3	06/10/2025	JL	JL
Drawing No.		Revision	
0002		P002 -	
Status			
PLANNING			