

A100

Sheet No.

Ground Floor Plan - Existing

Sheet Name

Scale (A3) 1 : 50

Revisions

Current Revision No. A

Current Revision Date 19/02/2026

Current Revision Description:

Corrected north arrow and drawing set type description. Updated SLP & BP. Aesthetic corrections including realistic elevations

Project Information

2005/2

Project Reference No.

**2 Dirty Lane,
Ashurst Wood,
East Grinstead,
West Sussex
RH19 3RY**

Project Address

Designer Michael J Redmond Jnr.


Client Rodabe Rudin

First Issued 19-02-2026

Drawing Status Issued

General Notes

- These drawings are for
Retrospective Planning
purposes only and not to be used as construction drawings.
- Written dimensions take preference over scaled dimensions.
- Contractor is responsible for checking all dimensions before construction commences with any discrepancies must be reported to R&A immediately.
- All works proposed or carried out must adhere to the current Building Regulations, British Codes of Practice and NHBC Guidelines.
- These drawings are to be read in conjunction with all relevant designer, engineer, or specialist drawings and specifications.

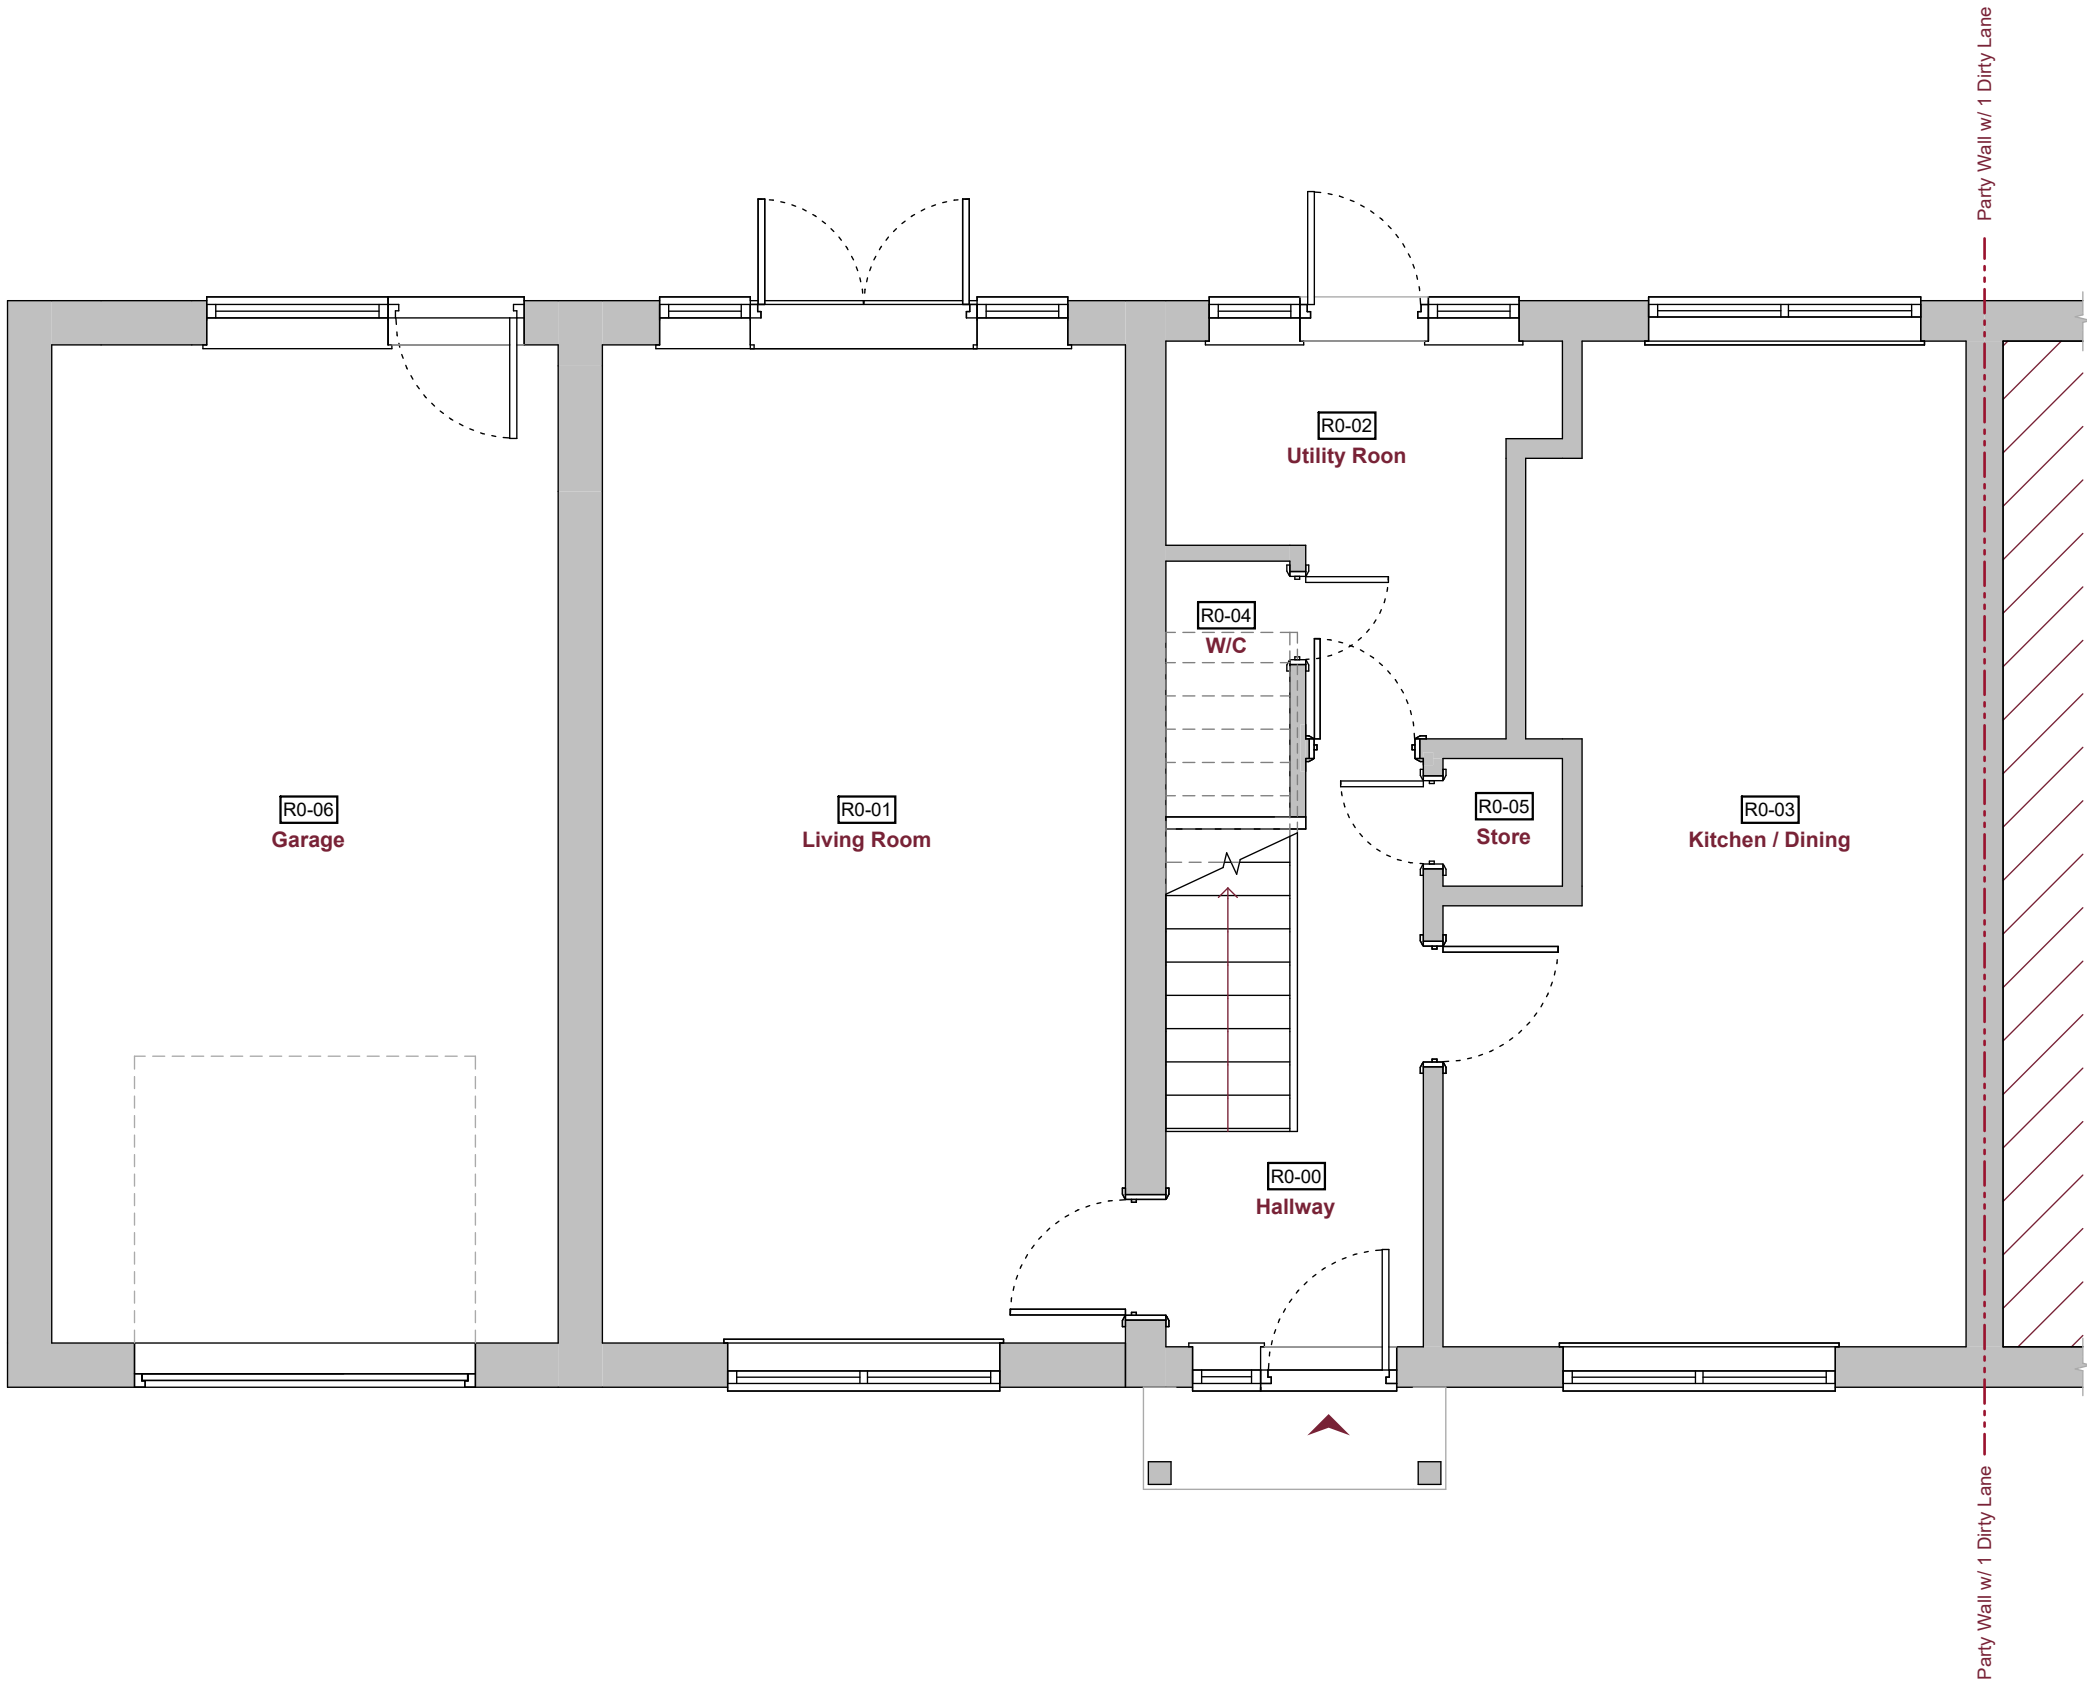

Scale Bar (1:25 @ A3)

