

A101

Sheet No.

Ground Floor Plan - Proposed

Sheet Name

Scale (A3) 1 : 50

Revisions

Current Revision No. A

Current Revision Date 19/02/2026

Current Revision Description:

Corrected north arrow and drawing set type description. Updated SLP & BP. Aesthetic corrections including realistic elevations

Project Information

2005/2

Project Reference No.

**2 Dirty Lane,
Ashurst Wood,
East Grinstead,
West Sussex
RH19 3RY**

Project Address

Designer Michael J Redmond Jnr.


Client Rodabe Rudin

First Issued 19-02-2026

Drawing Status Issued

General Notes

- These drawings are for
Retrospective Planning
purposes only and not to be used as construction drawings.
- Written dimensions take preference over scaled dimensions.
- Contractor is responsible for checking all dimensions before construction commences with any discrepancies must be reported to R&A immediately.
- All works proposed or carried out must adhere to the current Building Regulations, British Codes of Practice and NHBC Guidelines.
- These drawings are to be read in conjunction with all relevant designer, engineer, or specialist drawings and specifications.

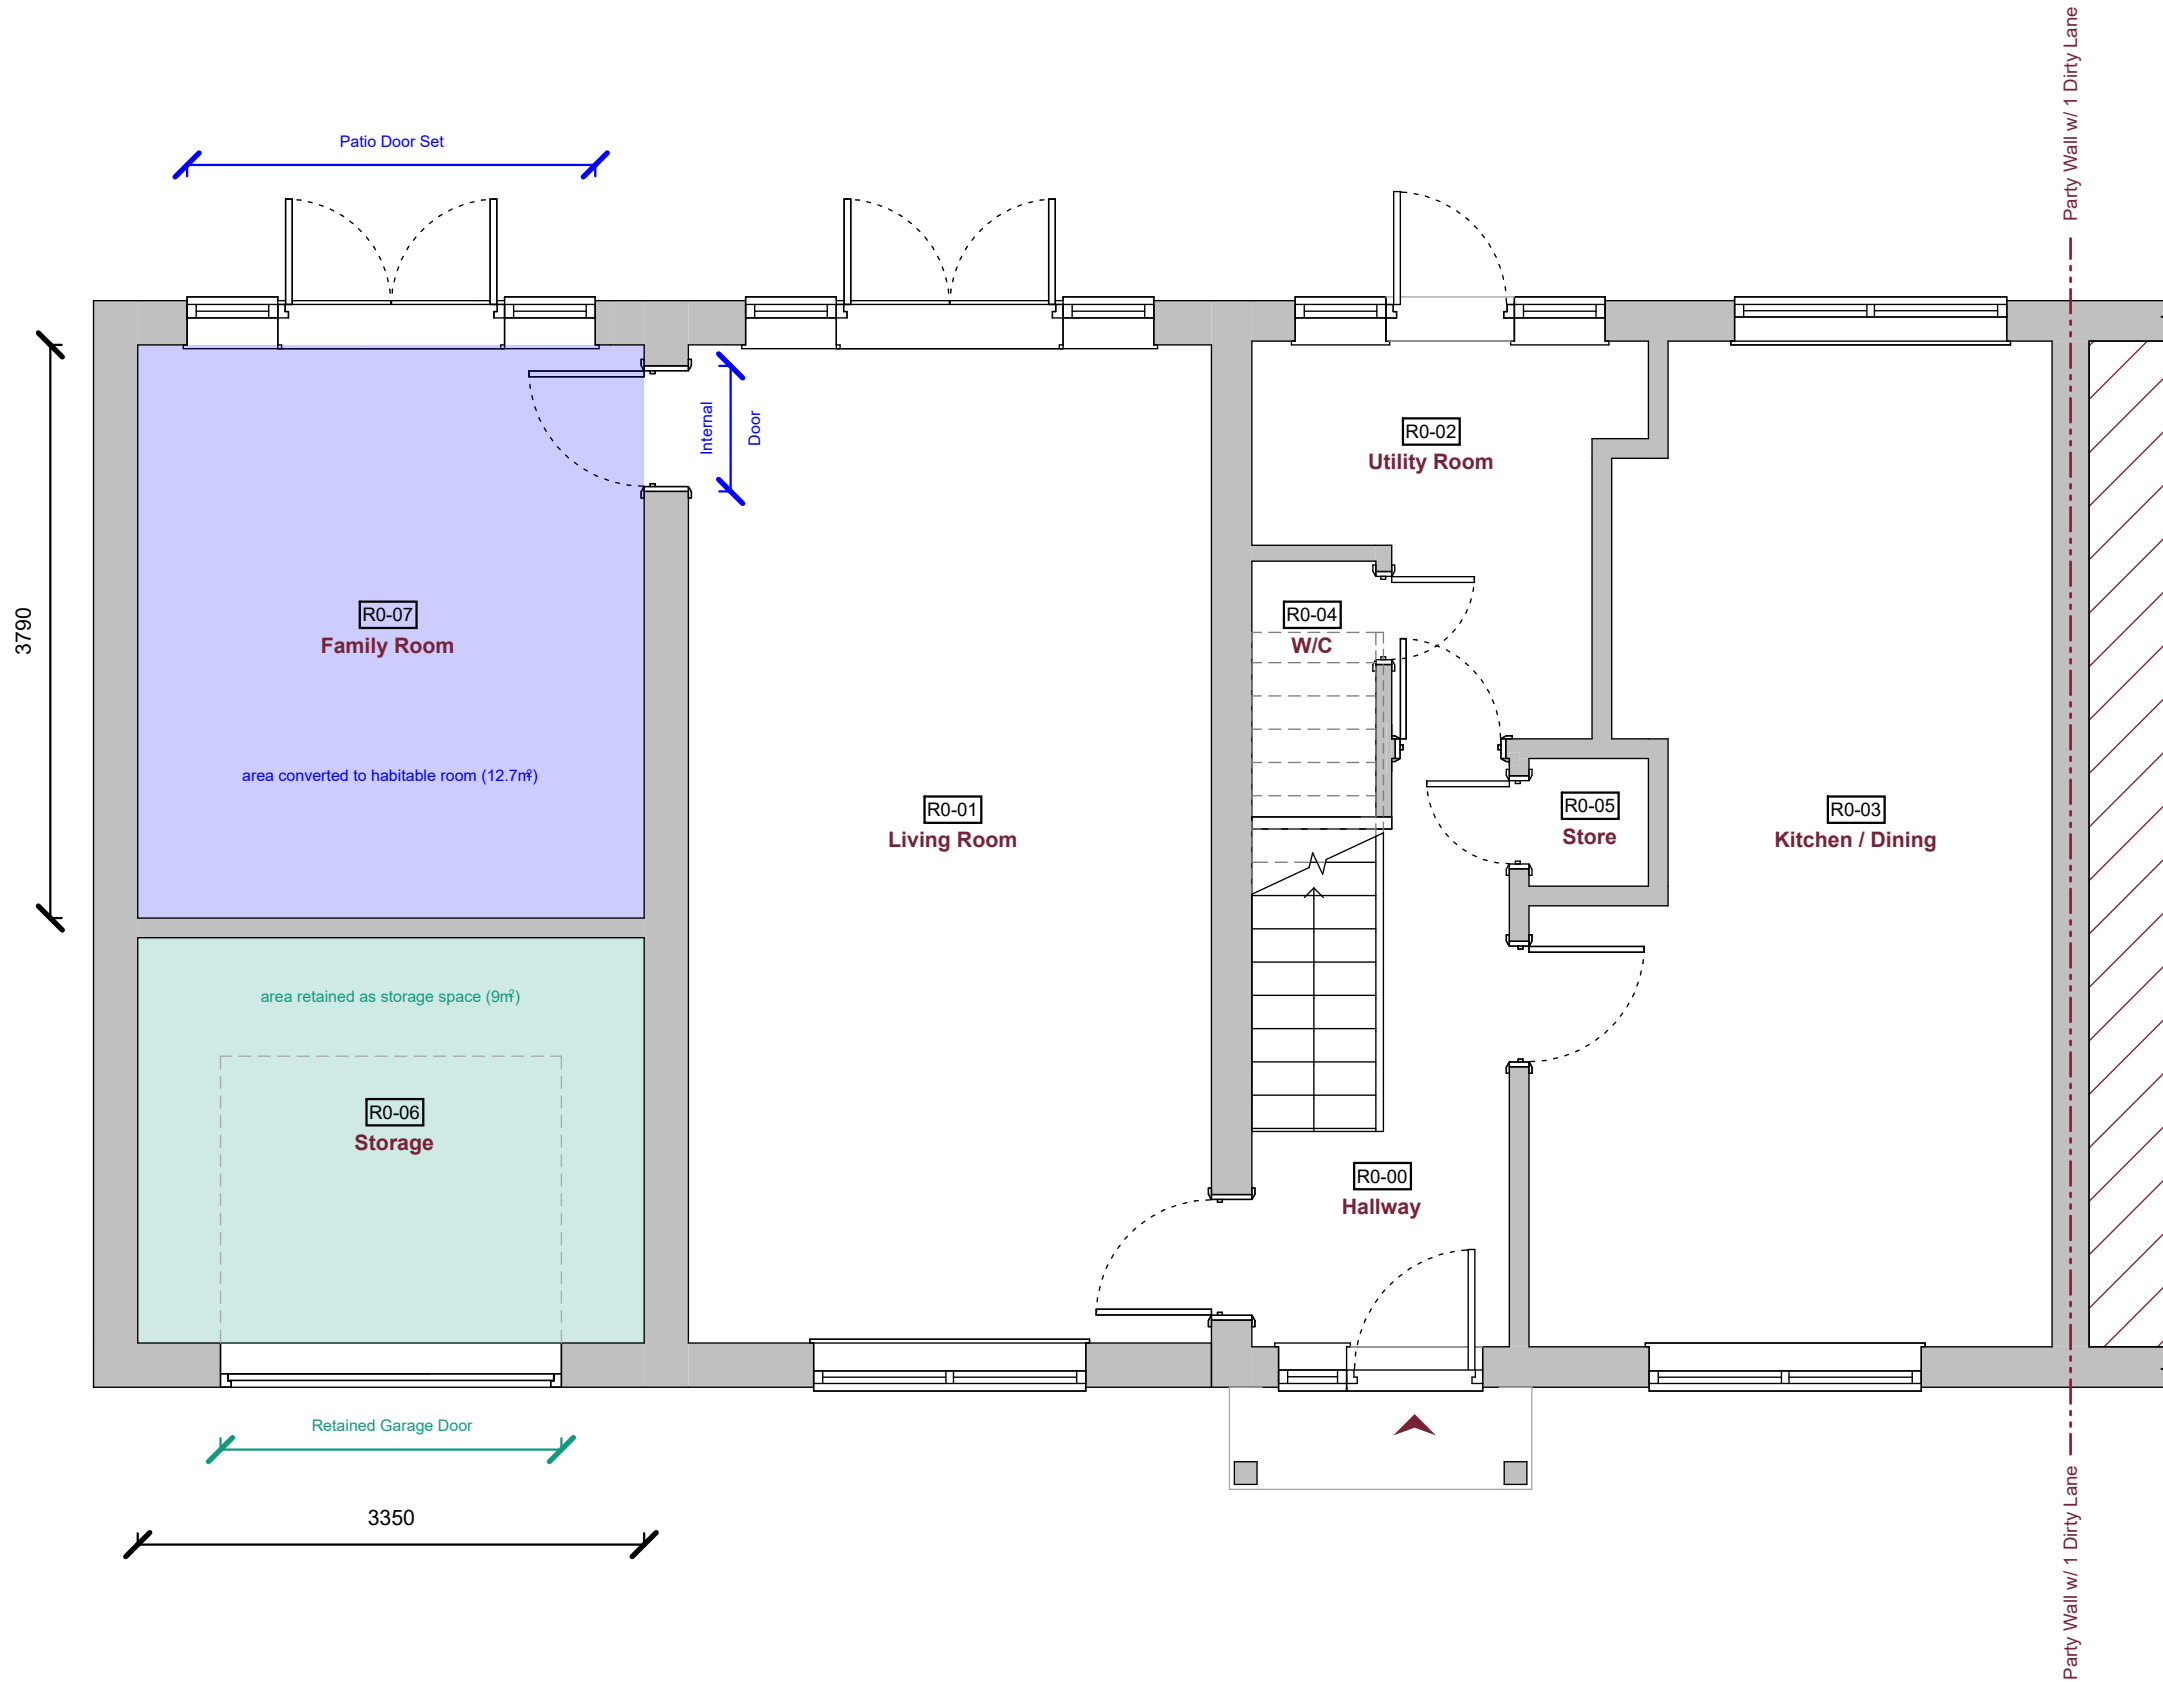

Legend

Works related to conversion of part of the garage into habitable accommodation

Works related to retention of part of the garage for storage space



Scale Bar (1:50 @ A3)

