



A103

Sheet No.

Roof Plan - Proposed

Sheet Name

Scale (A3)1 : 50

Revisions

Current Revision No.

A

Current Revision Date

19/02/2026

Current Revision Description:

Corrected north arrow and drawing set type description. Updated SLP & BP. Aesthetic corrections including realistic elevations

Project Information

2005/2

Project Reference No.

2 Dirty Lane,
Ashurst Wood,
East Grinstead,
West Sussex
RH19 3RY

Project Address

Designer

Michael J Redmond Jnr.

Client

Rodabe Rudin

First Issued

19-02-2026

Drawing Status

Issued

General Notes


1. These drawings are for
Retrospective Planning
purposes only and not to be
used as construction drawings.

2. Written dimensions take
preference over scaled
dimensions.

3. Contractor is responsible for
checking all dimensions before
construction commences with
any discrepancies must be
reported to R&A immediately.

4. All works proposed or carried
out must adhere to the current
Building Regulations, British
Codes of Practice and NHBC
Guidelines.

5. These drawings are to be read in
conjunction with all relevant
designer, engineer, or specialist
drawings and specifications.

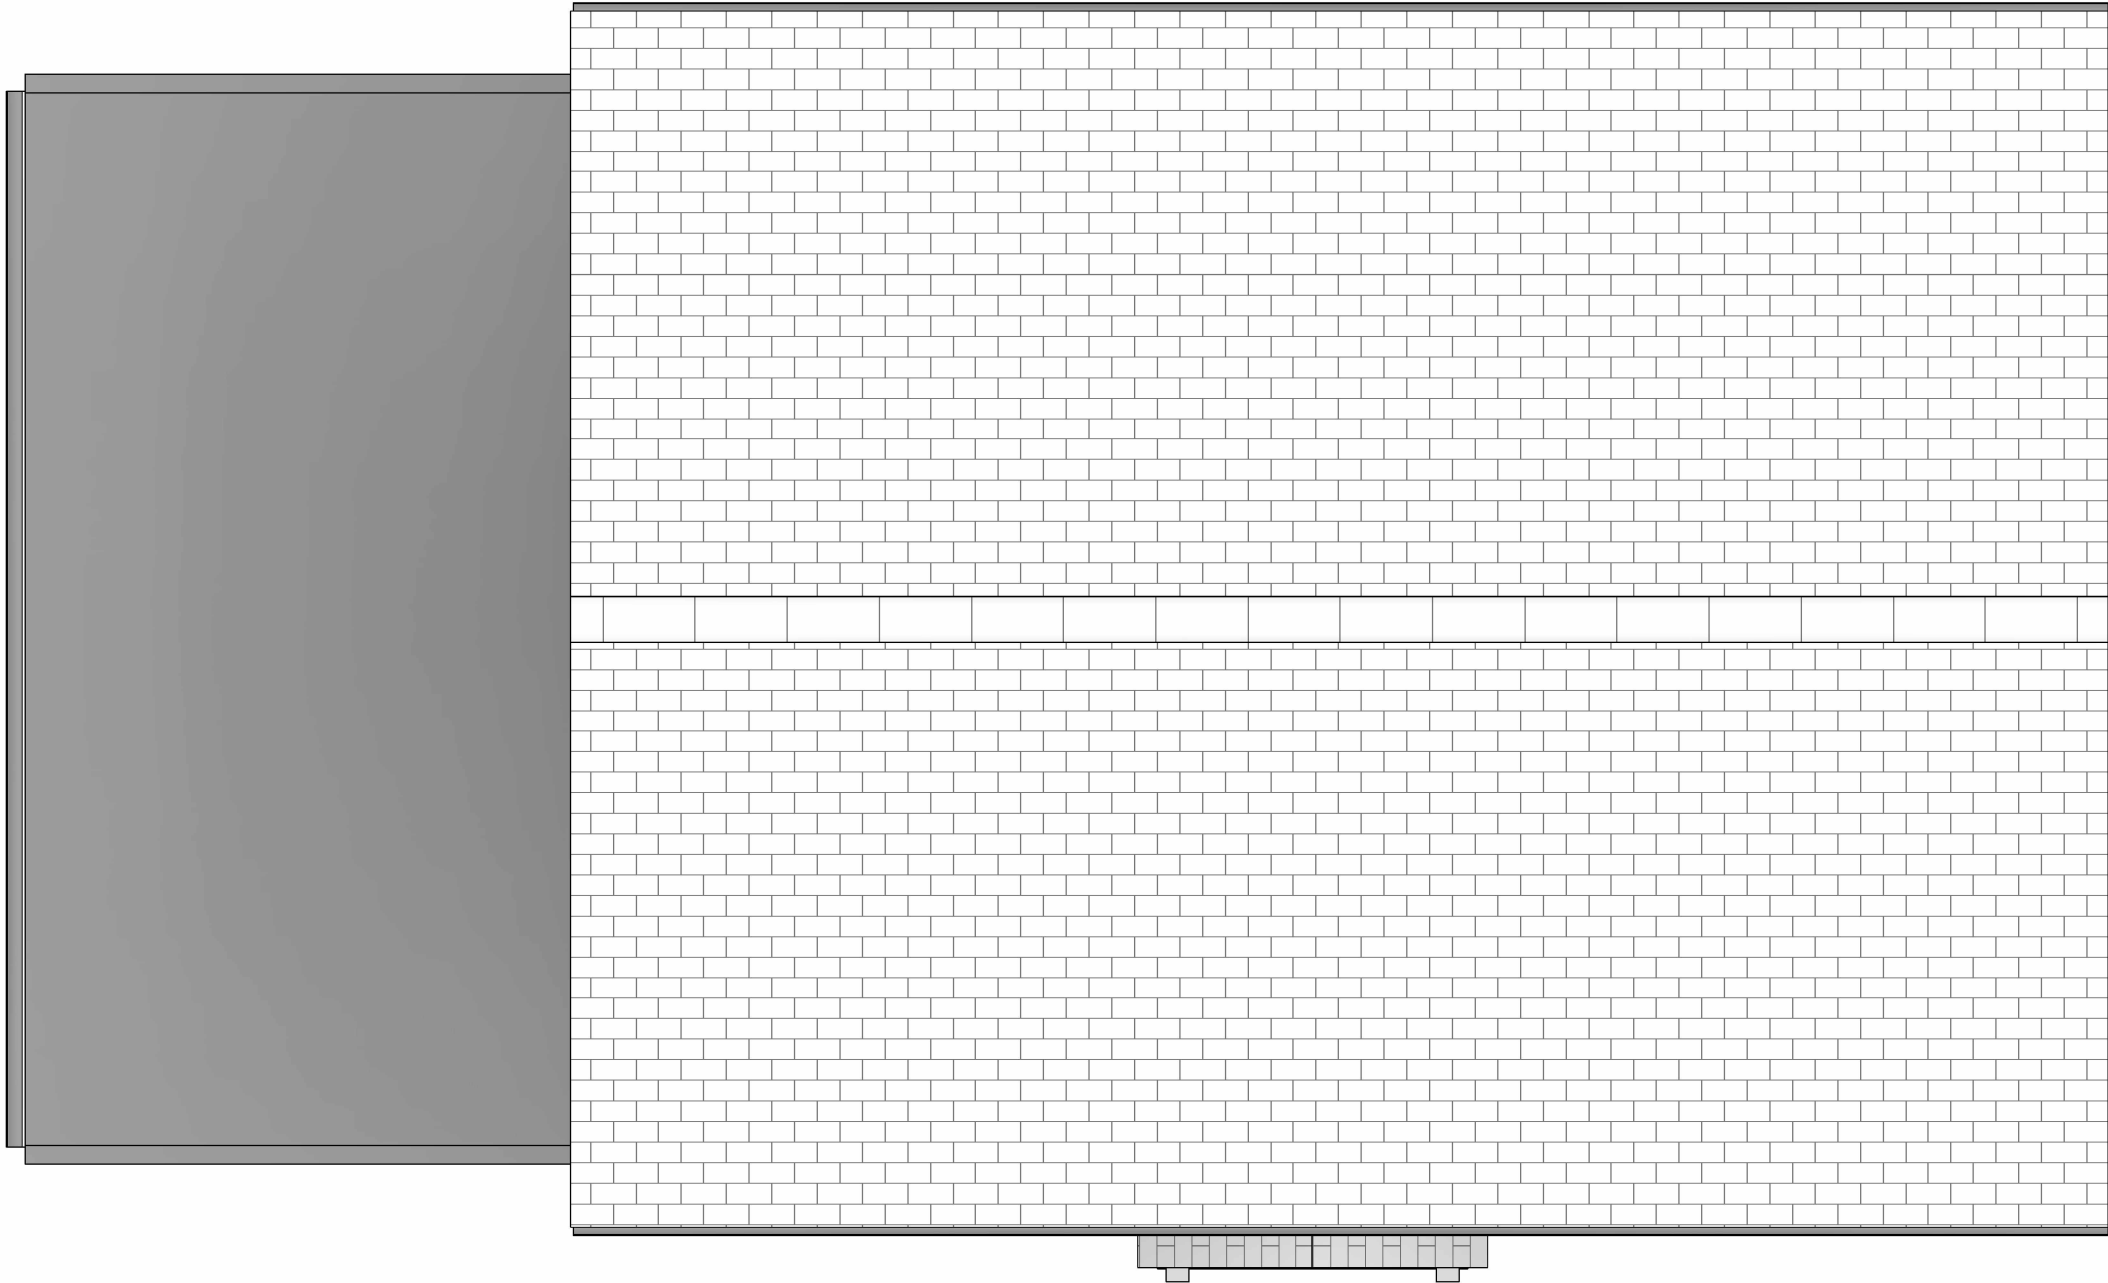

Scale Bar (1:25 @ A3)

