




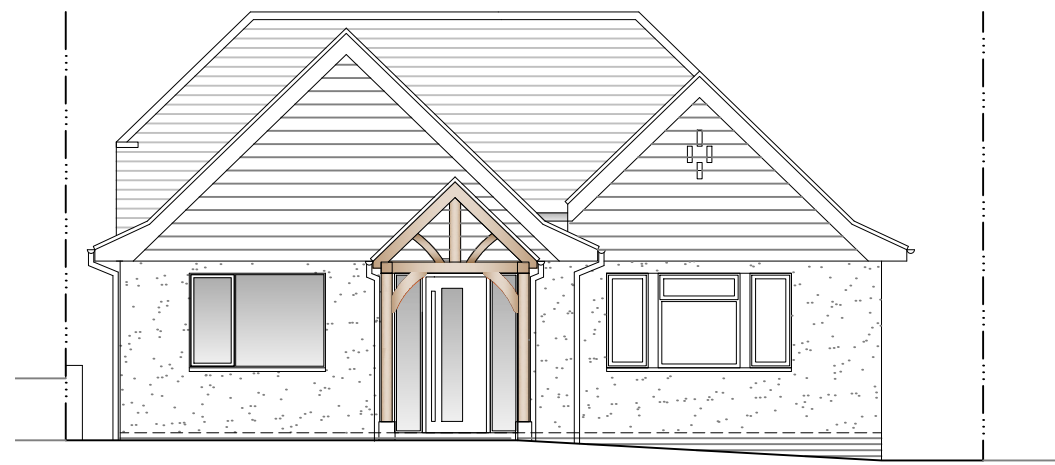


Front Elevation (North-East) 1:100

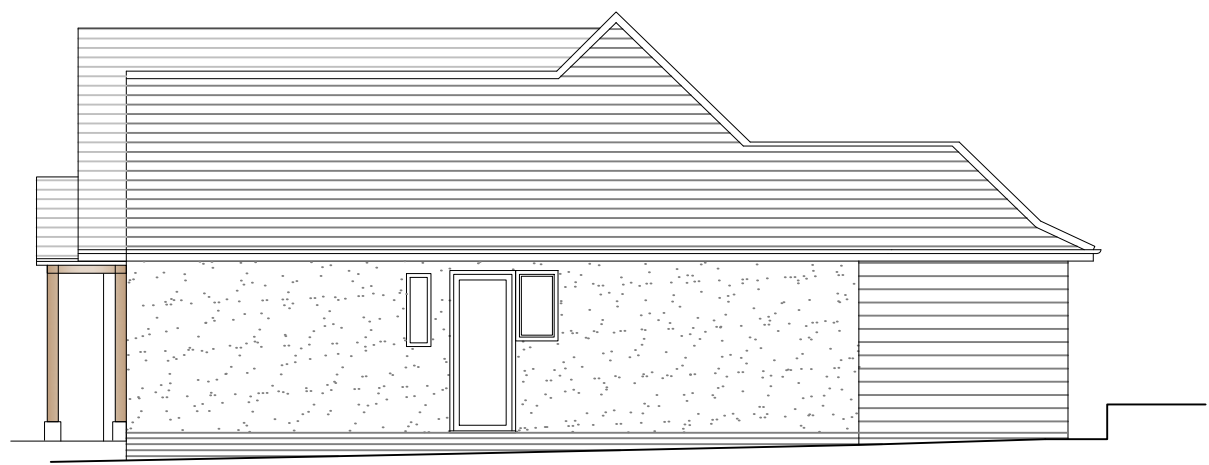


Side Elevation (North-West) 1:100

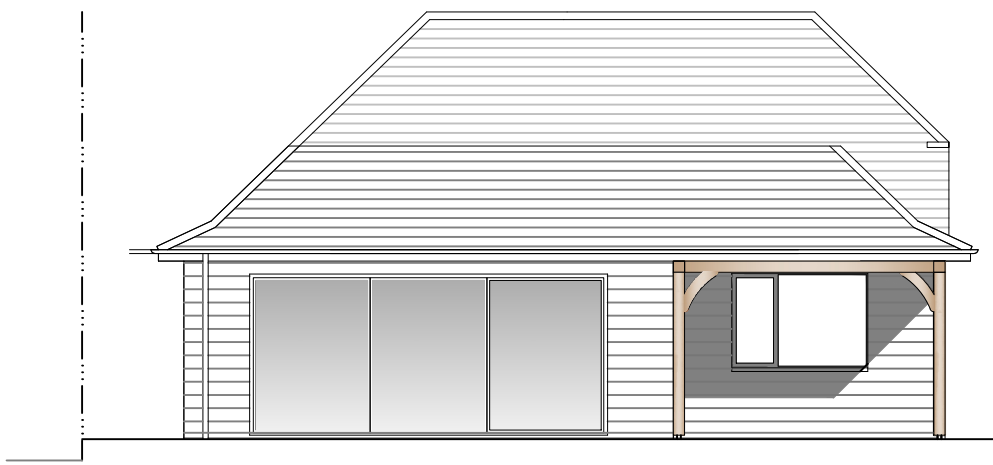


Rear Elevation (South-West) 1:100

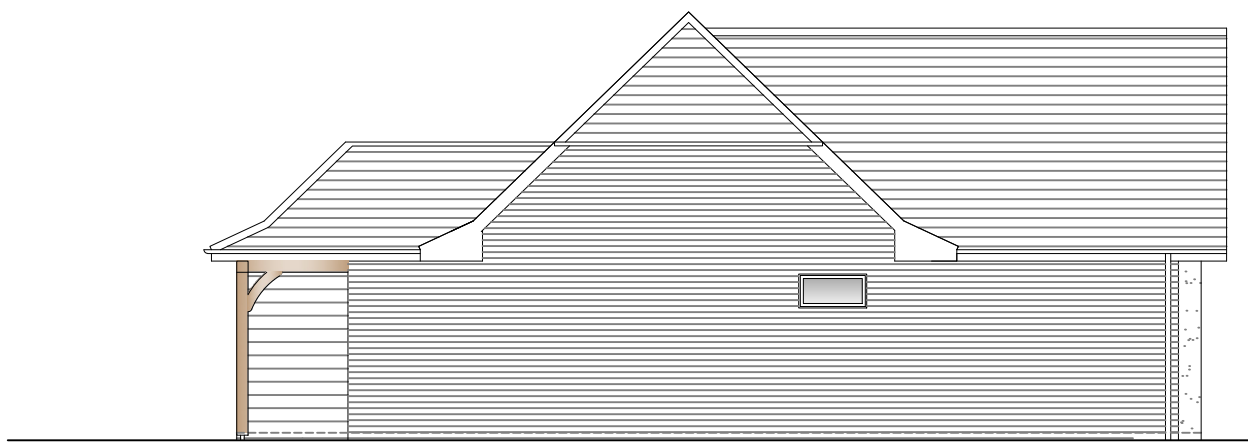

Side Elevation (South-East) 1:100

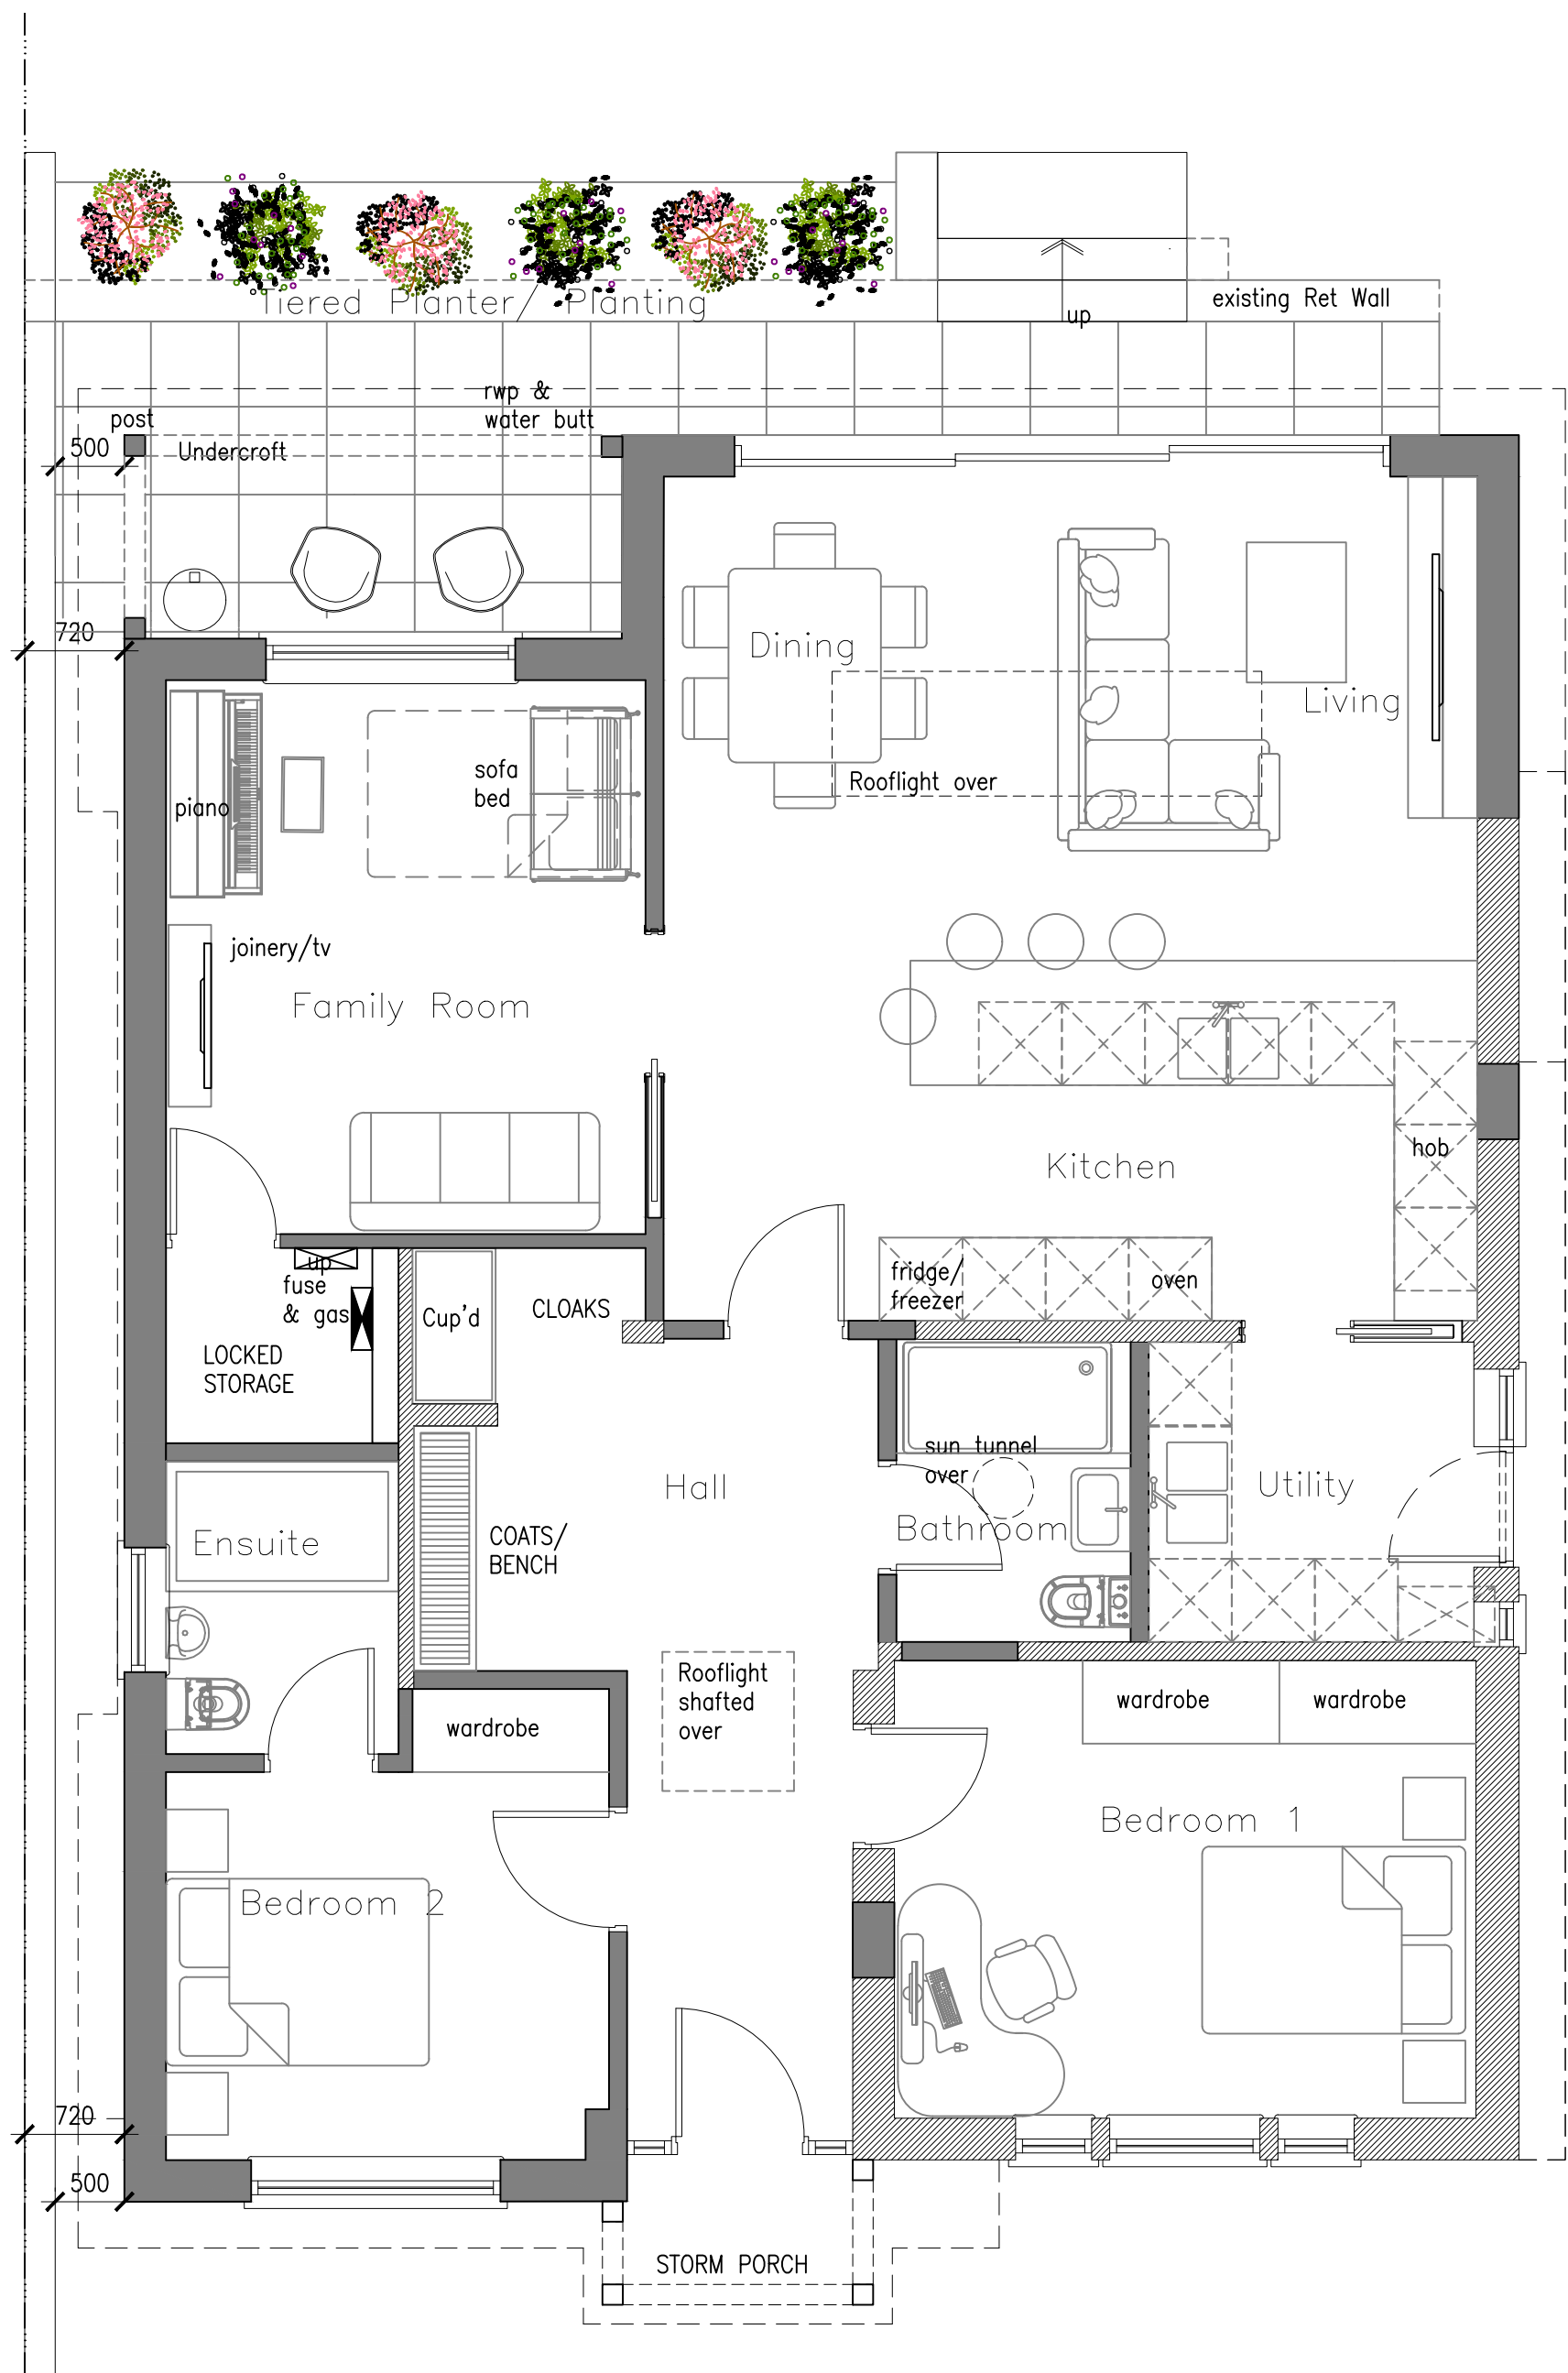

Ground Floor Plan 1:50

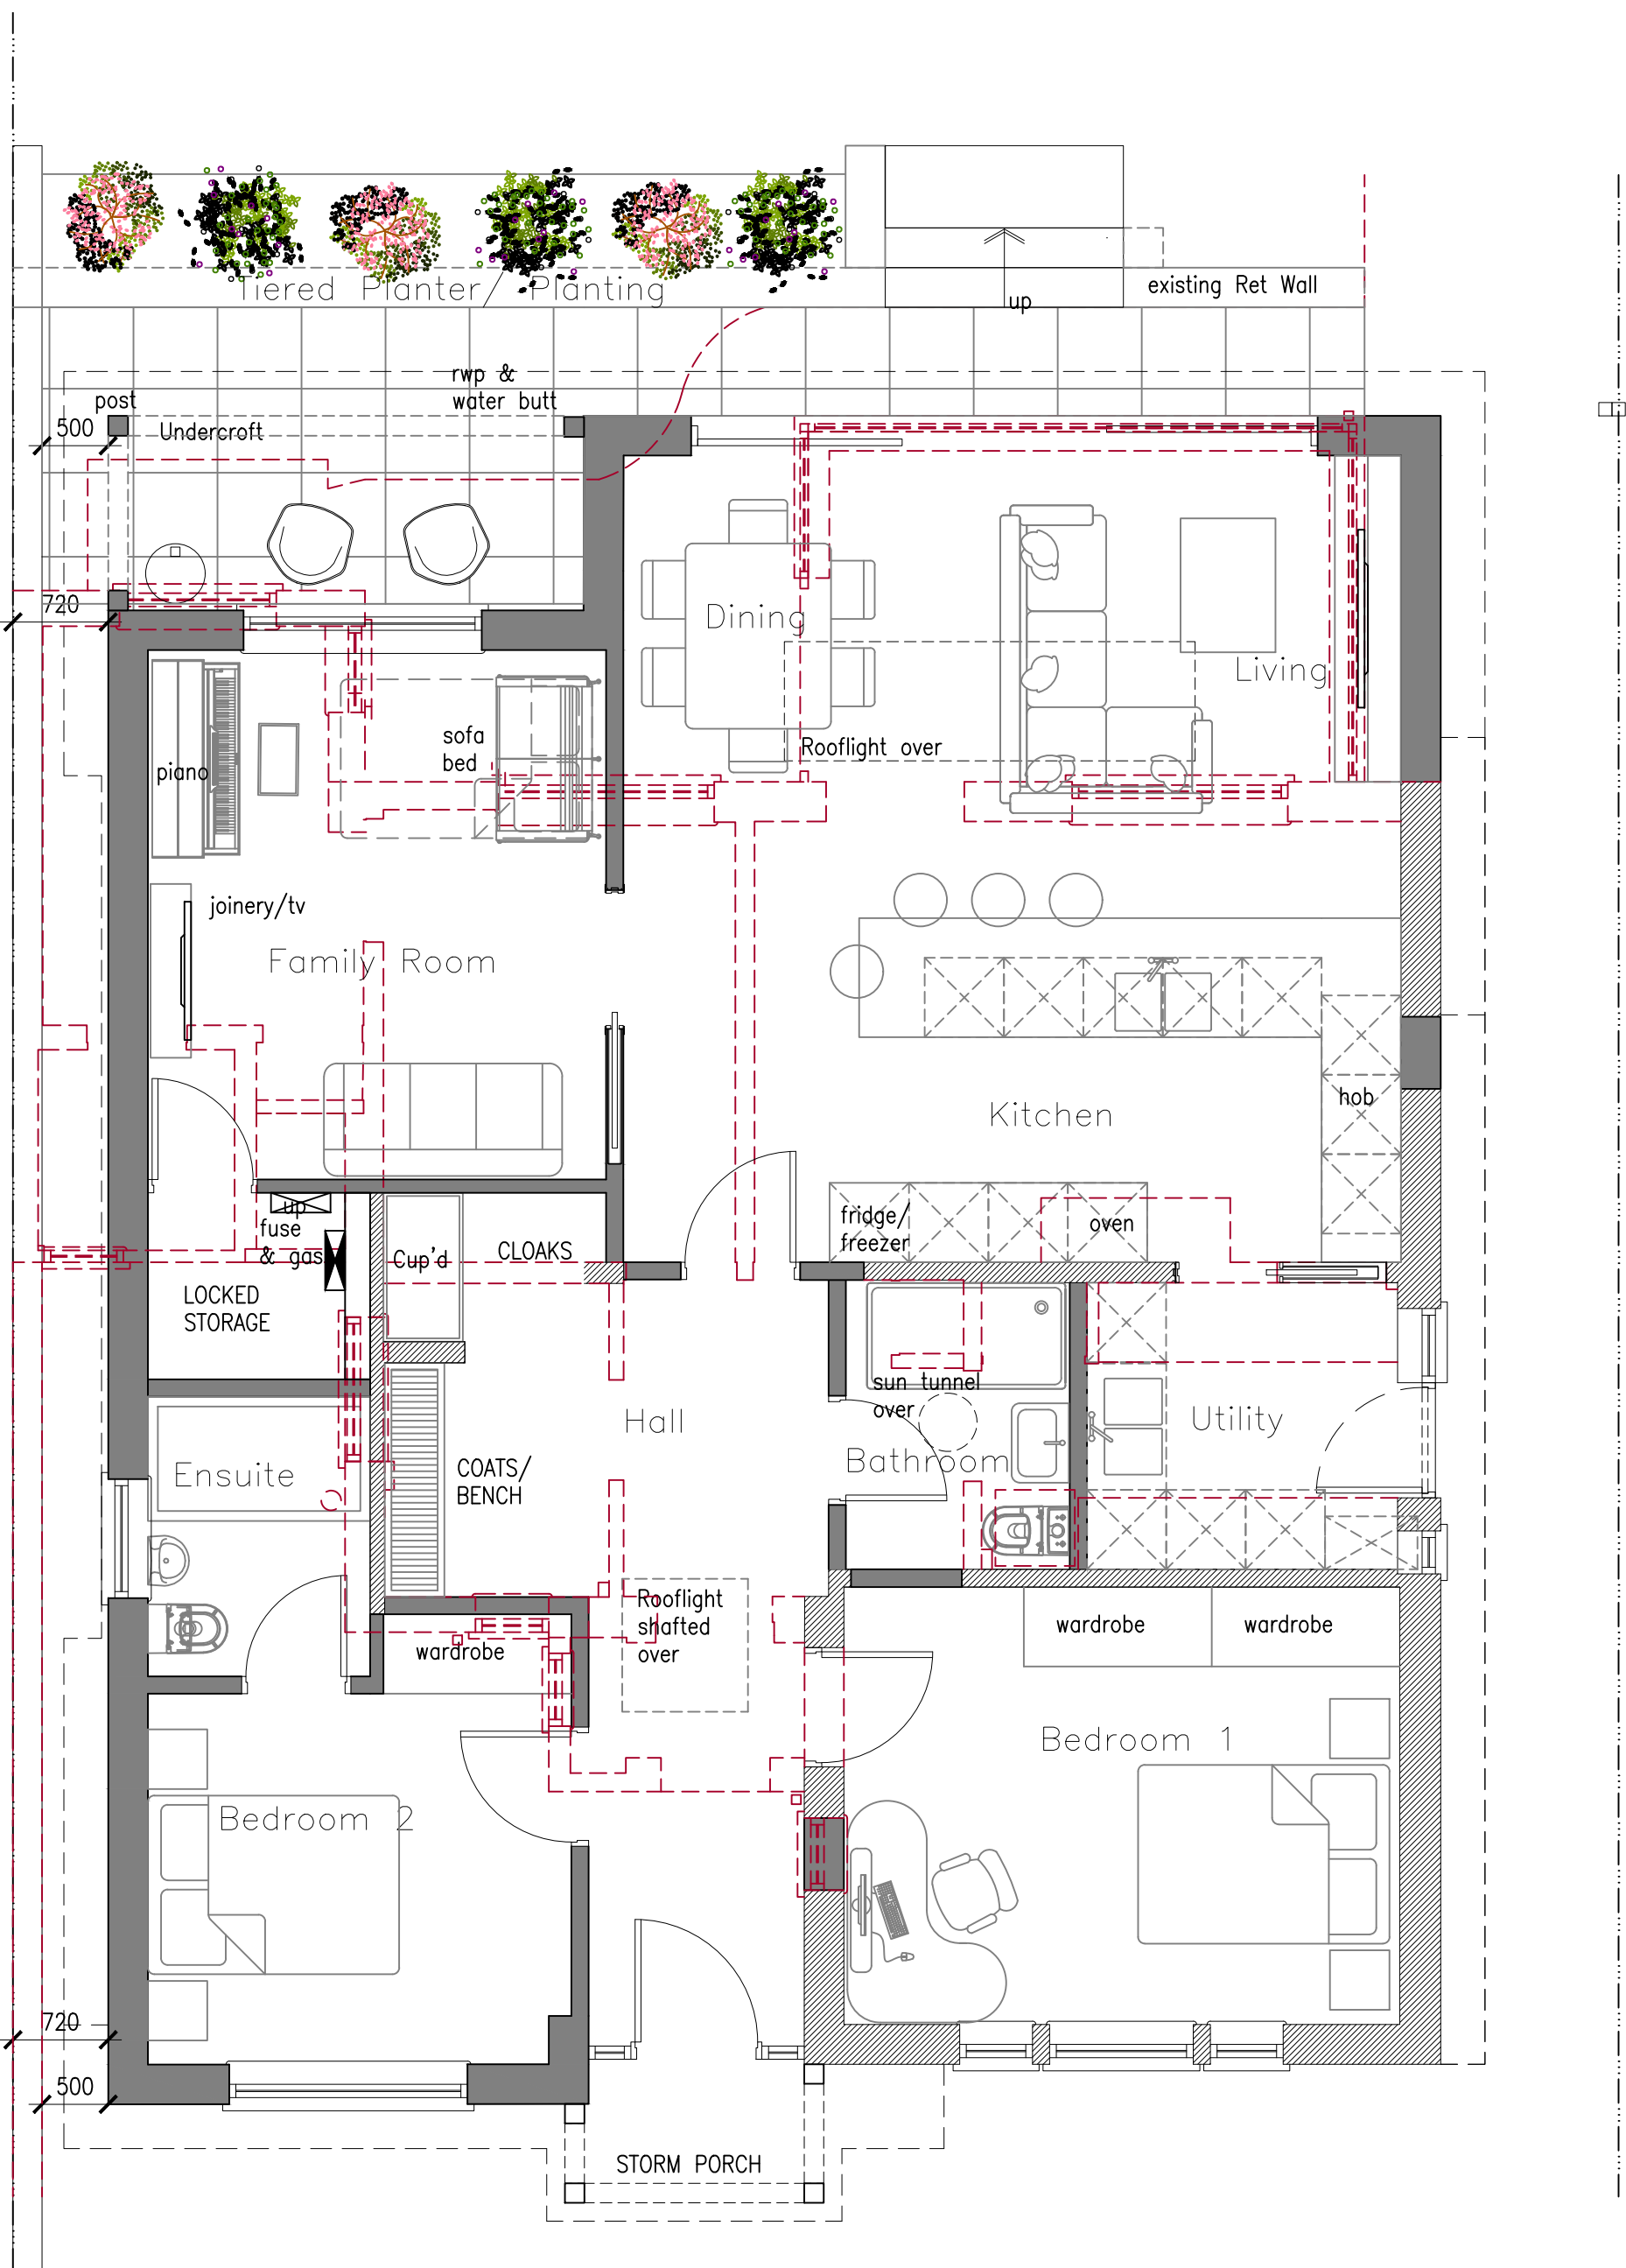

--- red dotted line denotes extents to be demolished




Location Plan 1:1250

0 25 50 75 100
Scale In Metres




Block Plan 1:500

0 10 20 30 40
Scale In Metres

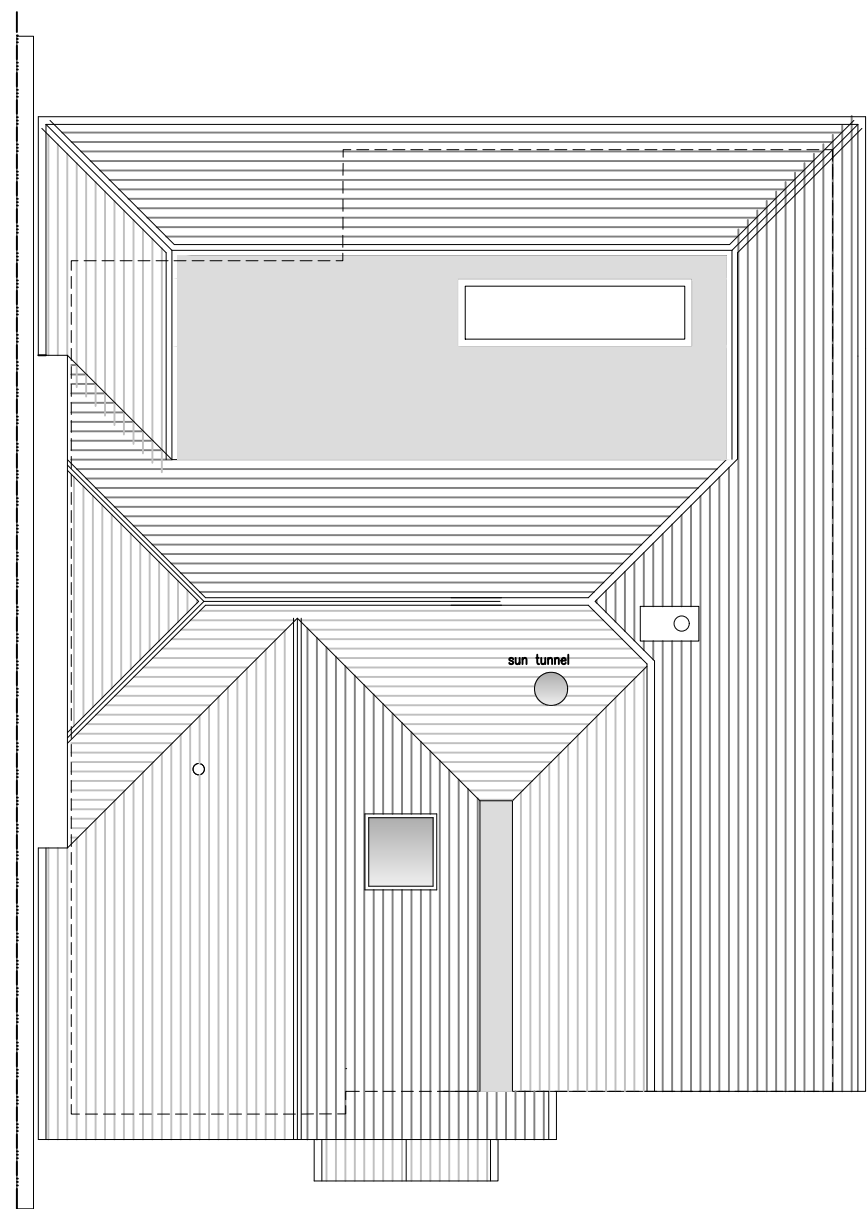

Roof Plan 1:50

0 2.5 5 7.5 10
Scale In Metres

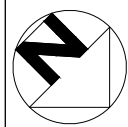

0 1 2 3 4 5 6 7 8 9 10
Scale In Metres

rev.	date	comment
amendments		
client	Mr & Mrs S. Moffatt	
job	79 Turners Mill Road Haywards Heath RH16 1NH	
drawing number	320.PL.01/A	
drawing title	proposed plans, section and elevations Location & block plan	
date	July '26	
scale/original sheet size	Varies @ A1	RIBA work stage
		n/a
Do not scale off drawing. Check all dimensions on site before all work is commenced. All goods materials workmanship to conform with current building regulations BS5 and COPs. © Copyright KLA Architects Ltd.		
KLA architects limited 27 Parkside Road Haywards Heath West Sussex RH16 1PJ		Company No. 6538521 Registered Office 27 Parkside Road, Haywards Heath, RH16 1PJ