
 
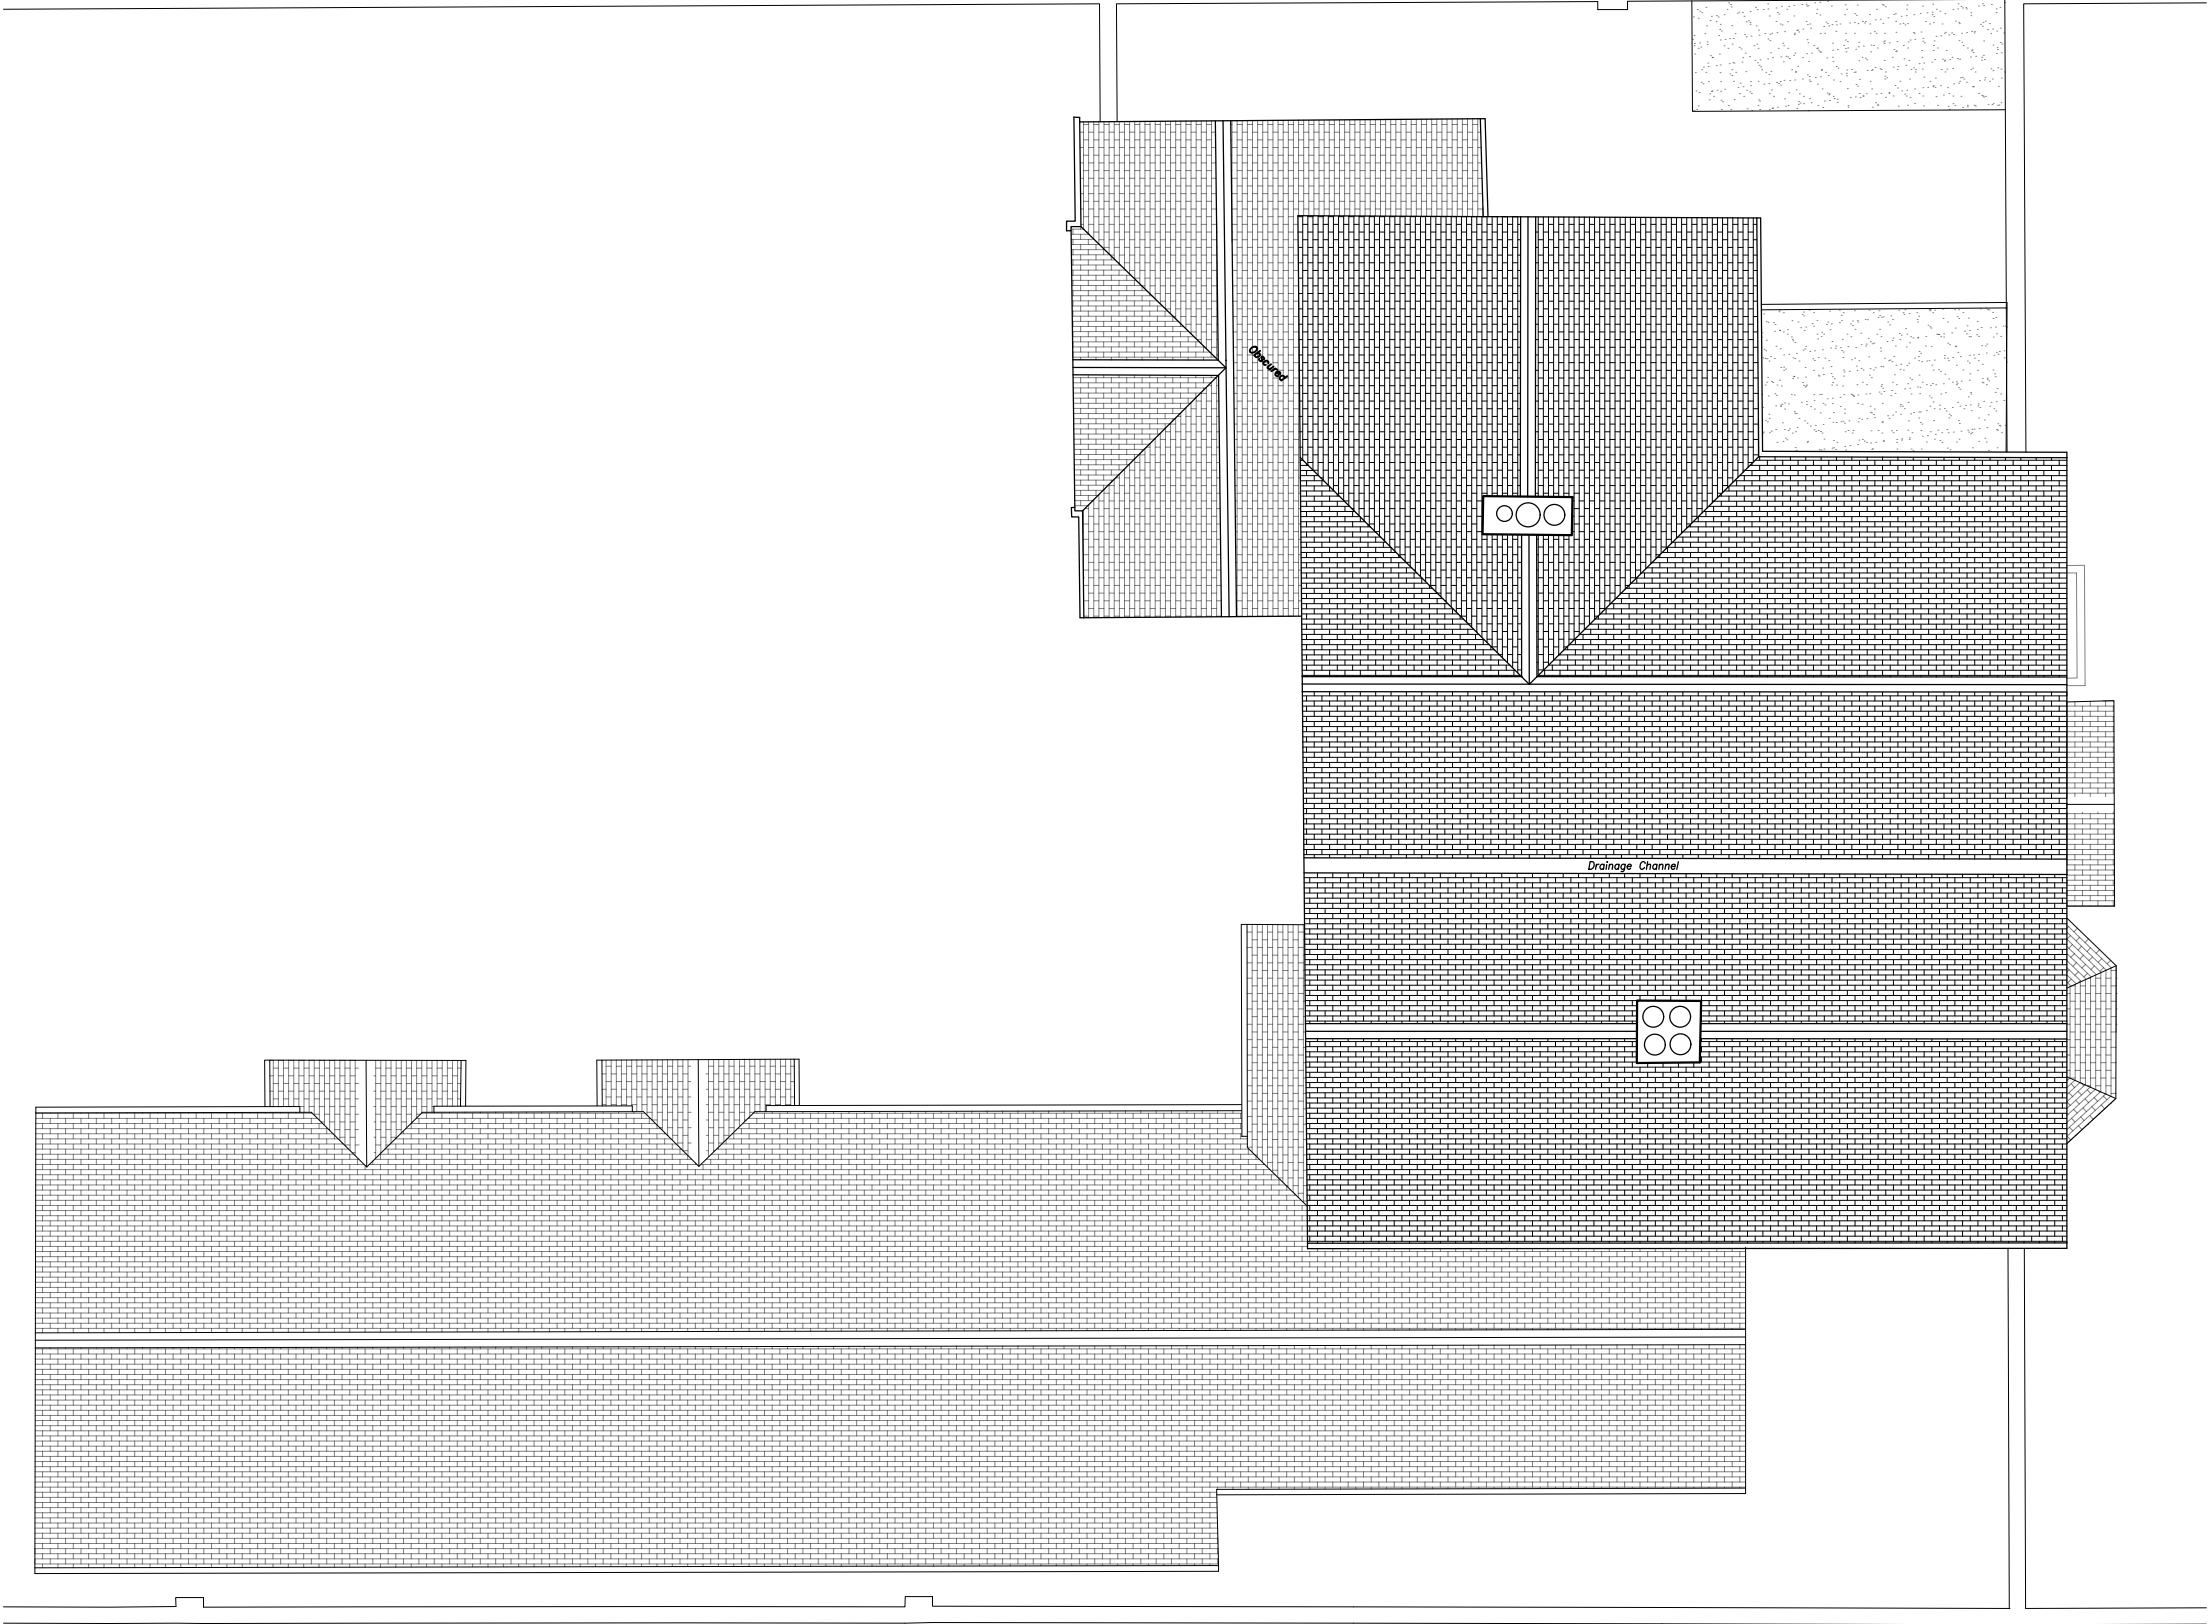


© Copyright Daintree Design | Daintree design acting as Principal Designer under CDM 2015 & The Building Safety Act 2023 - Appointed: 04/10/24 Appointment Concluded: TBC - Project Ongoing

 

 **Roof Plan**
@ 1:100 Scale

PLANNING

Notes:

- > Issued for Planning Approval. Do not use for the purposes of ordering/purchasing.
- > Figured dimensions to take precedence over scaling from drawing.
- > Drawing to scales as noted. All dimensions in millimetres unless noted otherwise. Check all dimensions and levels on site.
- > These drawings are subject to Planning and Building Regulation Approval or any other statute in law before construction commences.
- > For details of all structural, mechanical and electrical works where mentioned, refer to relevant specialist's drawings, specification and documentation.
- > If any discrepancies are found in the drawings these are to be brought to the attention of Daintree Design for rectification.
- > Boundary lines are indicative only. Exact location of boundaries should be determined on site before work commences.
- > Drawing to be printed in colour.

Symbols Key:

- +XXXX  Indicates levels on section and elevation
- (+XXXX)  Floor to ceiling level (FFL - CL)
- +XXXX Other spot level taken from FFL, e.g. door height
- XXXX CH Window level: suffixed FC = FFL to Cill; CH = Cill to Head; CLH = Ceiling Level to Head.
- XXXX FC
- Falls  Direction of falls for ramps roofs etc.
- span  Direction of span for joists
-  Indicates a change in floor level. Arrow always points up from lower to higher level.

Rev	Date	Description	By	Chk
-----	------	-------------	----	-----



DAINTREE DESIGN

a: Daintree Design, PO Box 5584,
Brighton, BN50 8WG.
t: 01273 286 683
e: hello@daintreedesign.co.uk
w: www.daintreedesign.co.uk

Client

Mr & Mrs Stalley

Project

**'Withiel', 14 Hassocks Road,
Hurstpierpoint, BN6 9QW.**

Title

**Existing:
Roof Plan**

Scale

1:100 @ A3

Date

December 2024

Drawing Number

D 2424-204(~)