
 


PLANNING

Notes:
> Issued for Planning Approval. Do not use for the purposes of ordering/purchasing.
> Figured dimensions to take precedence over scaling from drawing.
> Drawing to scales as noted. All dimensions in millimetres unless noted otherwise. Check all dimensions and levels on site.
> These drawings are subject to Planning and Building Regulation Approval or any other statute in law before construction commences.
> For details of all structural, mechanical and electrical works where mentioned, refer to relevant specialist's drawings, specification and documentation.
> If any discrepancies are found in the drawings these are to be brought to the attention of Daintree Design for rectification.
> Boundary lines are indicative only. Exact location of boundaries should be determined on site before work commences.
> Drawing to be printed in colour.

Symbols Key:
+XXXX Indicates levels on section and elevation
(+XXXX) Floor to ceiling level (FFL - CL)
+XXXX Other spot level taken from FFL, e.g. door height
XXXX CH Window level: suffixed FC = FFL to Cill; CH = Cill to Head; CLH = Ceiling Level to Head.
Falls Direction of falls for ramps roofs etc.
span Direction of span for joists
UP Indicates a change in floor level. Arrow always points up from lower to higher level.

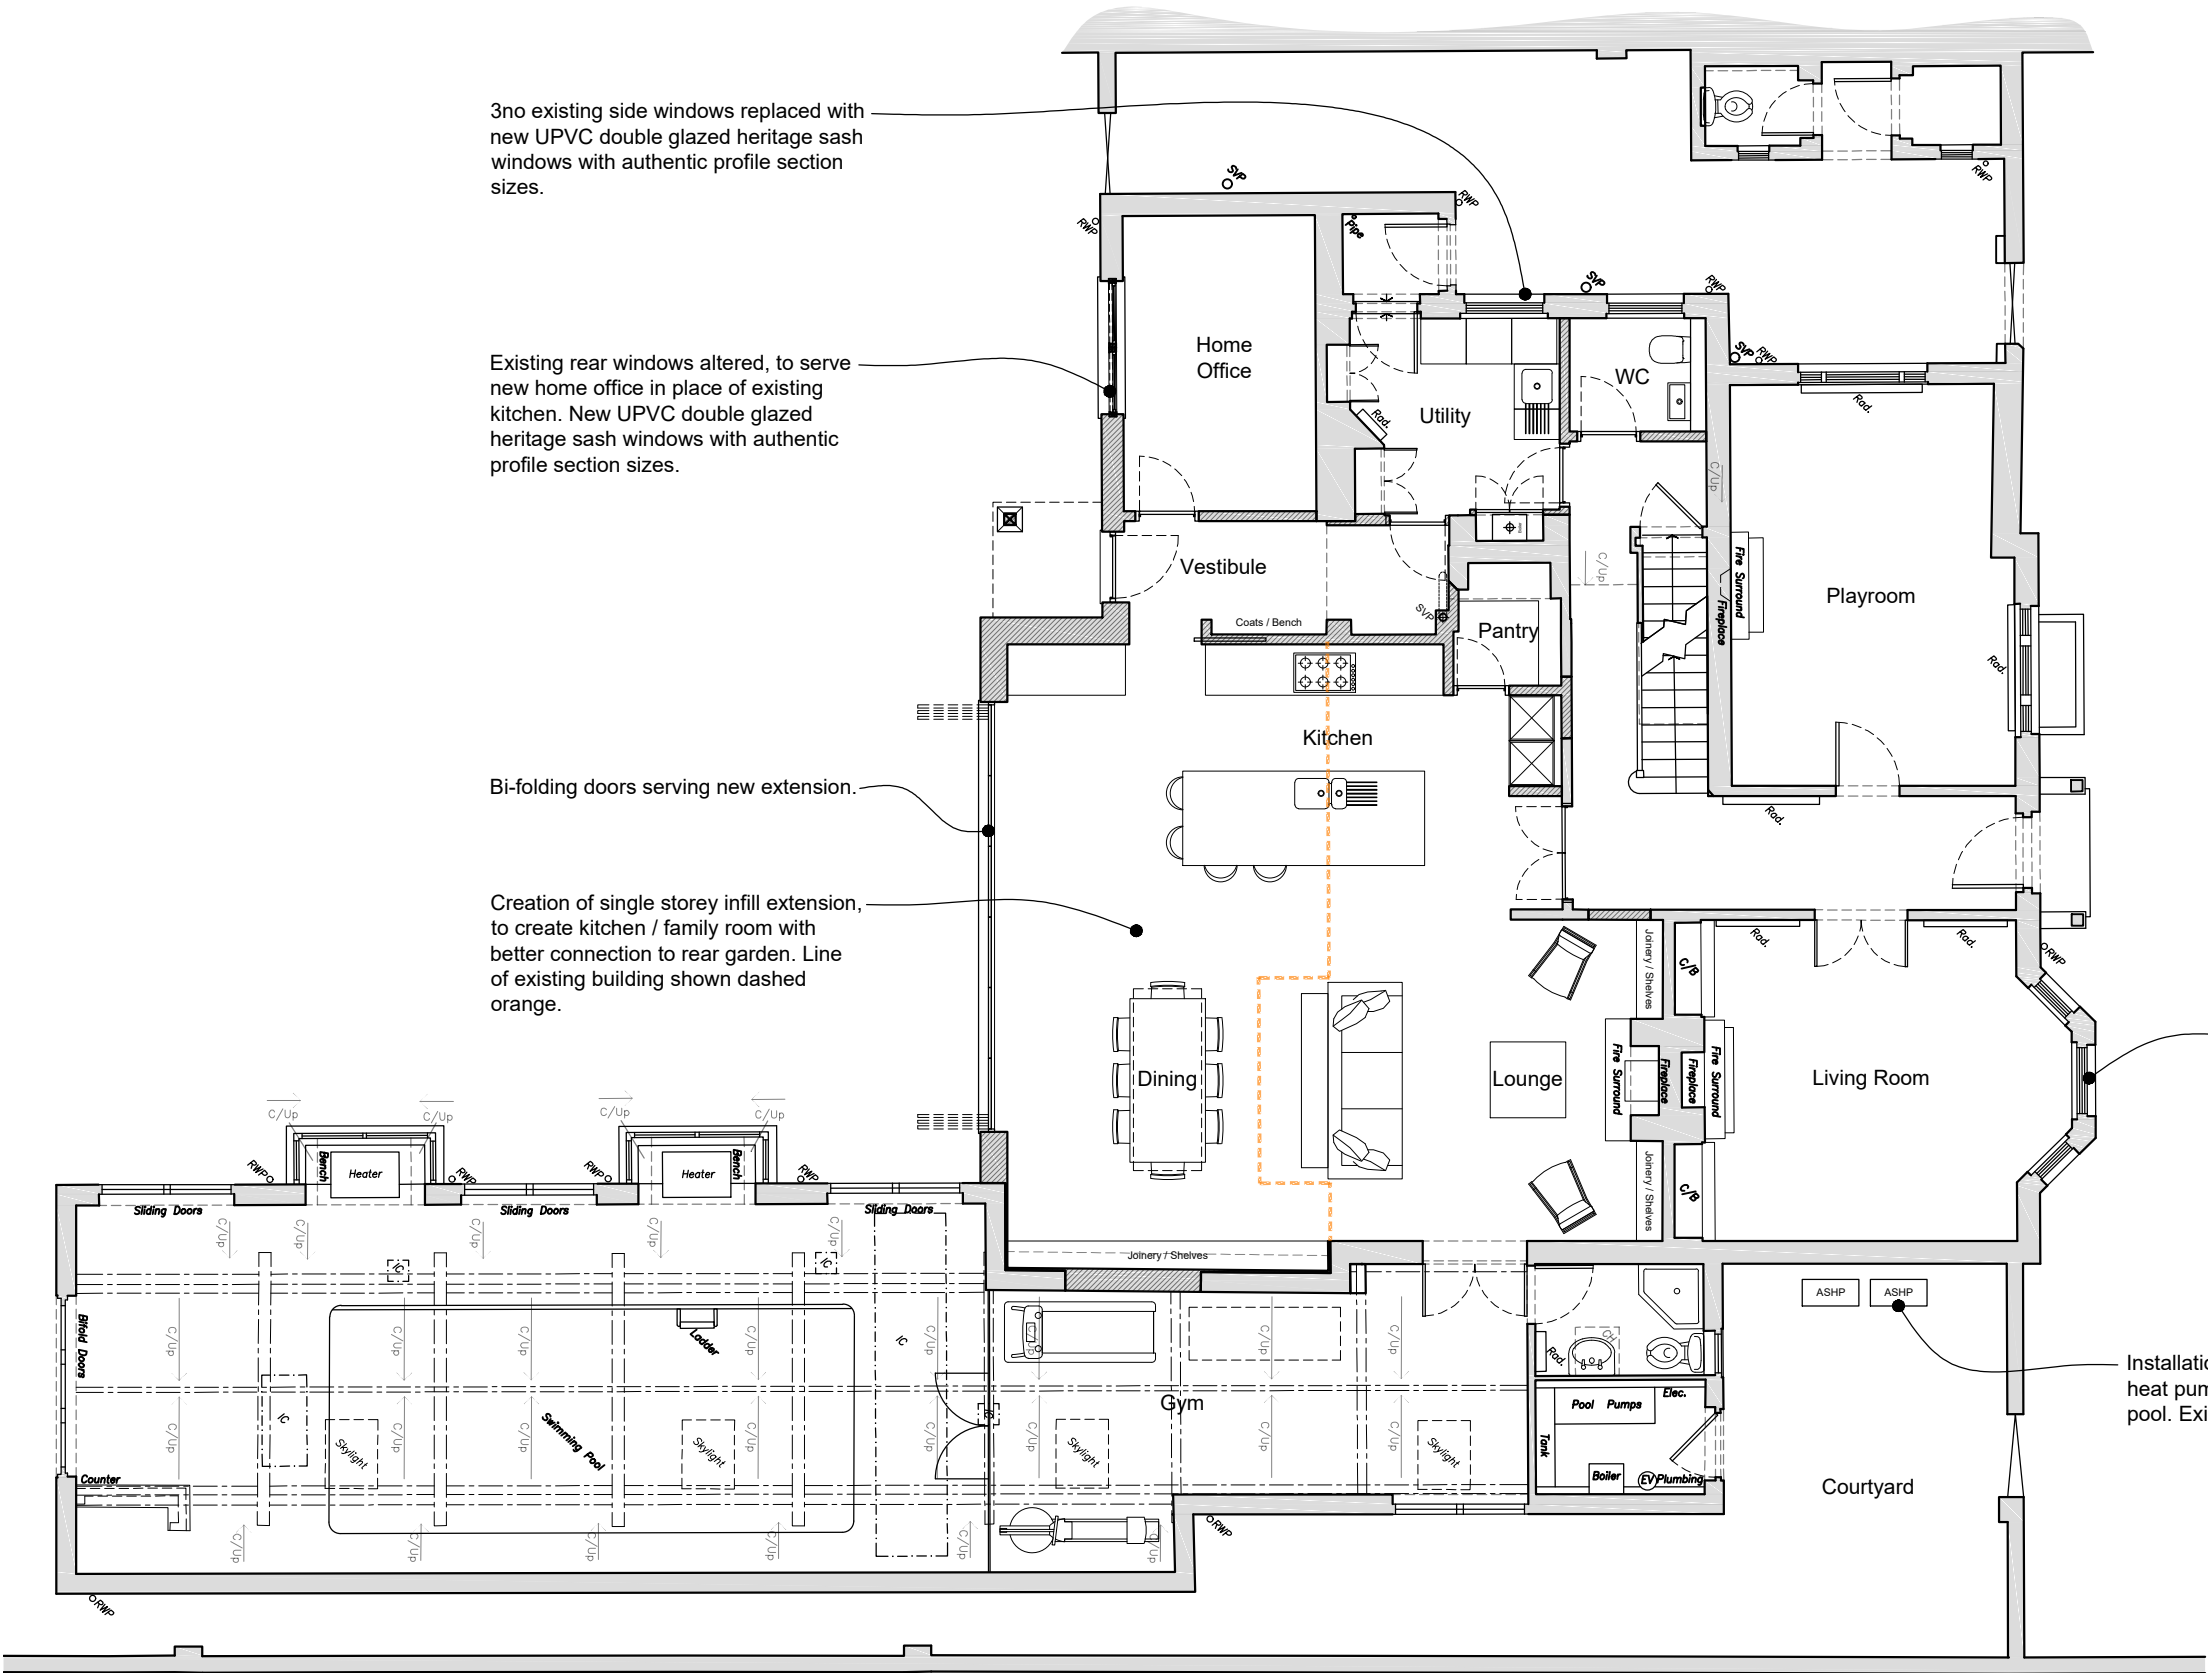

Ground Floor Plan
@ 1:100 Scale

Rev	Date	Description	By	Chk
-----	------	-------------	----	-----



a: Daintree Design, PO Box 5584,
Brighton, BN50 8WG.
t: 01273 286 683
e: hello@daintreedesign.co.uk
w: www.daintreedesign.co.uk

Client
Mr & Mrs Stalley

Project
'Withiel', 14 Hassocks Road,
Hurstpierpoint, BN6 9QW.

Title
Proposed:
Ground Floor Plan

Scale
1:100 @ A3
Date
March 2025

Drawing Number
D 2424-251 (~)