

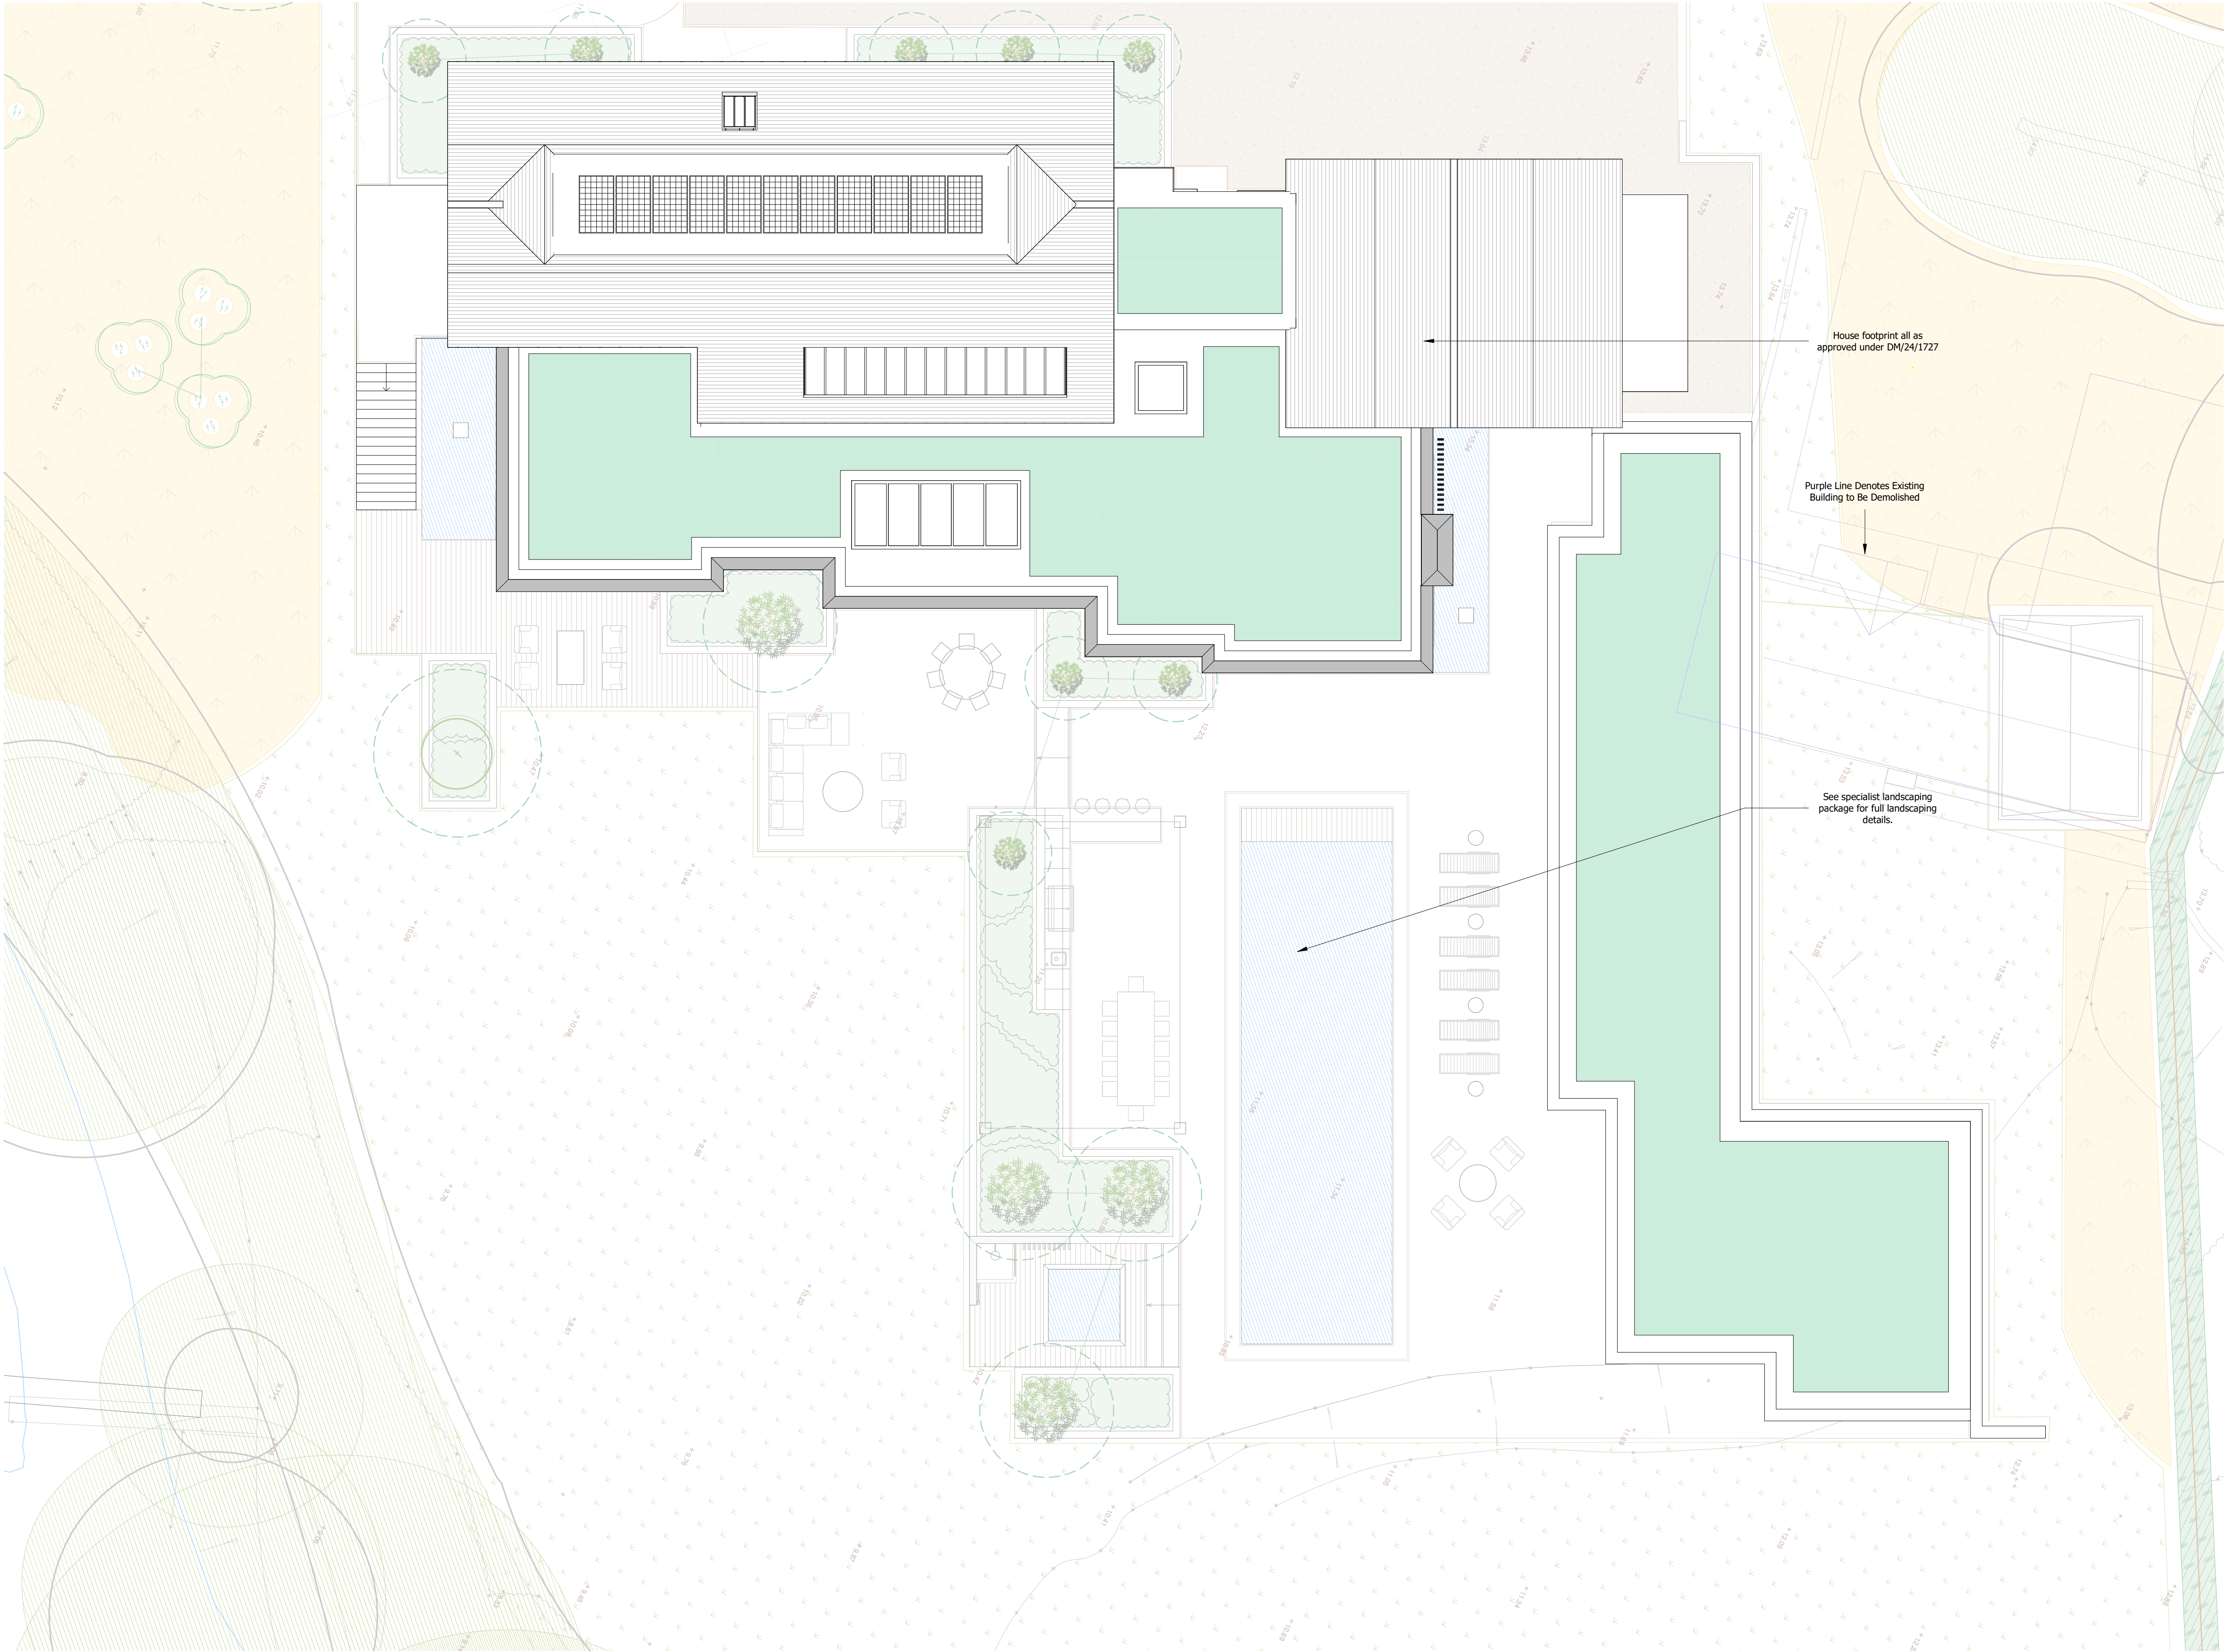


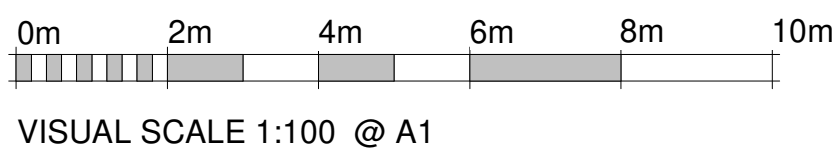

Roof Plan
1 : 100

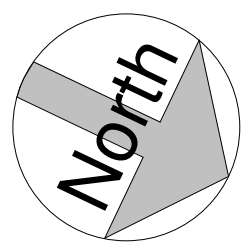

A	01.04.25	SM	Levels Revised Following Drainage Officer/EA Consultation
---	----------	----	---

REV.	DATE.	BY.	AMENDMENT.
------	-------	-----	------------

PLANNING

NOTES:
DO NOT SCALE OFF THIS DRAWING UNLESS FOR PLANNING PURPOSES.
CHECK ALL DIMENSIONS ON SITE BEFORE ANY WORK IS COMMENCED.
ALL GOODS MATERIALS AND WORKMANSHIP MUST CONFORM WITH CURRENT BUILDING REGULATIONS, BRITISH STANDARDS AND CODES OF PRACTICE.
COPYRIGHT OF THIS DRAWING IS RETAINED BY GOULD BAXTER AND IT MUST NOT BE REPRODUCED WITHOUT WRITTEN CONSENT.



2 Locusts Mews, Padstockhall Road,
Hove, Brighton, BN1 3RH
West Sussex, RH16 1HE

(01444) 458804
info@gooldbaxter.co.uk
www.gooldbaxter.co.uk

CLIENT. Mr R. Carr - Southern Rock Property Ltd
PROJECT. Riverside, Bolney Chapel Road, Twineham, RH17 5NN

DRAWING. Roof Plan - As Proposed

DATE. 13.12.24	SCALE AT A1. 1 : 100	DRAWN BY. SM	CHECKED BY. MC
-------------------	-------------------------	-----------------	-------------------

JOB NO. GH652	DRAWING NO. PL.206	REV. A
------------------	-----------------------	-----------