


Outline of Building Approved Under DM/24/1727 Denoted with Red Dashed Line

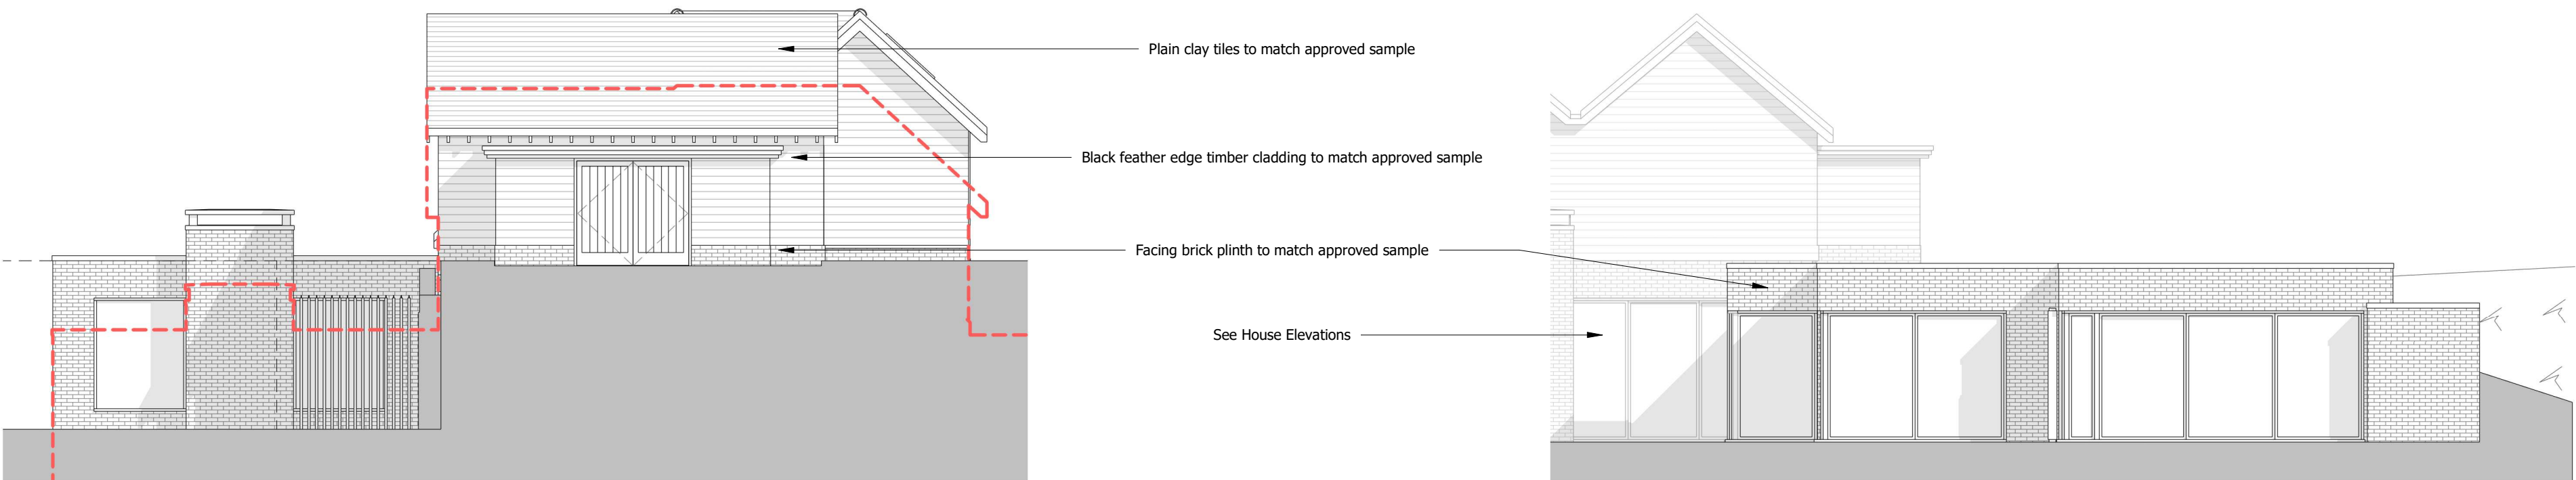


West Elevation - House
1 : 100




North Elevation - House
1 : 100

East Elevation - Outbuilding
1 : 100

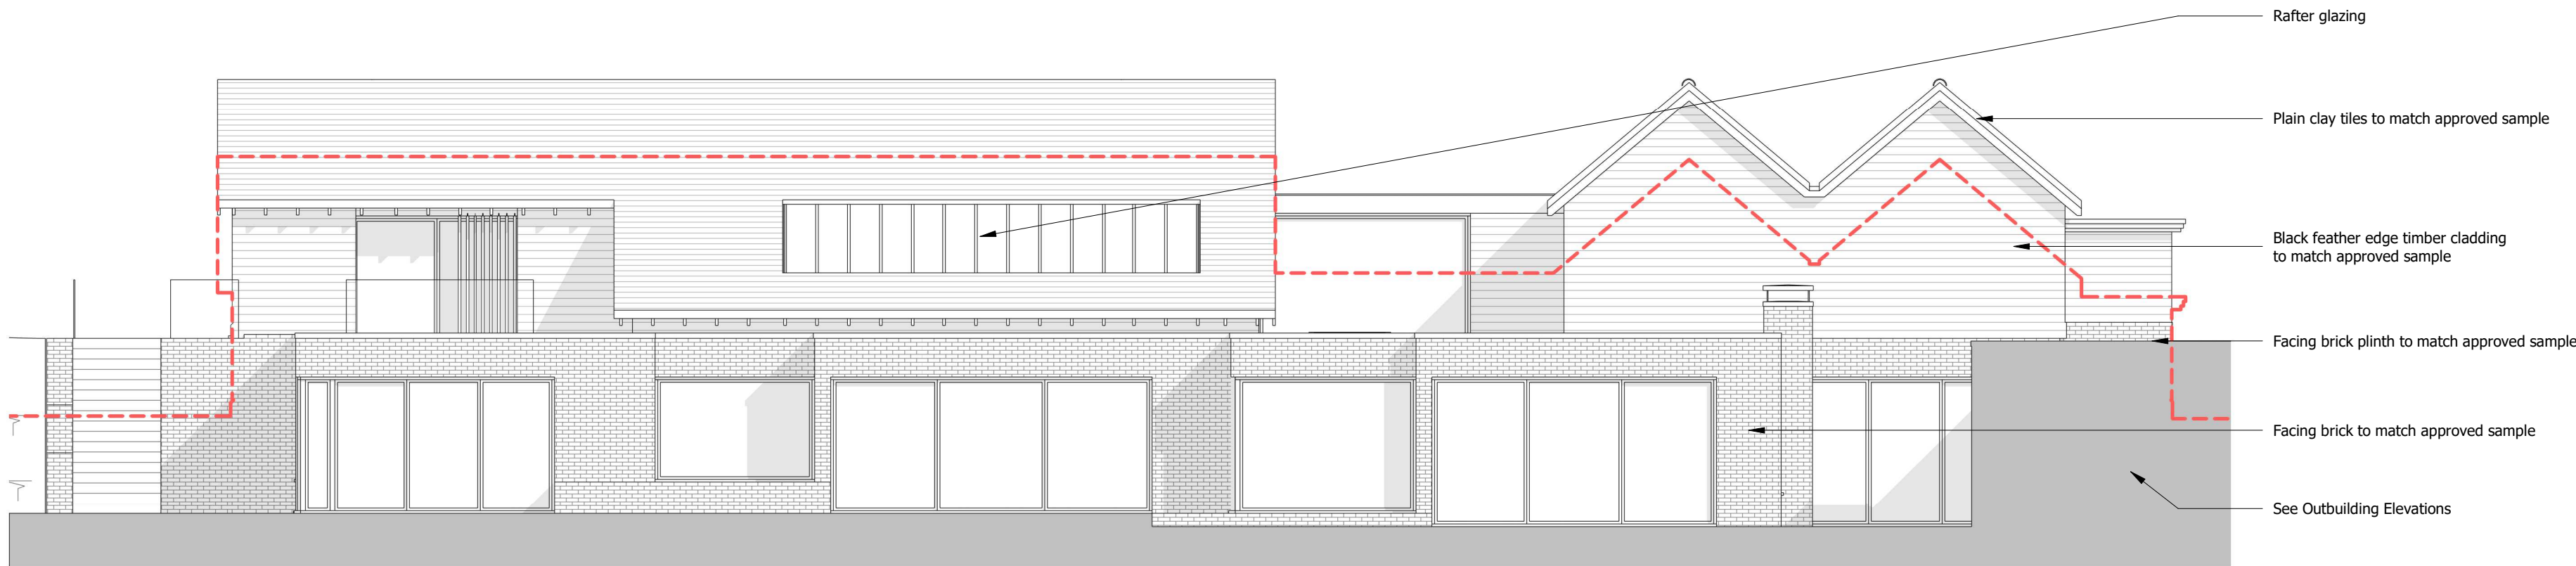


East Elevation - House
1 : 100

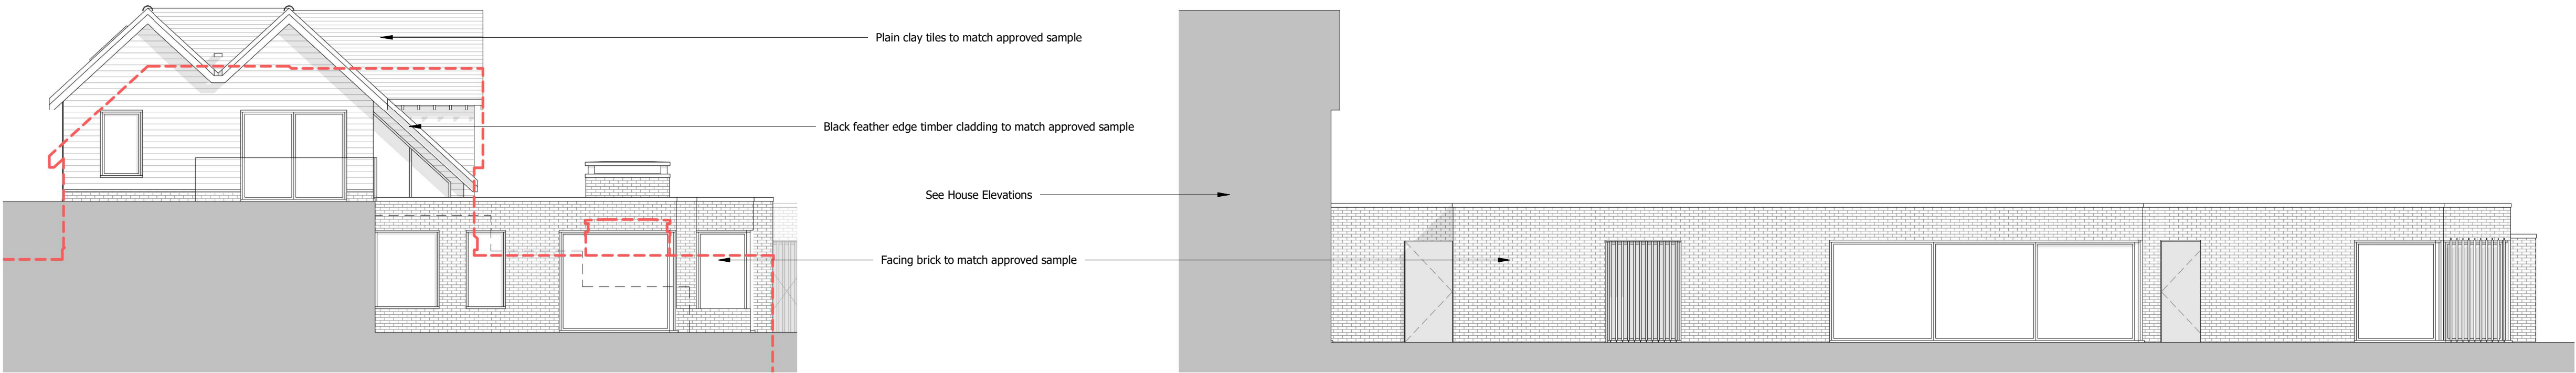

South Elevation - House
1 : 100

South Elevation - Outbuilding
1 : 100

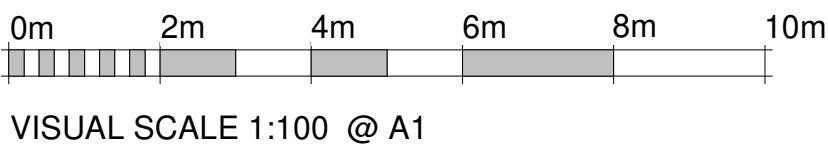

A	31.03.25	SM	Outline of Building Approved Under DM/24/1727 Denoted with Red Dashed Line
---	----------	----	--

REV.	DATE	BY	AMENDMENT
------	------	----	-----------

PLANNING

NOTES:
DO NOT SCALE OFF THIS DRAWING UNLESS FOR PLANNING PURPOSES.
CHECK ALL DIMENSIONS ON SITE BEFORE ANY WORK IS COMMENCED.
ALL GOODS MATERIALS AND WORKMANSHIP MUST CONFORM WITH CURRENT BUILDING REGULATIONS, BRITISH STANDARDS AND CODES OF PRACTICE.
COPYRIGHT OF THIS DRAWING IS RETAINED BY GOULD BAXTER AND IT MUST NOT BE REPRODUCED WITHOUT WRITTEN CONSENT.



CLIENT:
Mr R. Carr - Southern Rock Property Ltd

PROJECT:
Riverside,
Bolney Chapel Road,
Twineham,
RH17 5NN

DRAWING:
Elevations - As Proposed

DATE: 13.12.24	SCALE AT A1: 1 : 100	DRAWN BY: SM
		CHECKED BY: MC

JOB NO. GH652	DRAWING NO. PL.207	REV. A
------------------	-----------------------	-----------