




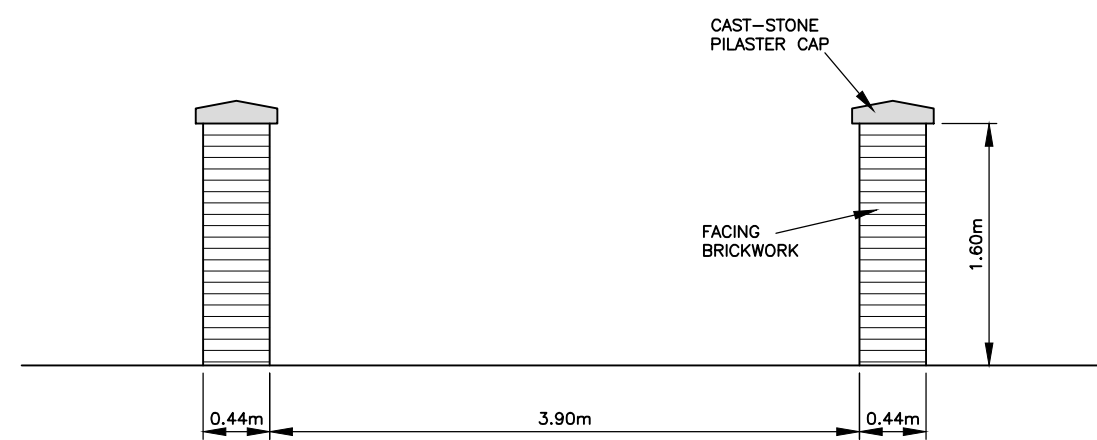


- PROPOSED ENTRANCE PILASTERS - 1:50 -

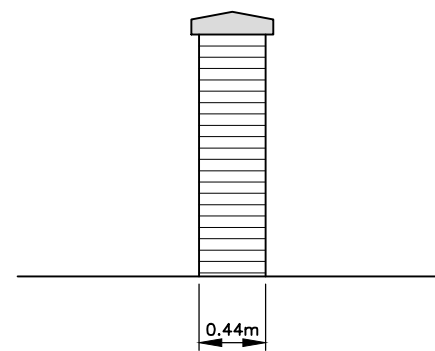

- SIDE VIEW -

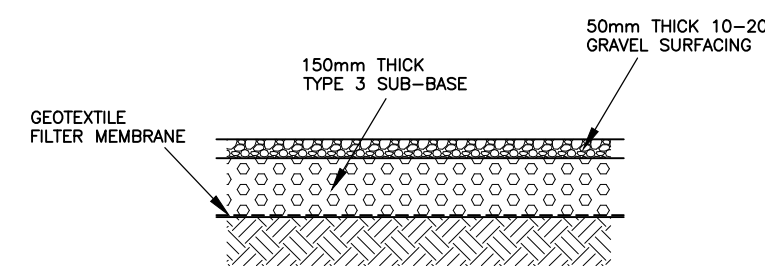

- PROPOSED SURFACING - 1:20 -

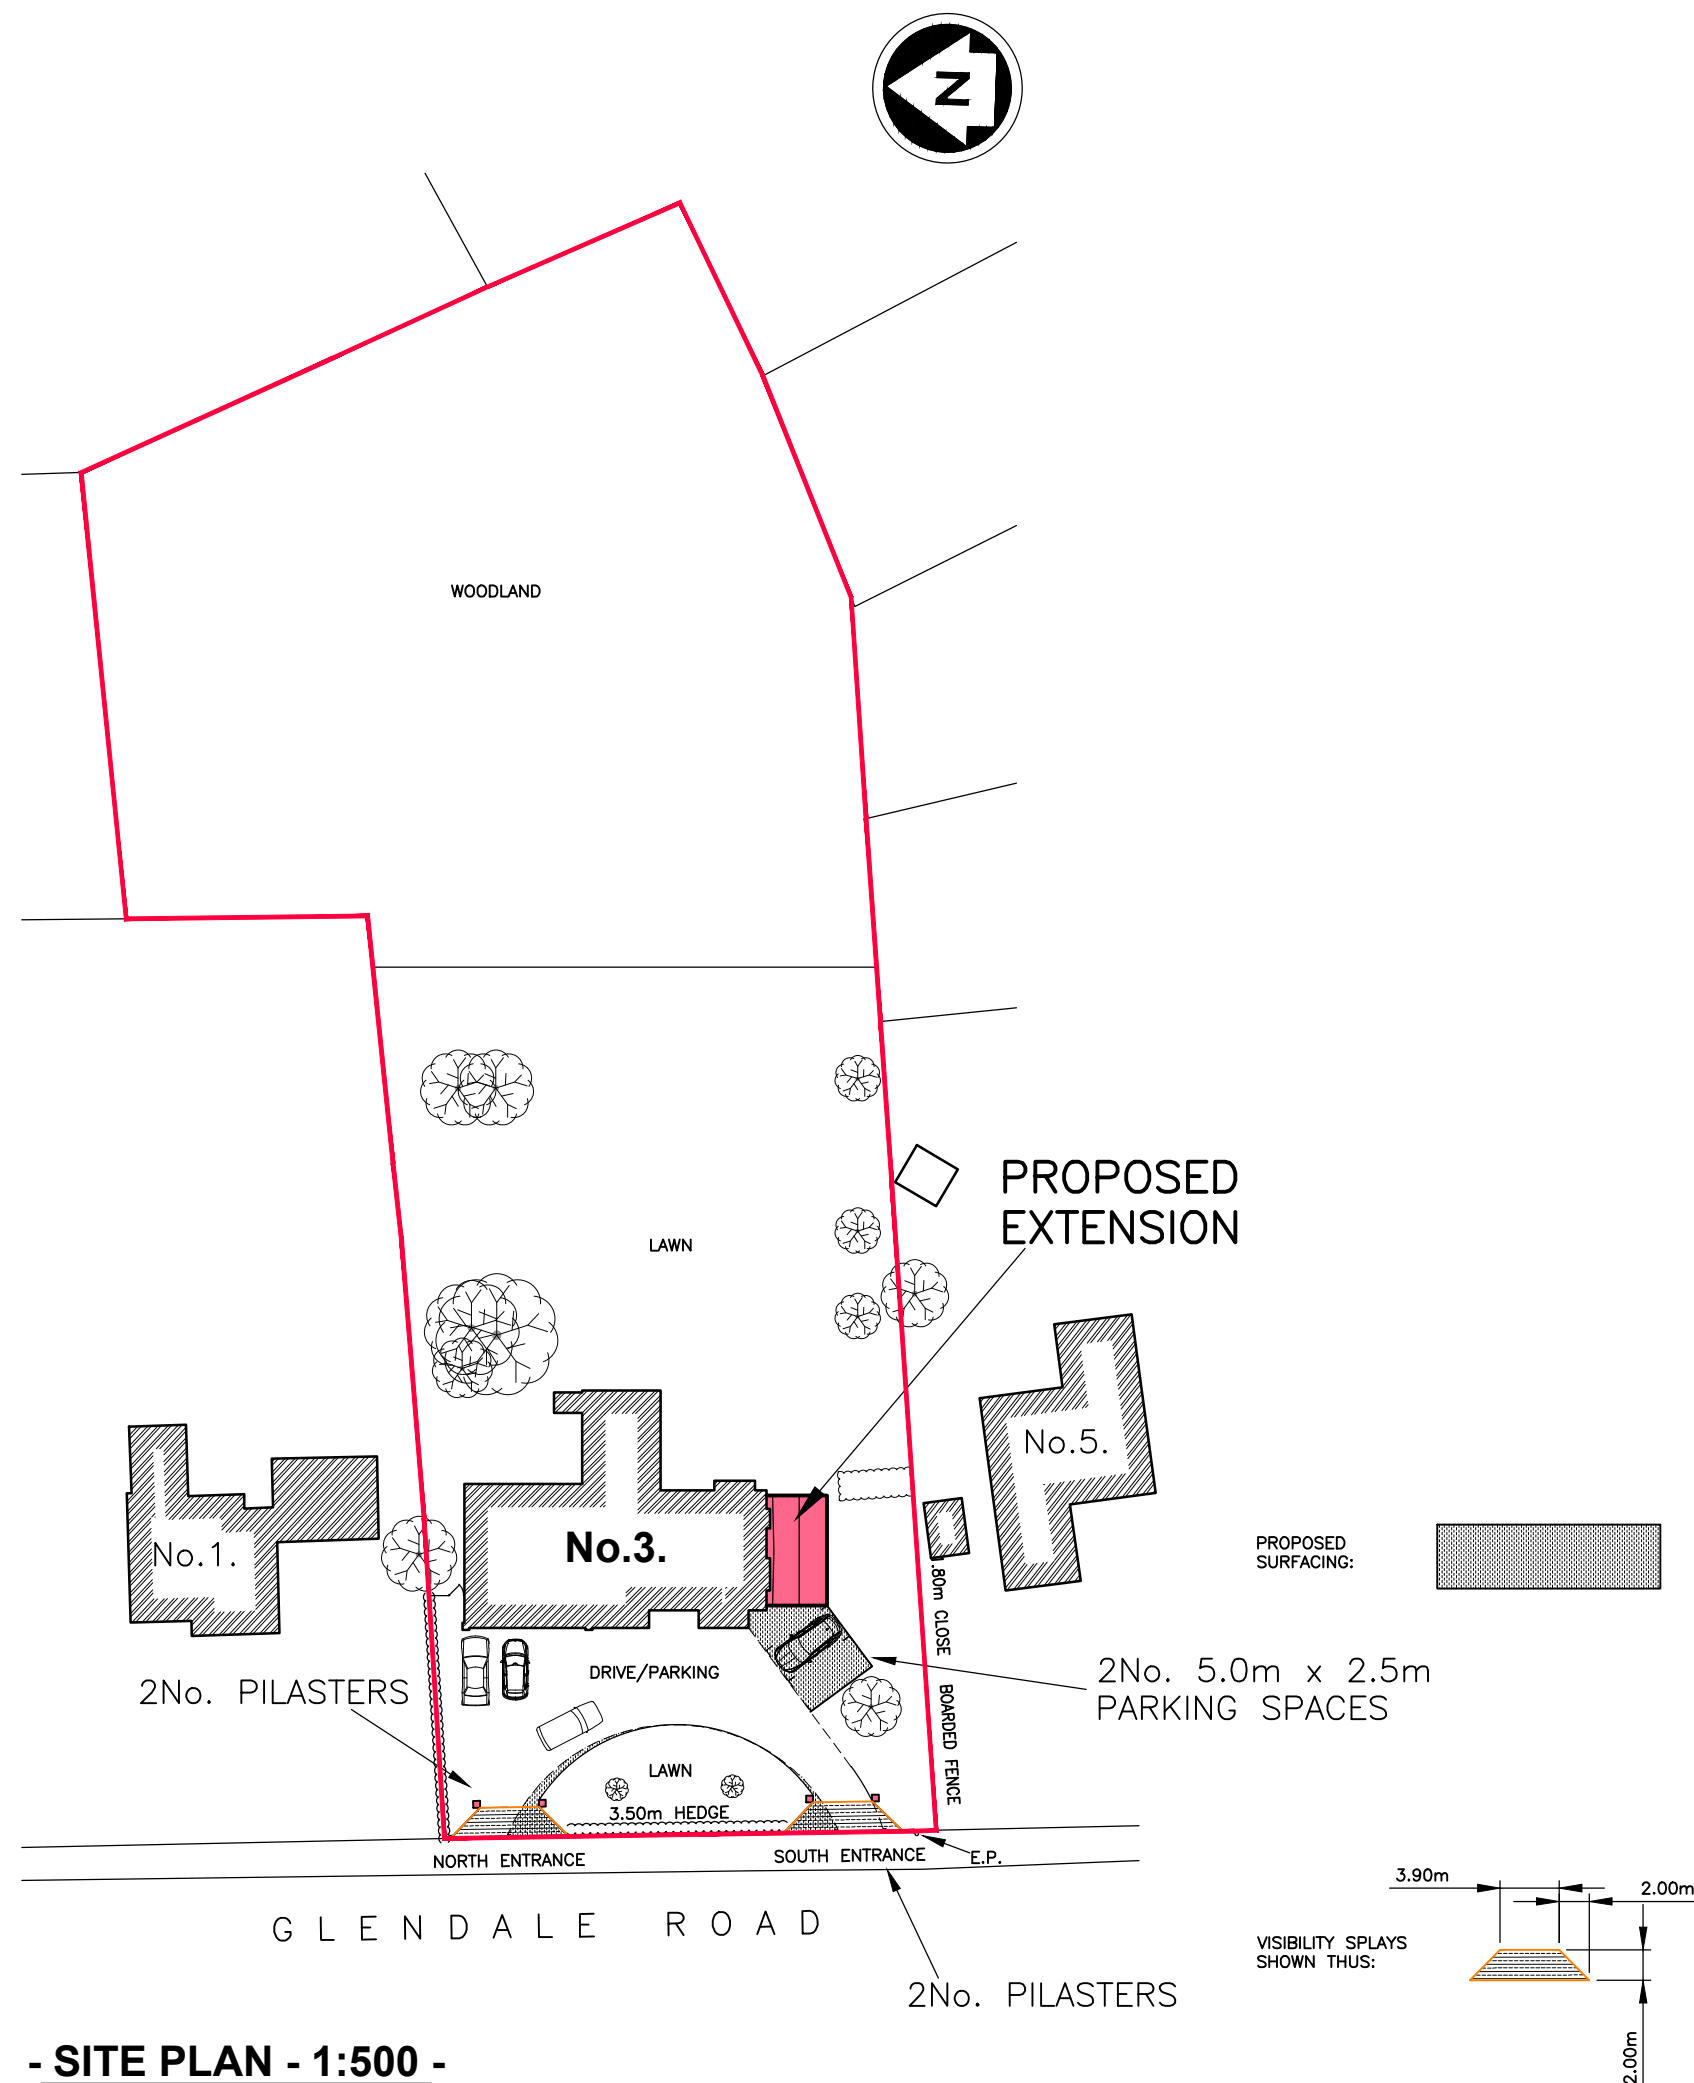

- SITE PLAN - 1:500 -



- LOCATION PLAN - 1:1250 -

Revisions Rev B 29.04.26 NEW PARKING SPACED REVISED Rev A 24.04.26 DRAWING COMPLETED FOR PLANNING APPLICATION		
Client Mr R Benson		
Job Title PROPOSED SIDE EXTENSION & ALTERATIONS 3 GLENDALE ROAD BURGESS HILL WEST SUSSEX RH15 0EE		
Drawing Title PILASTER DETAILS SITE AND LOCATION PLANS		
T. J. Evans Building Drawings & Technical Service Holly's Choice Spithurst Road Barcombe East Sussex BN8 5EF Telephone (01273) 400835 E-mail: Tim@TJEvansLtd.co.uk		
Date	April 2026	Paper Size A2
Drawing Number	5 2 6 / 0 1 0 / 9 9	B

