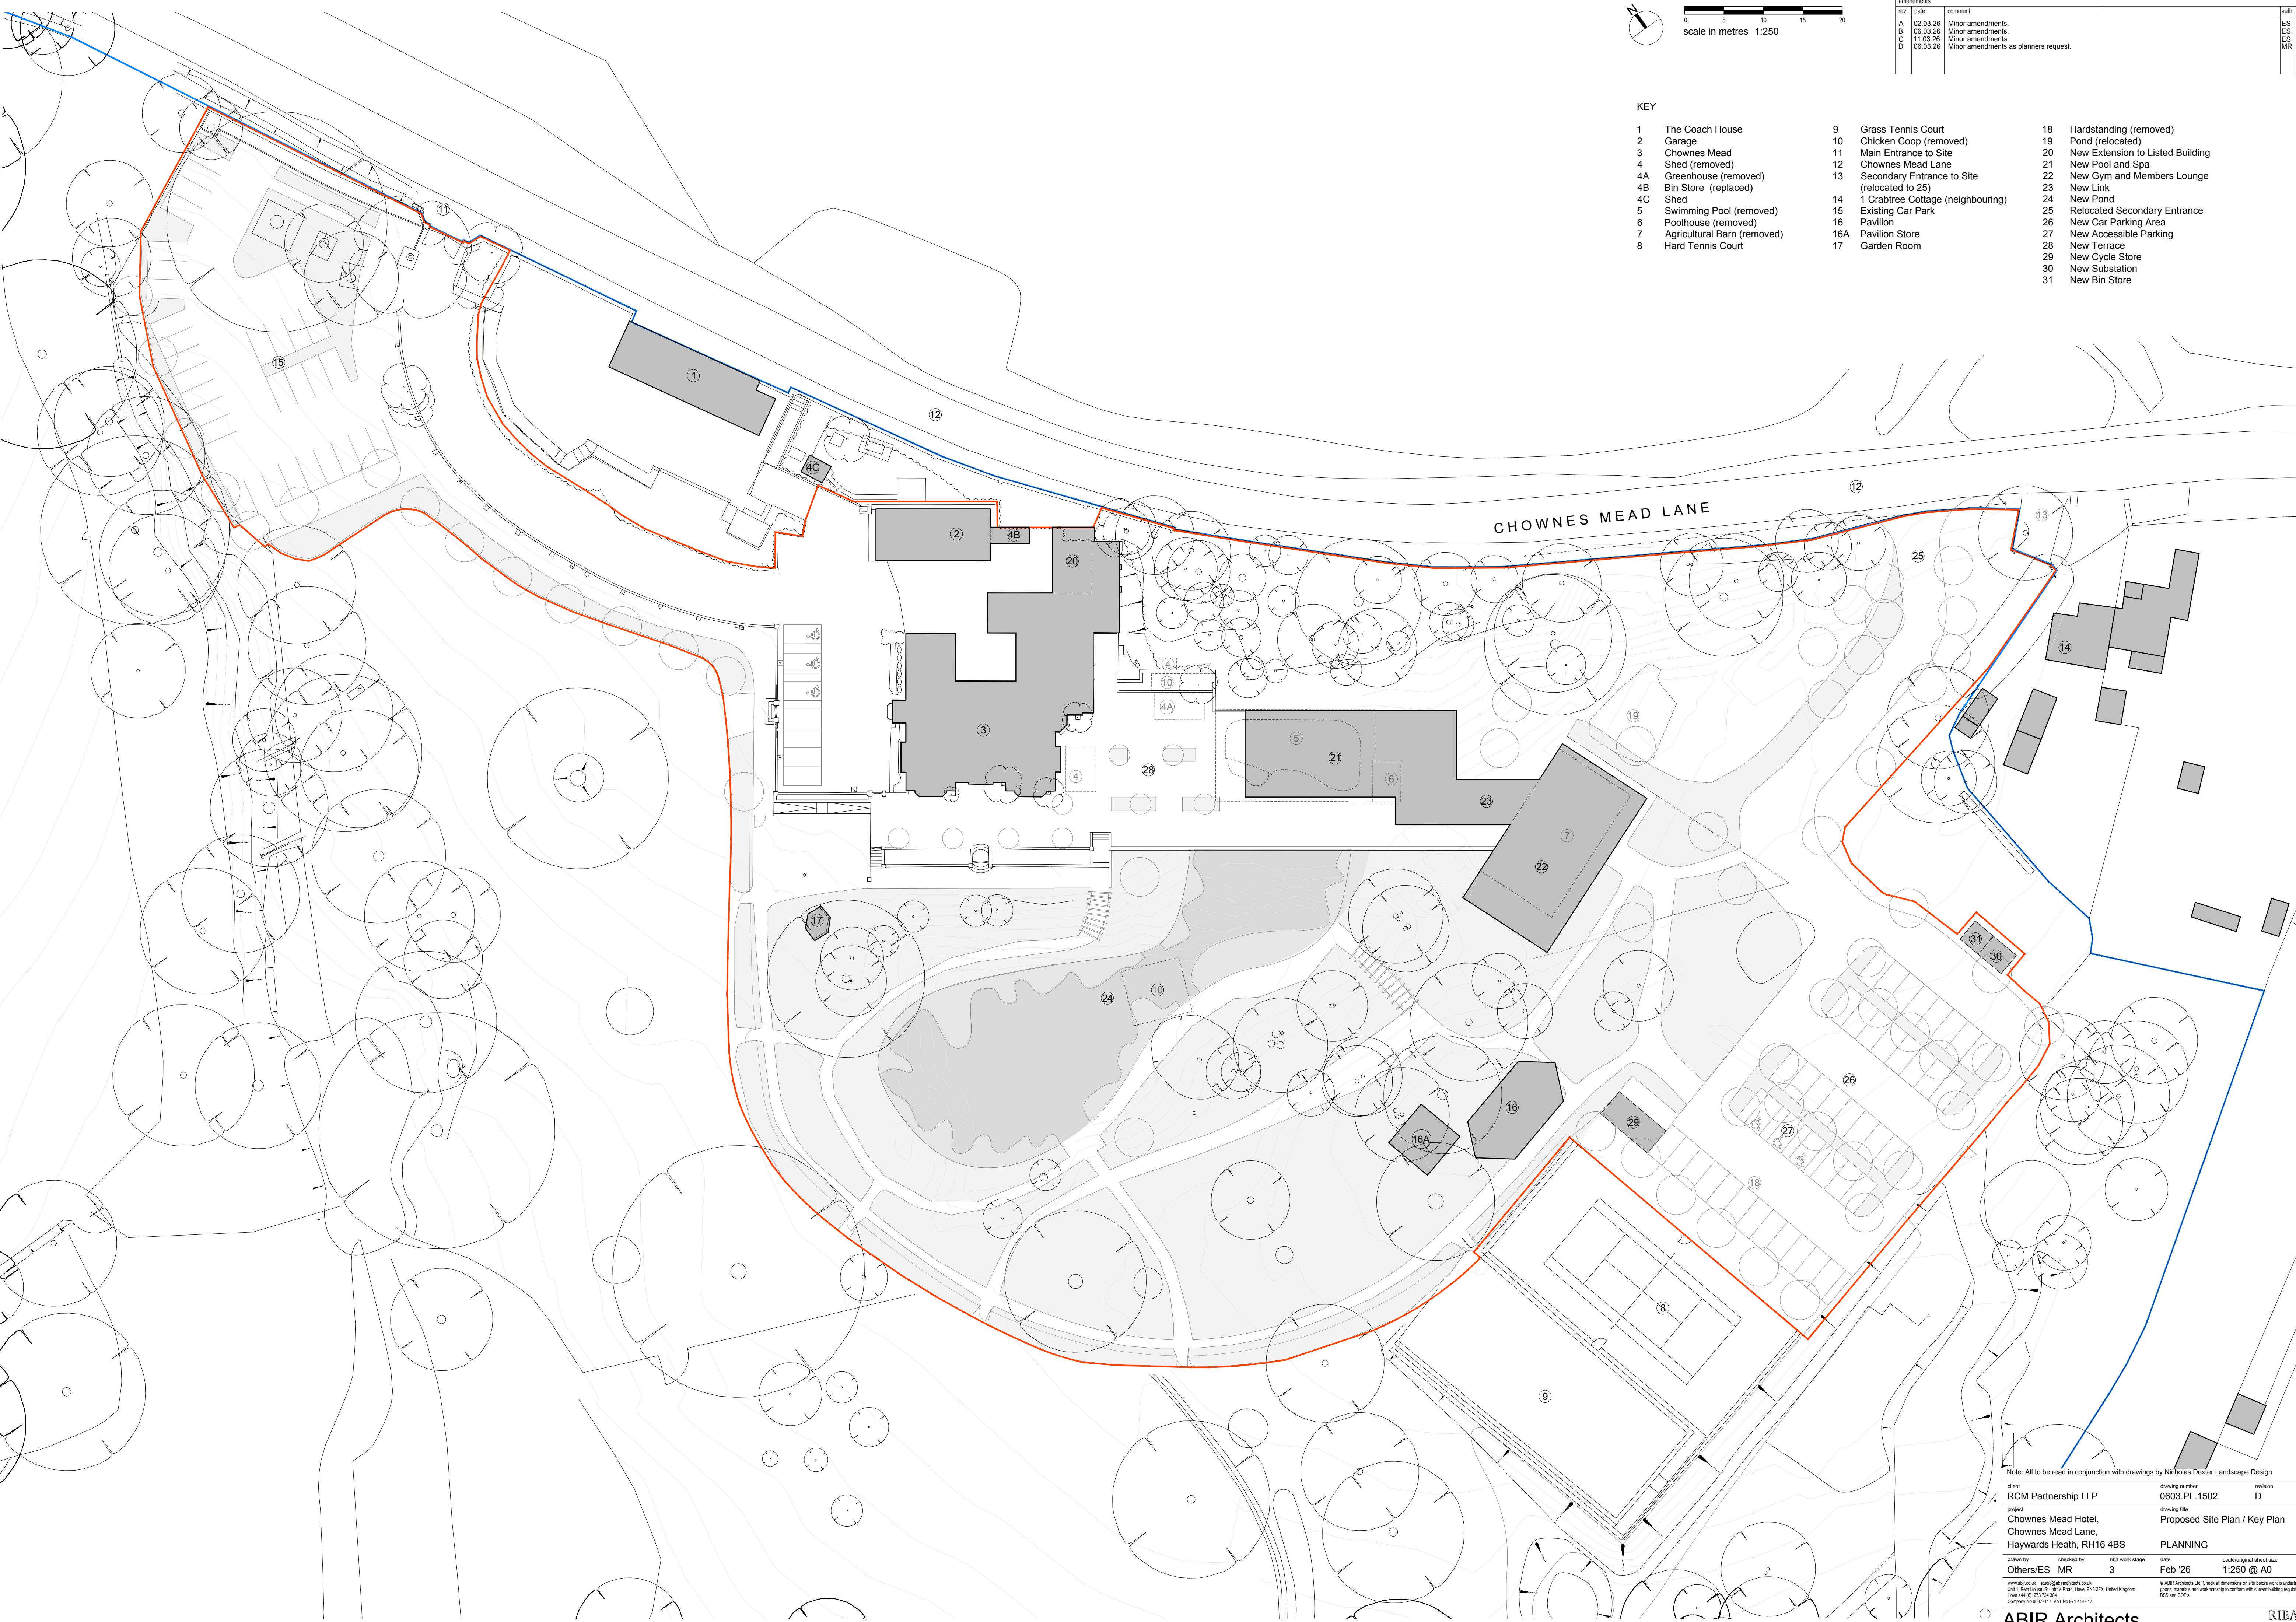


amendments			auth	chck
rev	date	comment		
A	02.03.26	Minor amendments.	ES	MR
B	06.03.26	Minor amendments.	ES	MR
C	11.03.26	Minor amendments.	ES	MR
D	06.05.26	Minor amendments as planners request.	MR	MR

- KEY
- | | | | | | |
|----|-----------------------------|-----|--|----|----------------------------------|
| 1 | The Coach House | 9 | Grass Tennis Court | 18 | Hardstanding (removed) |
| 2 | Garage | 10 | Chicken Coop (removed) | 19 | Pond (relocated) |
| 3 | Chownes Mead | 11 | Main Entrance to Site | 20 | New Extension to Listed Building |
| 4 | Shed (removed) | 12 | Chownes Mead Lane | 21 | New Pool and Spa |
| 4A | Greenhouse (removed) | 13 | Secondary Entrance to Site (relocated to 25) | 22 | New Gym and Members Lounge |
| 4B | Bin Store (replaced) | 14 | 1 Crabtree Cottage (neighbouring) | 23 | New Link |
| 4C | Shed | 15 | Existing Car Park | 24 | New Pond |
| 5 | Swimming Pool (removed) | 16 | Pavilion | 25 | Relocated Secondary Entrance |
| 6 | Poolhouse (removed) | 16A | Pavilion Store | 26 | New Car Parking Area |
| 7 | Agricultural Barn (removed) | 17 | Garden Room | 27 | New Accessible Parking |
| 8 | Hard Tennis Court | | | 28 | New Terrace |
| | | | | 29 | New Cycle Store |
| | | | | 30 | New Substation |
| | | | | 31 | New Bin Store |

Note: All to be read in conjunction with drawings by Nicholas Dexter Landscape Design

client	RCM Partnership LLP	drawing number	0603.PL.1502	revision	D
project	Chownes Mead Hotel, Chownes Mead Lane, Haywards Heath, RH16 4BS	drawing title	Proposed Site Plan / Key Plan		
		PLANNING			
drawn by	Others/ES	checked by	MR	rba work stage	3
date	Feb '26	scale/original sheet size	1:250 @ A0		

www.abir.co.uk studio@abirarchitects.co.uk
Unit 1, Deep House, 30 John's Road, Hove, BN3 3FX, United Kingdom
Phone: +44 (0)1273 726 390
Company No: 0687117 VAT No: 914 4147 17

© ABIR Architects Ltd. Check all dimensions on site before work is undertaken. All prices, materials and workmanship to conform with current building regulations, BS5 and CDP's.

ABIR Architects  RIBA
Chartered Practice