

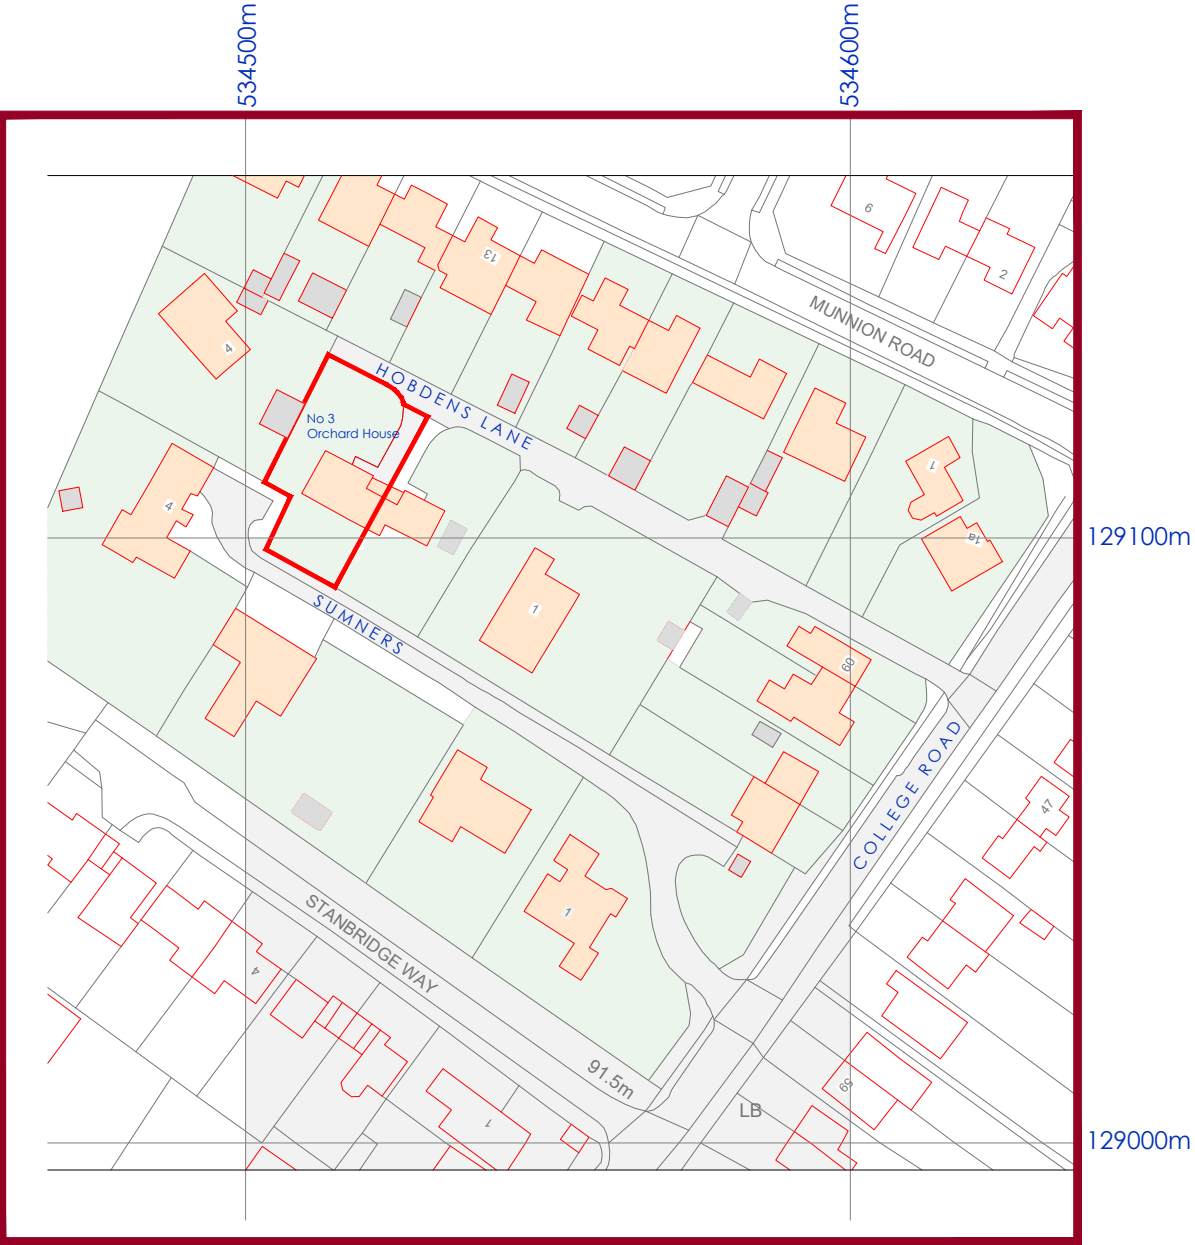



© Crown Copyright and database rights reserved.
Licence no.100019980
Copy permitted by Mastermaps

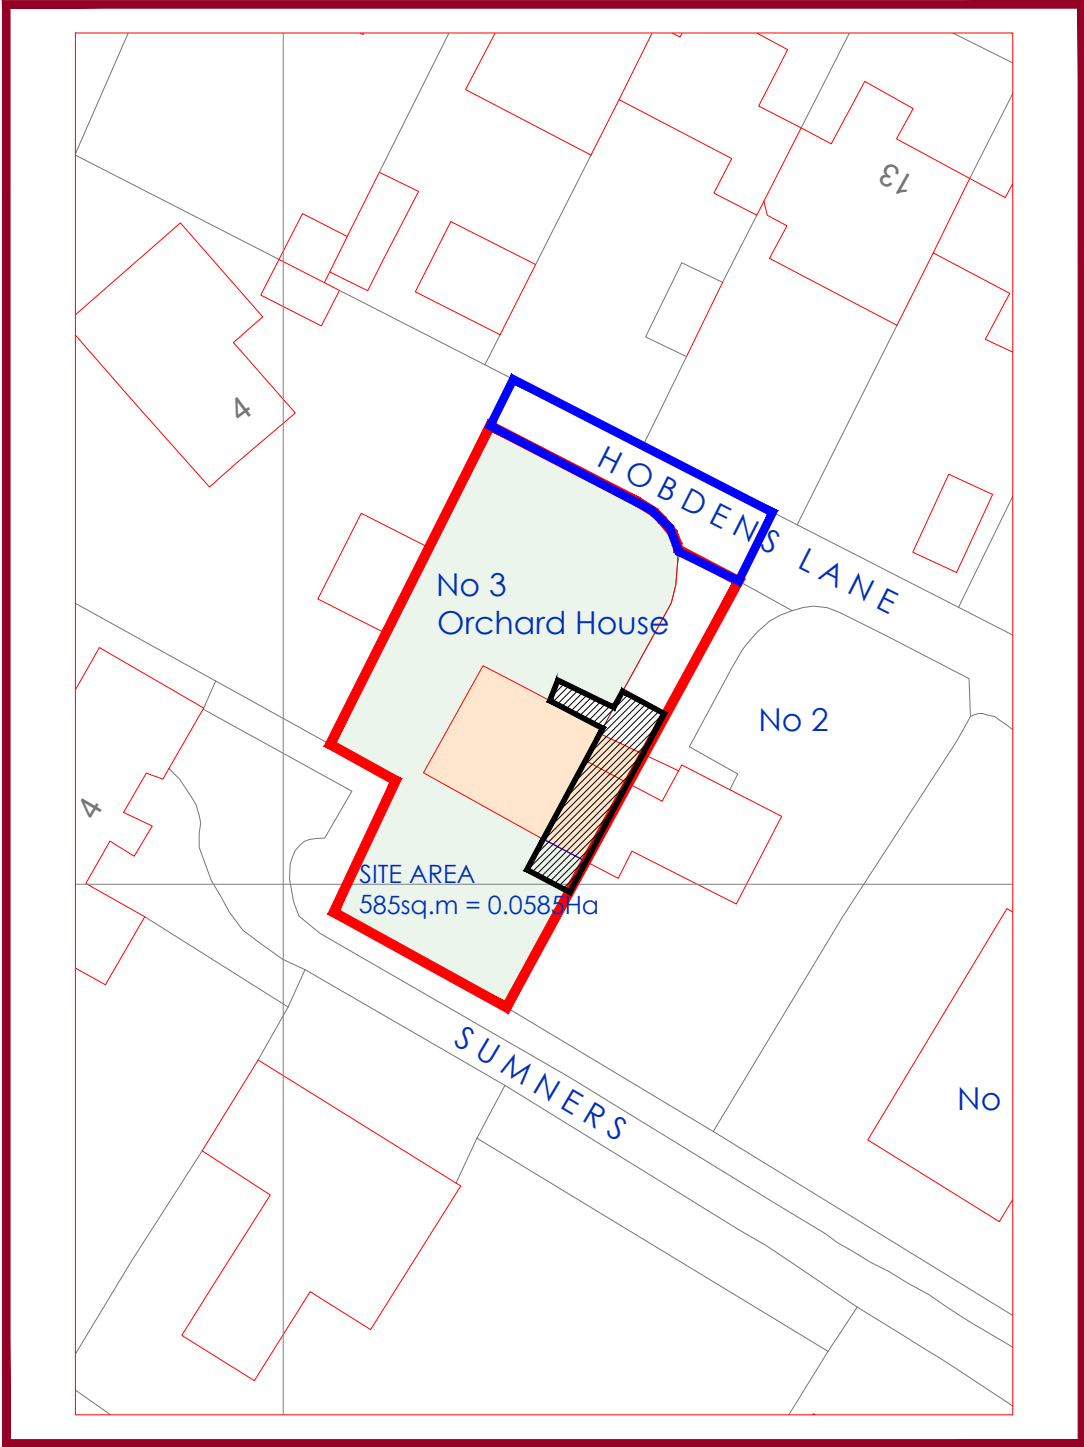

LOCATION PLAN

 

SITE PLAN

 

PLANNING

STUART MCVAN B.Sc., Dip Arch (Hons) RIBA Design Consultant 1 Nursery Close Tonbridge TN10 4JH stuart@smvassociates.co.uk 07920 012 472		1 THIS DRAWING IS COPYRIGHT AND IS NOT BE REPRODUCED WITHOUT THE PERMISSION OF THE ARCHITECT. 2 ALL DIMENSIONS ARE TO BE VERIFIED ON SITE PRIOR TO WORK COMMENCEMENT. SHOULD DISCREPANCIES ARISE THEY ARE TO BE BOUGHT TO THE ATTENTION OF THE ARCHITECT. 3 DIMENSIONS ARE NOT TO BE SCALED. 4 CONTRACTORS ARE TO ENSURE COMPLIANCE WITH THE CURRENT BUILDING REGULATIONS.	5 THE CONTRACTOR IS RESPONSIBLE FOR THE STABILITY OF THE BUILDING WHILST THE WORKS ARE IN PROGRESS AND SHALL PROVIDE TEMPORARY PROPPING, SHEETING OR HOARDINGS TO ENSURE THE SAFETY OF ALL PERSONS WITHIN THE SITE AREA 6 ANY PROPRIETARY PRODUCTS, FIXINGS, MATERIALS SPECIFIED ON THIS DRAWING SHALL BE FIXED/USED IN IN ACCORDANCE WITH MANUFACTURERE'S SPECIFICATIONS AND INSTRUCTIONS.	client Peter Cox & Linda McVan location Orchard House, 3 Hobdens Lane Ardingly RH17 6SE	drawing LOCATION AND SITE PLAN project EXPANSION & RECONFIGURATION OF RESIDENTIAL PROPERTY	cad ref 2095-01.dwg	scale 1:500, 1250 @ A3	date March 26
						drawing no 2095-01		