




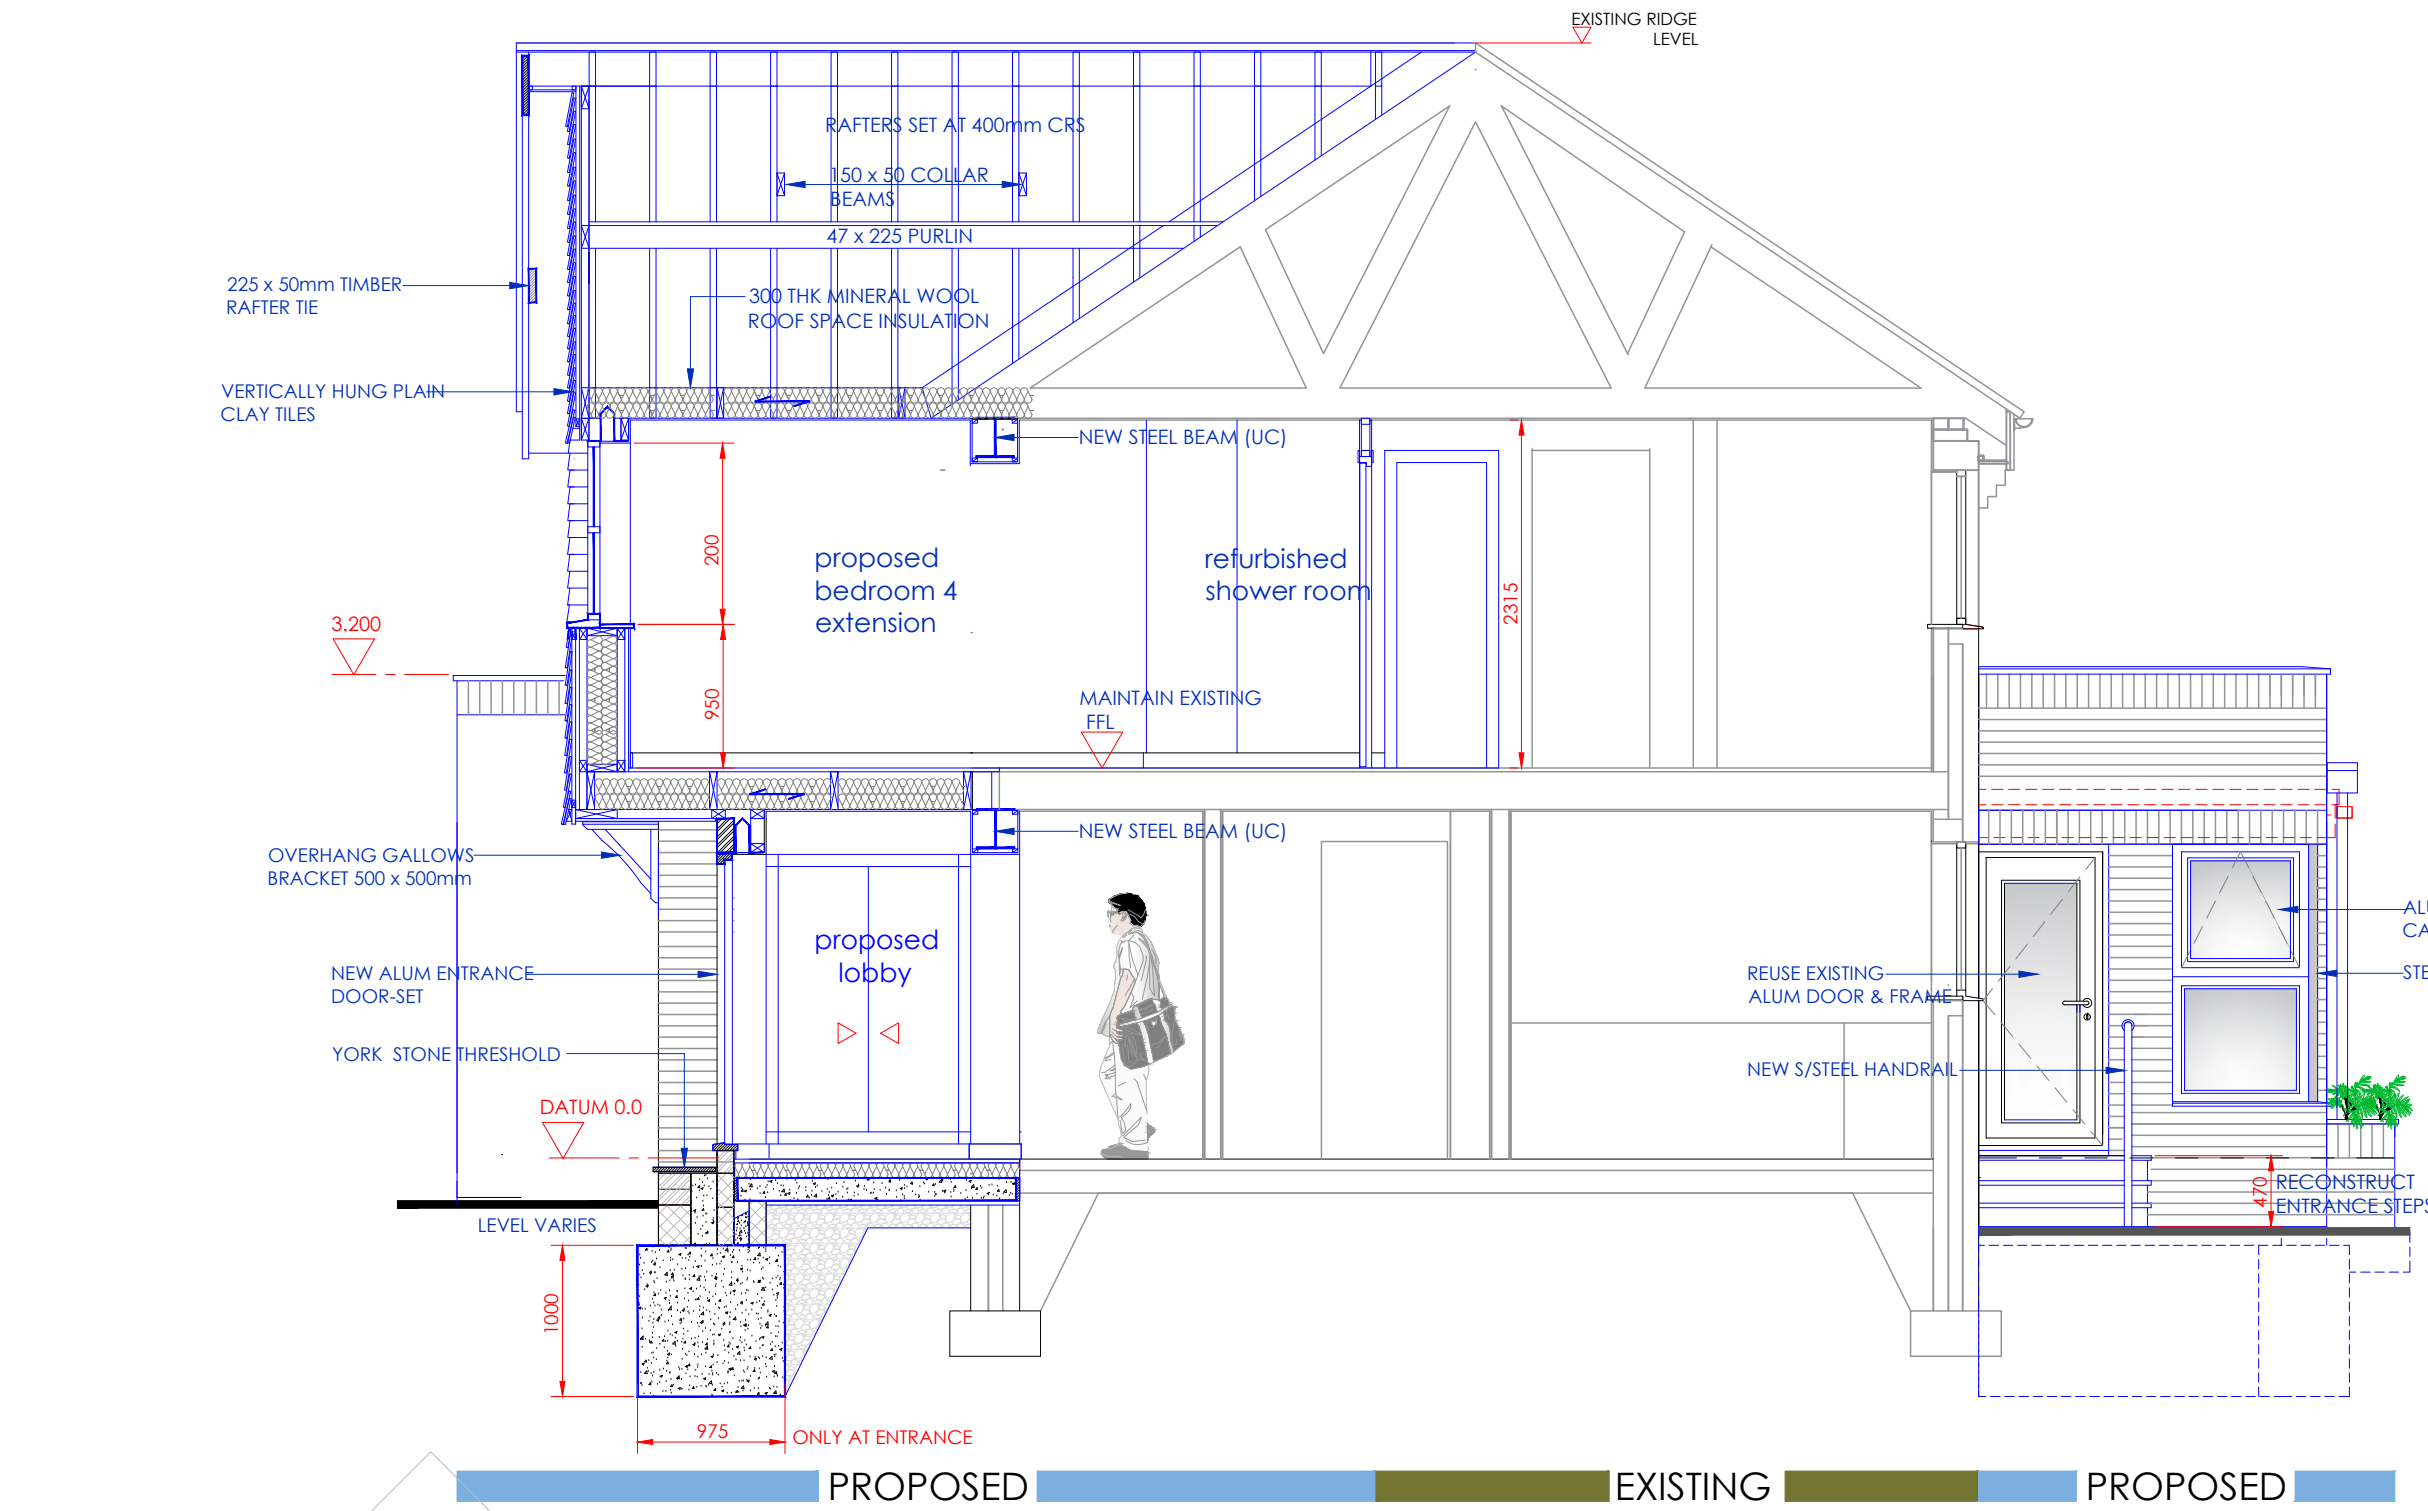


SECTION B-B

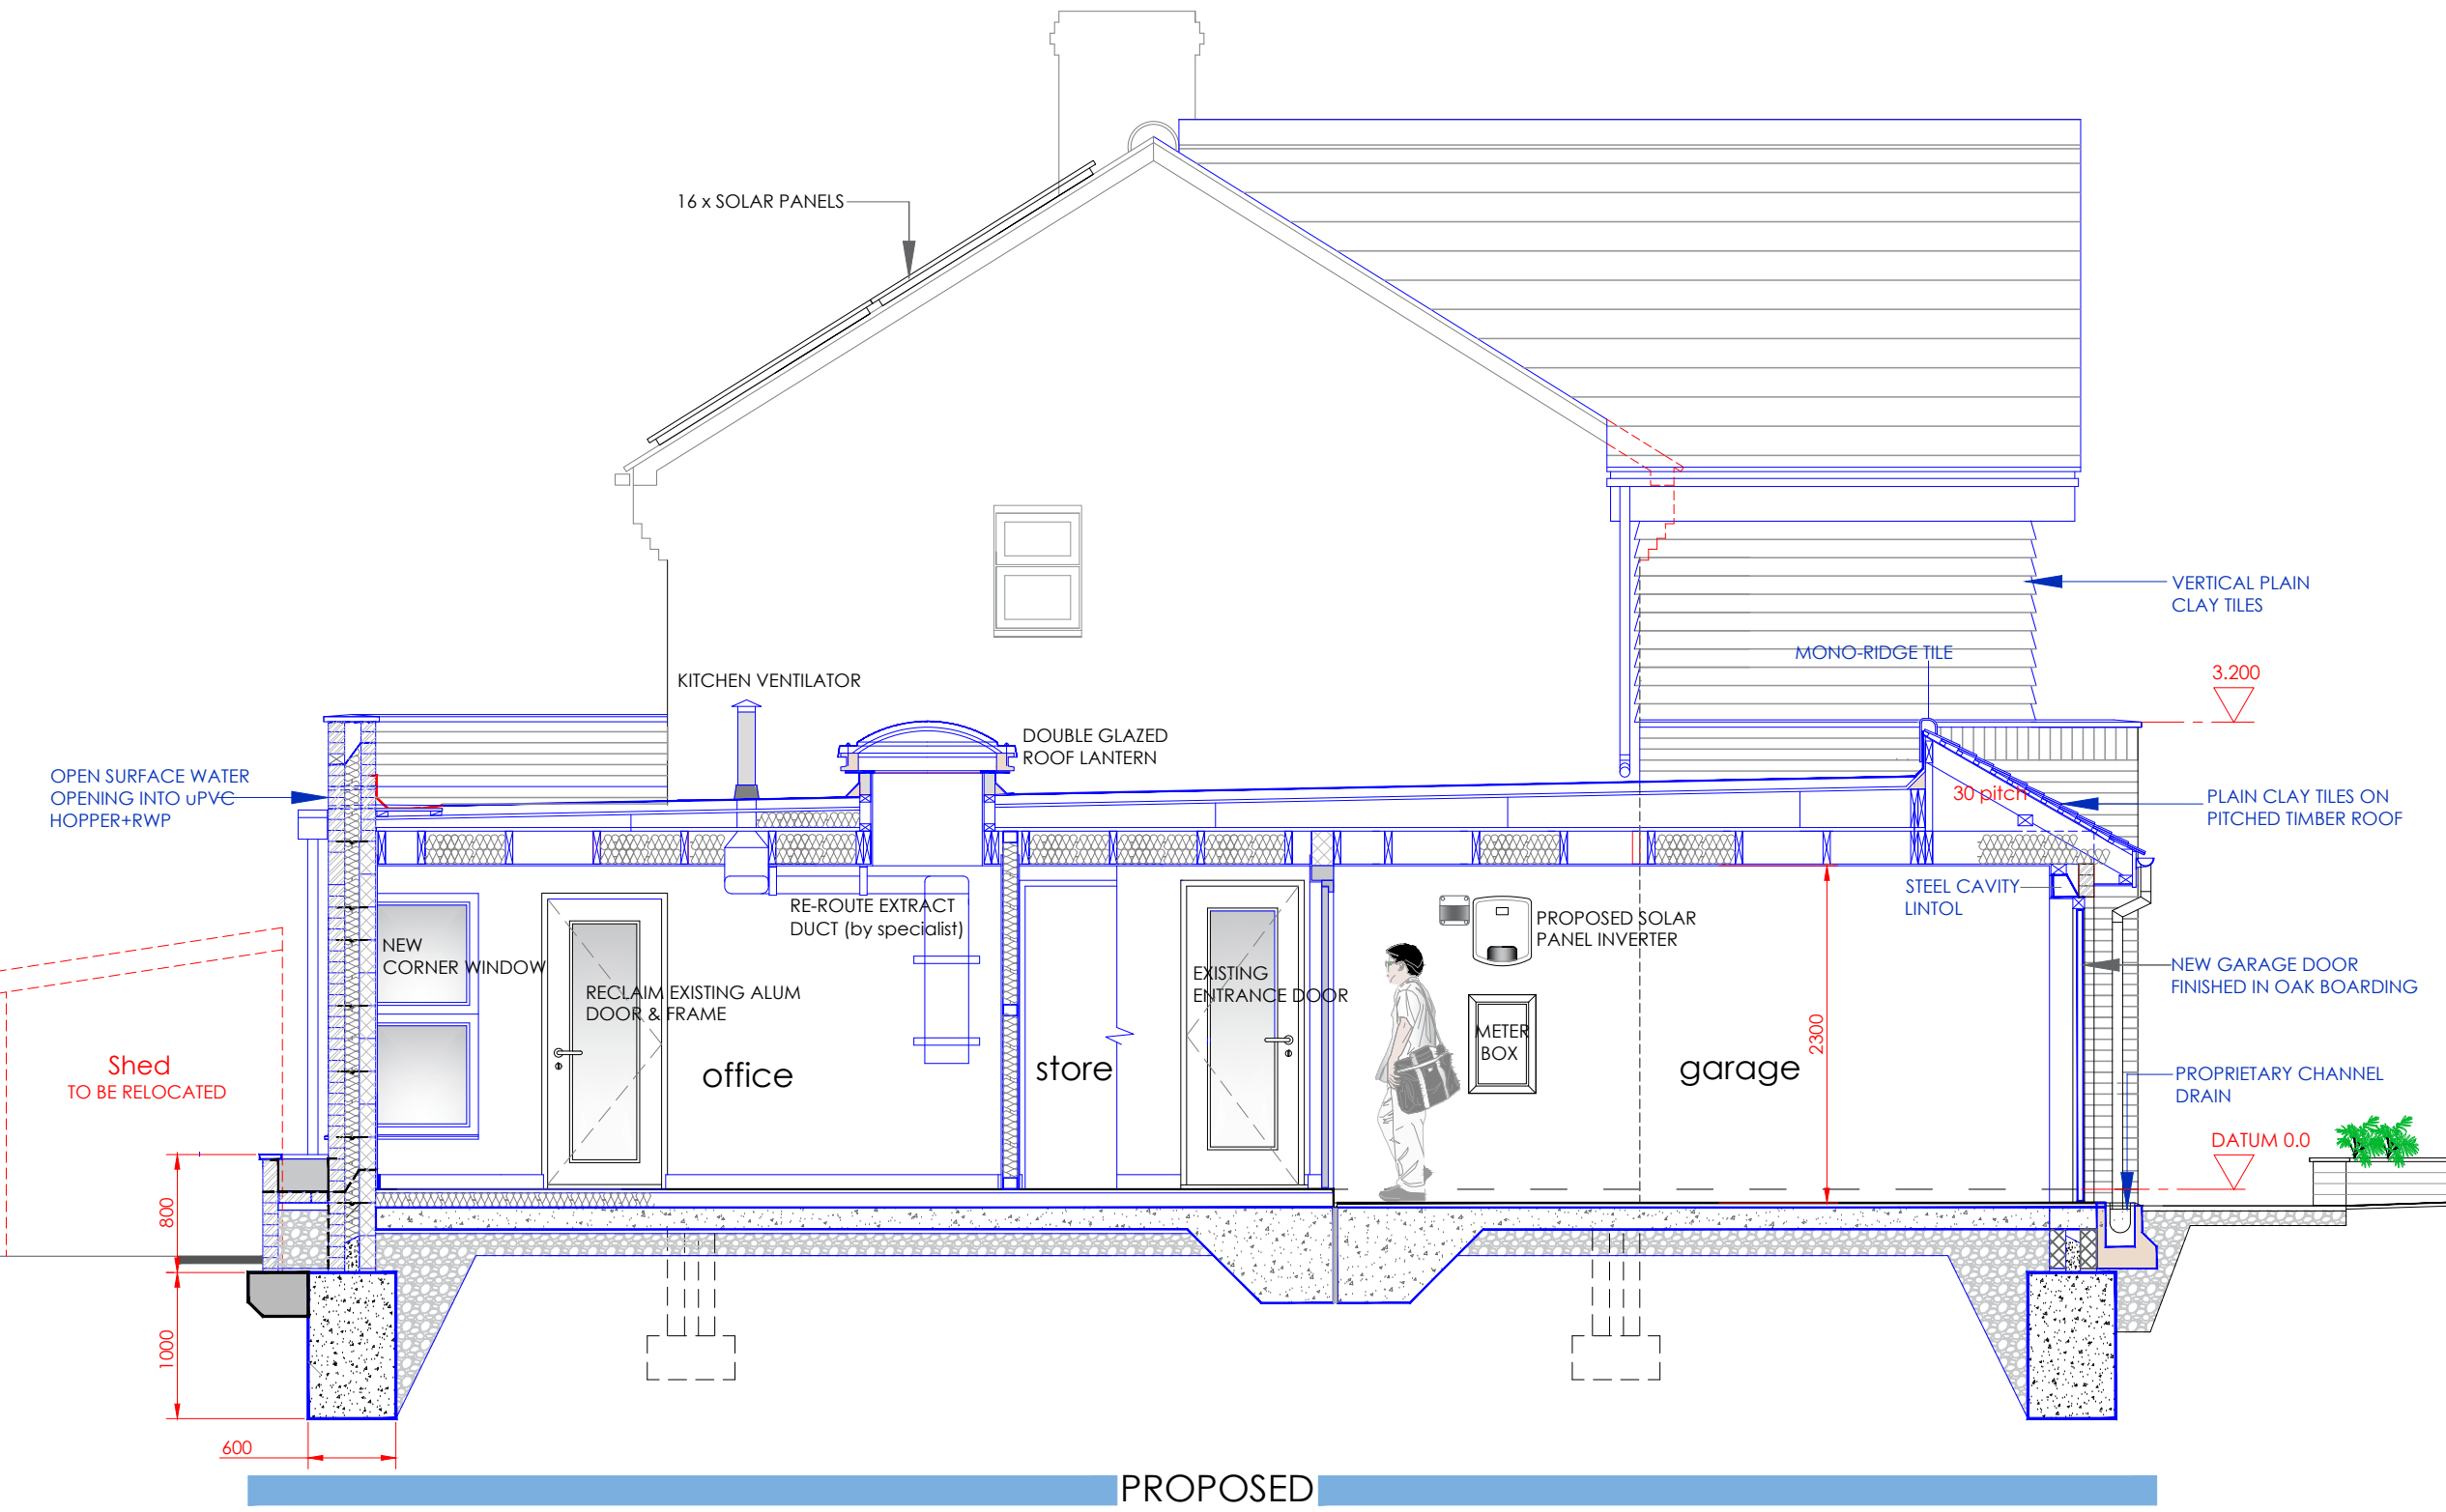


SECTION A-A

 


SCALE 1:50 (ALL SECTIONS)

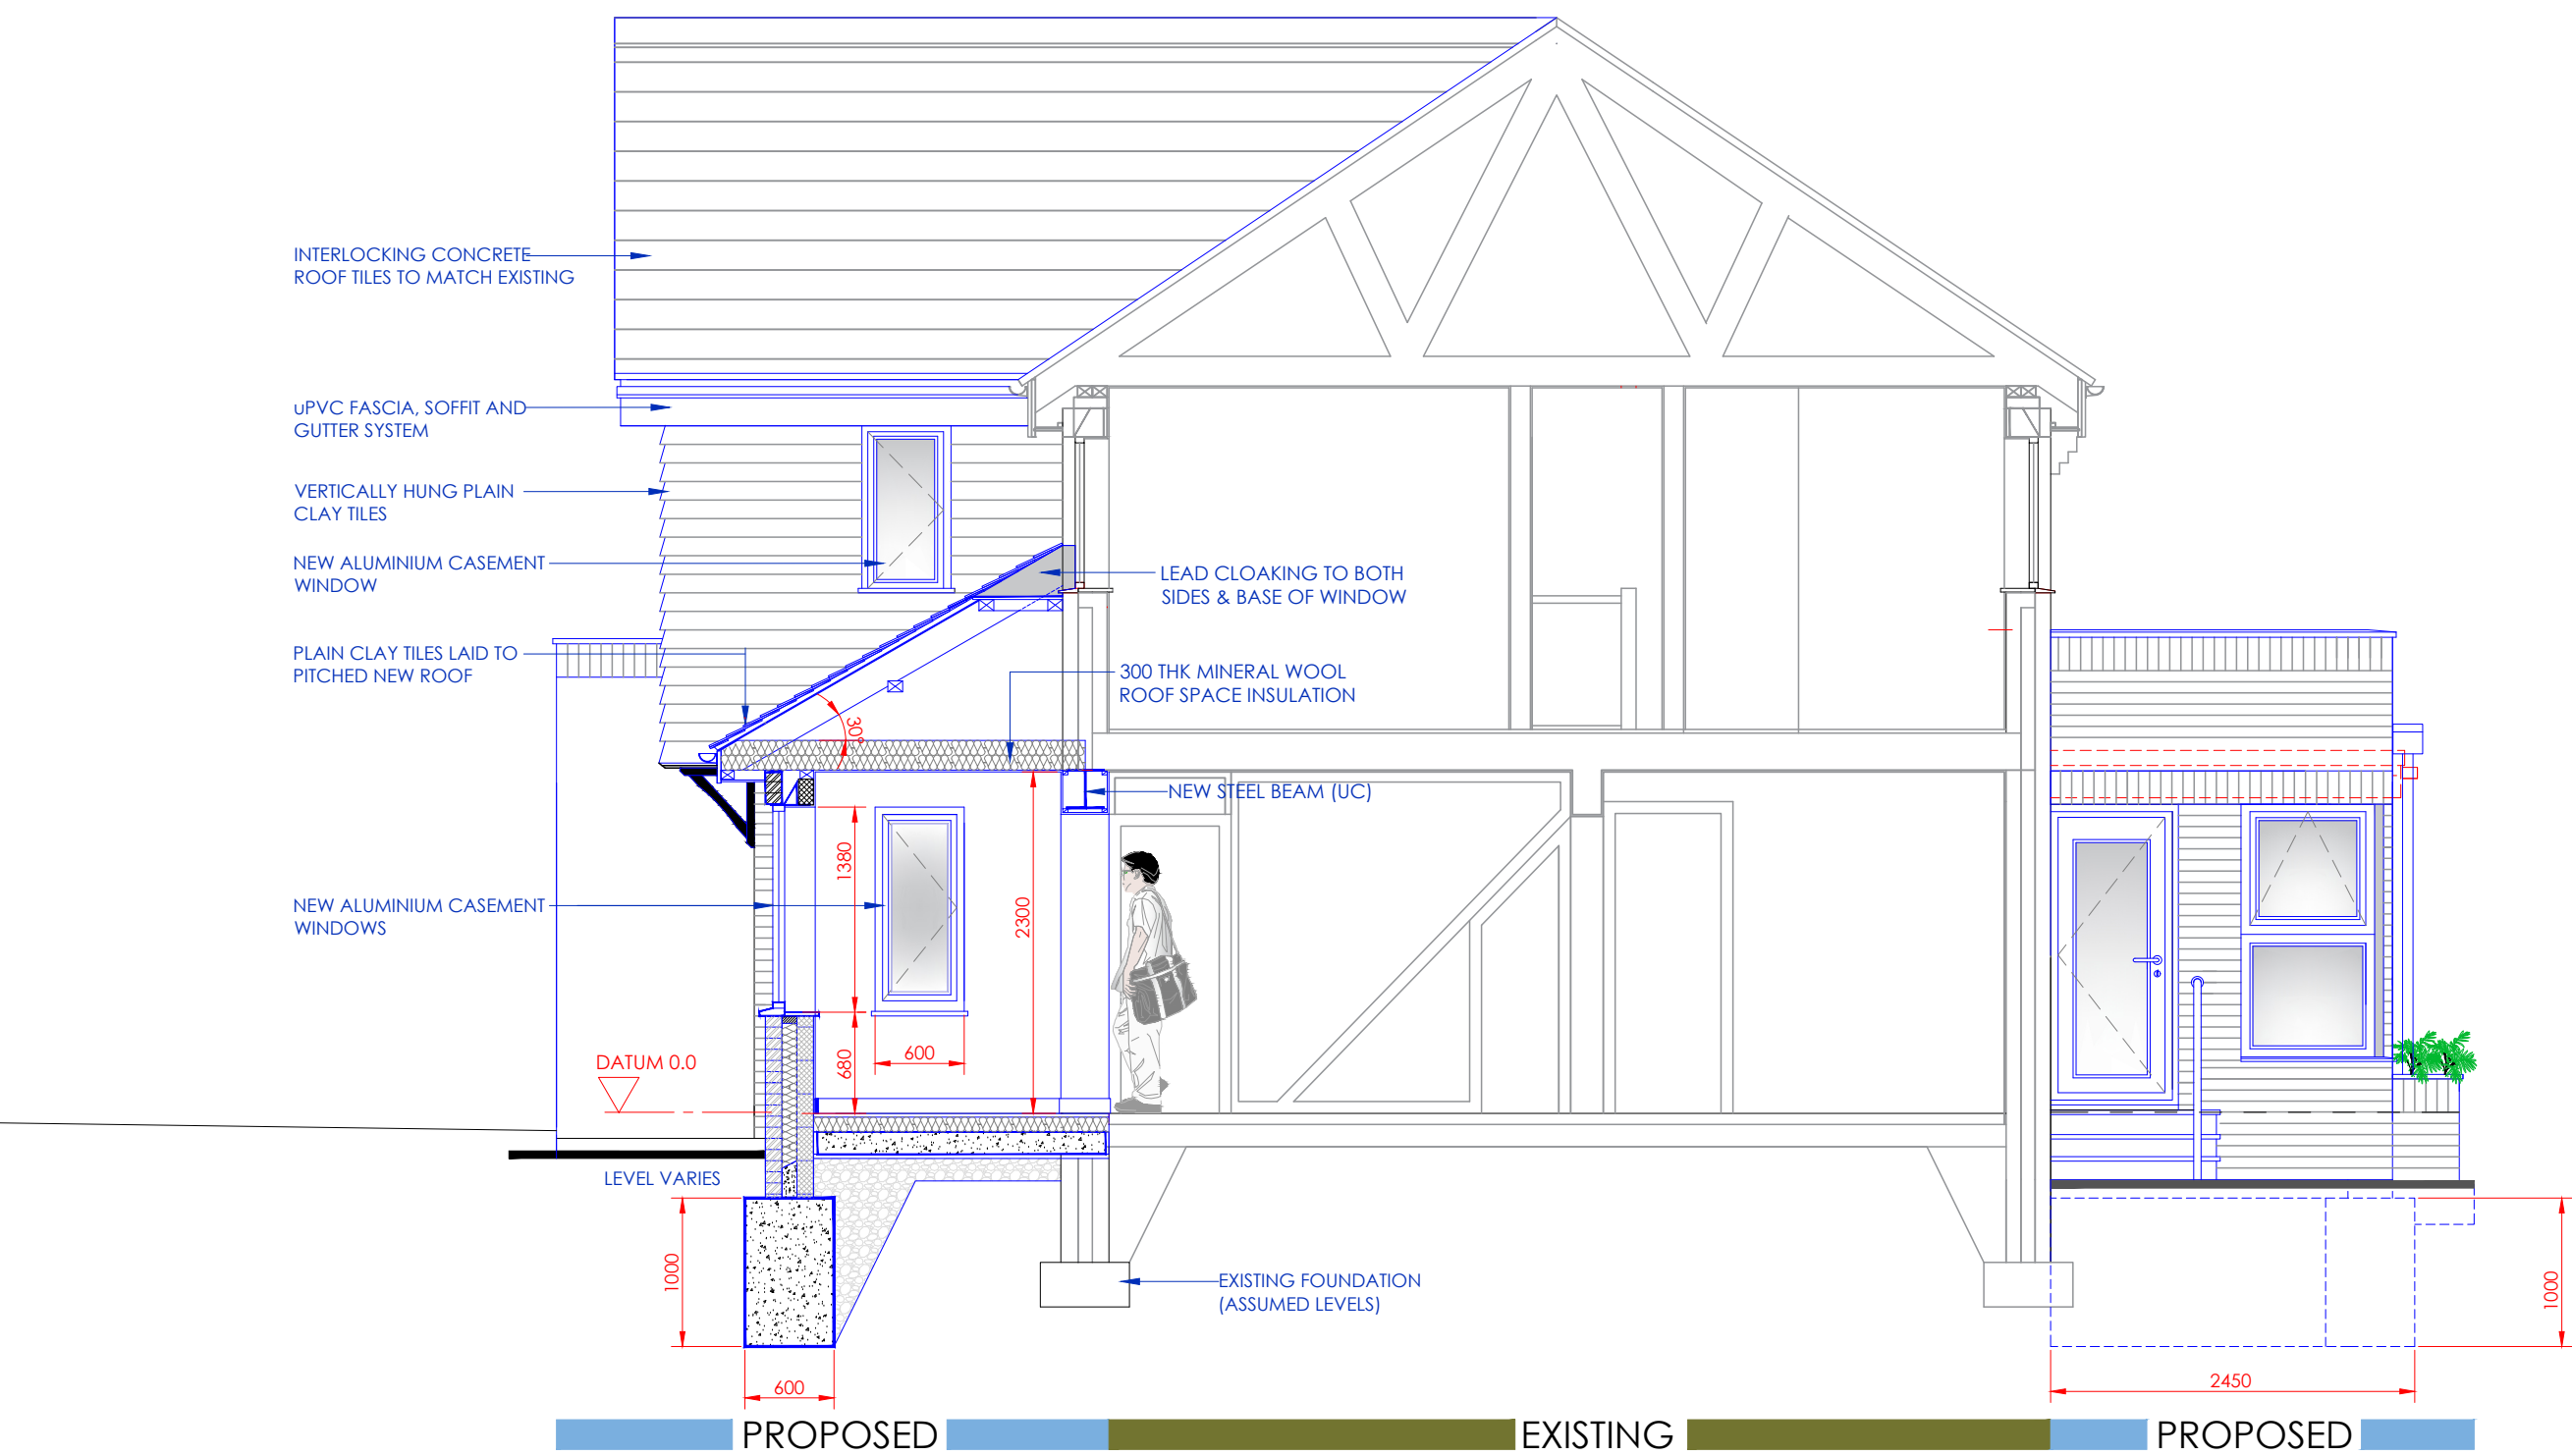


SECTION C-C

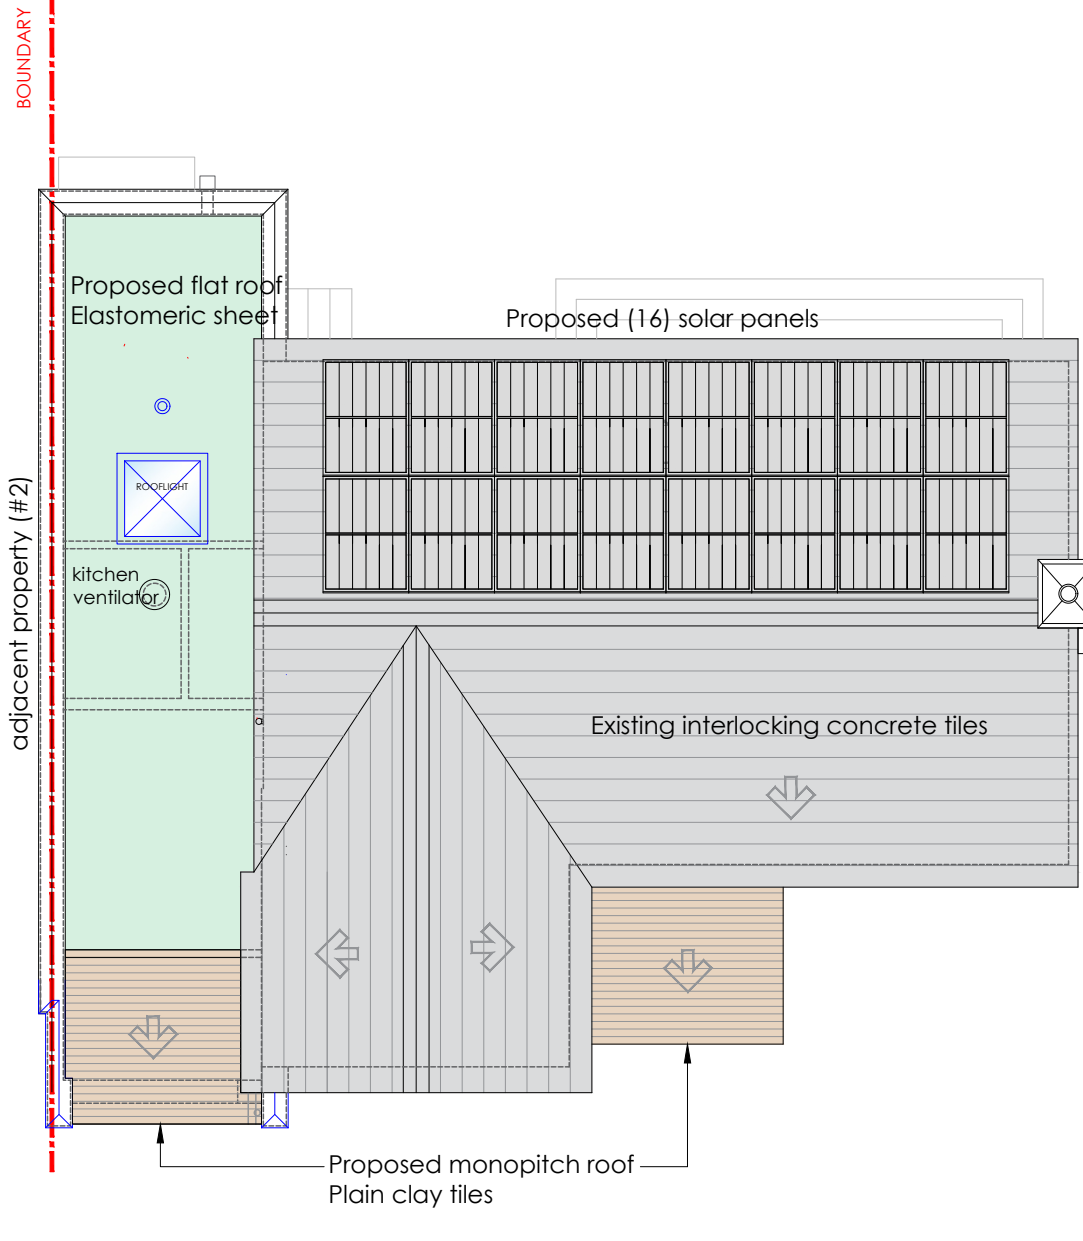

ROOF PLAN 1:100

 

SCALE 1:100

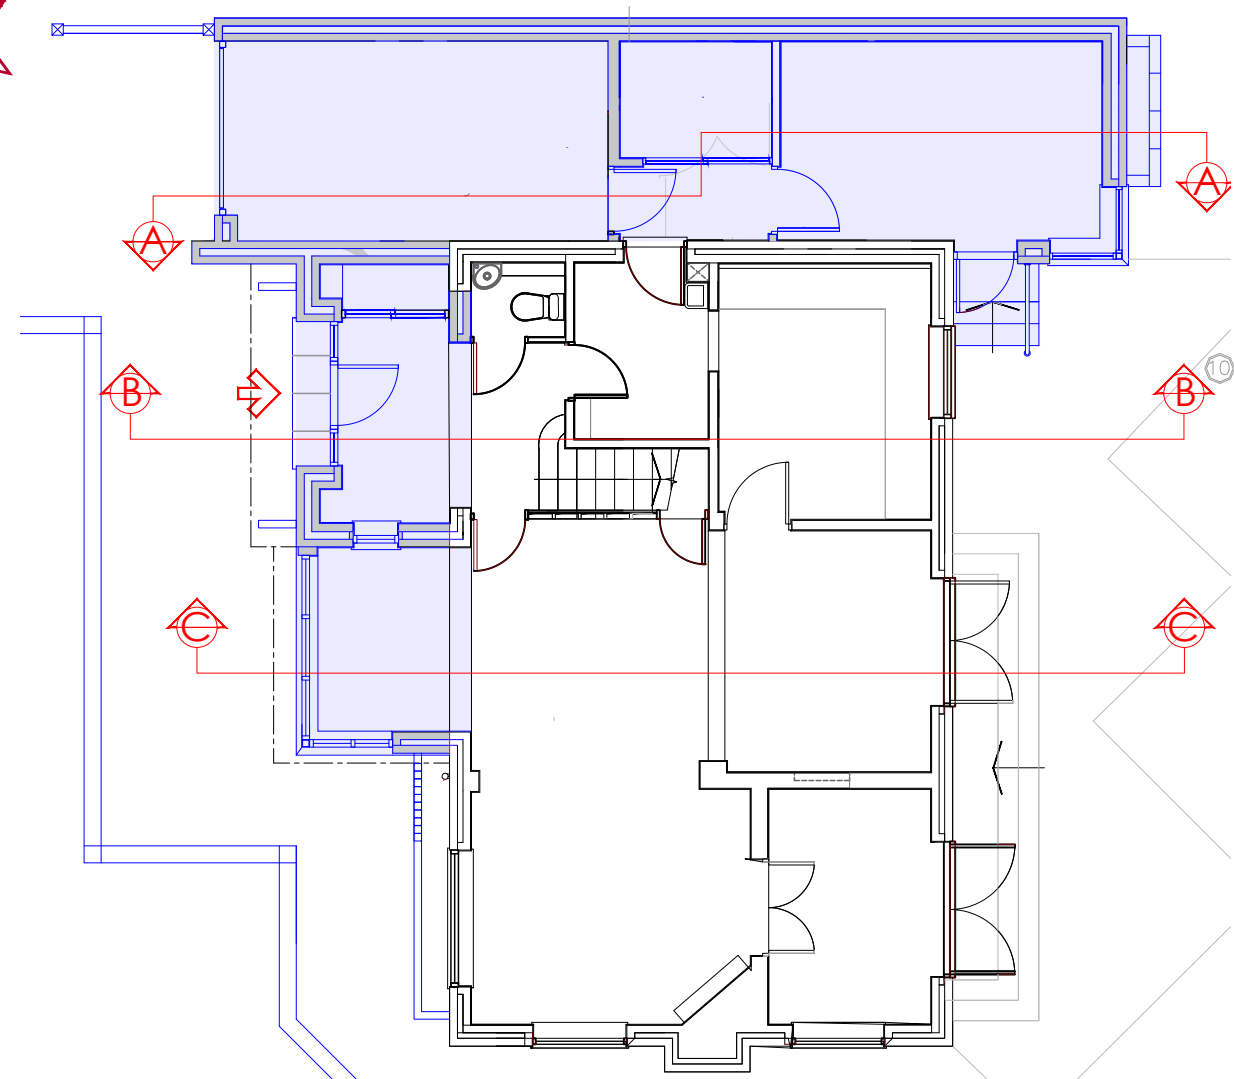

SECTION KEY PLAN

- PROPOSED MATERIALS
- 1 FACING BRICK:
Multi-burnt brown stock to match existing
 - 2 PITCHED ROOF:
Interlocking engineered large format concrete tiles to match existing.
Colour: Grey/brown
 - 3 VERTICAL TILES:
Kent peg clay plain tiles. 265 x 165mm
Colour: Dark terracotta.
Second hand, if available.
 - 4 GARAGE ROOF:
Elastomeric roof sheeting placed on decking on firings set at 1:80 fall to drain.
Colour: Mid grey.
Junctions to be sealed with code 5 lead.
 - 5 ROOF STRUCTURE:
Garage, Gable roof, Lounge extension.
Rafters, joists and studs:
Cut timber, kiln-dried softwood to C16 standard, use class 2/UC2.
 - 6 SOFFITS, FASCIAS & GABLE:
Bespoke uPVC system, sealed, ventilated and insulated.
Colour: White.
 - 7 RAINWATERWARE:
Gutters, rainwater pipes & hopper: uPVC
Colour: Black. (as existing)
Proprietary channel ground drain: cast aluminium (Garage)
Colour: Black
 - 8 WINDOWS: All replacement windows:
Proprietary extruded aluminium, bespoke to style-match those recently installed.
Glazing to be double-glazed sealed panels and frames finished polyester powder coat.
Colour: Anthracite
 - 9 DOORS:
Front entrance:
Composite structure with external surface in oak cladding 100mm wide.
Garage door: Single leaf, sliding up/over sprung mechanism. External surface in oak cladding 100mm wide.
Internal doors: 40mm thick proprietary doors to receive paint finish.
Garage fire door: 44mm thick solid core fire rated to FD30. Paint finish.
Colour: white.

LINE/OBJECT CODING

REMOVE / DEMOLISH	—
NEW / PROPOSED	—
EXISTING	—

This drawing is the Intellectual Property of Stuart McVan Associates and may not be reproduced or used without prior consent. All Rights Reserved.

ISSUE	
PLANNING	
REVISION	

PROPOSED SECTIONS + ROOF PLAN
project EXPANSION AND RECONFIGURATION OF RESIDENTIAL PROPERTY
location ORCHARD HOUSE
No 3, HOBDENS LANE
ARDINGLY RH17 6SE
client Peter Cox and Linda McVan

STUART MCVAN
B.Sc. Dip Arch (Hons) RIBA
DESIGN CONSULTANT
1 NURSERY CLOSE
TONBRIDGE
TN10 4JH
cad ref 2095-12dwg
scale 1:100 1:50 @ A1
date Mar 2026
drawing 2095-12