

SHEET SIZE A1

 copyright	
Copyright of this drawing is retained by City Geomatics Ltd. Any discrepancies between this drawing and any other information should be reported to City Geomatics Ltd.	
Drawing Naming Convention: Job No\Dwg type\Location\Ref	
Dwg Type:	B = Building S = Section E = Elevation T = Topographical
Location:	B = Basement E = External G = Ground I = First R = Roof M = Mezzanine C = Ceiling Plan F = Front S = Side R = Rear GA = General Layout AA = Section A-A
Ref	Ref to individual dwg I.D. (e.g. Revision)

Standard Abbreviations (where applicable):		Land Survey	
Building Survey			
AB	AIR BRICK	B	BOLLARD
ACU	AIR CONDITIONING UNIT	BB	BELUSHA BEACON
AD	ACCESS HATCH	BT	B.T. COVER
AE	ACCESS PANEL	CA	CAMERA
AV	AIR FAN	CATV	CABLE TV COVER
BH	BOLTER	CL	COVER LEVEL
BO	BOILER	CE	ELECTRIC CEVER
BSL	BEAM SPLIT LEVEL	EL	ELECTRIC POLE
CB	CRIB	EA	EARTH ROD
CC	CEILING CHANG	EP	FLAG POLE
CC	CLEAR INTERNAL HT	FW	FIRE WATER
CA	CL TO APEX HT	GU	GULLY
CH	CL TO HEAD HT	GV	GV GAS VALVE
CH	CL TO SPRING HT	FI	FIRE HYDRANT
DB	DOOR BASE HT	IC	INSPECTION COVER
DH	DOOR HEAD HT	IL	INVERT LEVEL
DB	DRUM	LA	LAMP POST
EXF	EXTRACTOR FAN	MH	MANHOLE
EX	EXT	OH	OVERHEAD TELECOM
FA	FLOOR TO APEX HT	P	POST
F	FLOOR TO CL HT	PM	PARKING METER
FA	FLOOR TO HEAD HT	P	PIPE
F	FLOOR TO SPRING HT	RO	RODDING EYE
GEA	GROSS EXTERNAL AREA	RS	ROAD SIGN
GA	GULLY	RT	RETAINING WALL
GU	GULLY	RWP	RAIN WATER PIPE
HT	HEAD WATER	SA	SITE AREA
HW	HOT WATER TANK	SI	SIGN
NIA	NET INTERNAL AREA	SF	SPLIT LEVEL
NTS	NOT TO SCALE	SV	SLOPE VALVE
R	RADIATOR	SV	SOIL VENT PIPE
RE	RECESS HEAD HEIGHT	SW	STORM WATER
RV	RECESS FLOOR VOID	T	TOP OF FENCE
RL	ROOF LIGHT	TOW	TOP OF WALL
RS	ROOF SLOPES	TE	TELEGRAPH POLE
RWP	RAIN WATER PIPE	UL	UNABLE TO LIFT
SVP	SOIL VENT PIPE	VP	VENT PIPE
V	VALVE	WM	WATER METER
WA	WARDROBE	WT	WATER TAP

Symbols (where applicable):			
			
SWITCHED FUSED SPUR	SHAVER SOCKET	PLUG SOCKET 2 NO. OF SOCKETS	LIGHT SWITCH 1 NO. OF SWITCHES
			
WALL LIGHT	PENDANT LIGHT	SPOT LIGHT	FLOOR TO STRUCTURAL CEILING HT
			
			FLOOR LEVEL RELATIVE TO DATUM

Notes:

The Survey has been computed on the OS grid.

All Levels are in metres and relate to OS datum.

All direction arrows indicate UP unless otherwise stated.

Drainage pipe sizes (where shown) have been gauged from the surface (for safety reasons) and should be regarded as approximate only.


Visible features in the vicinity of any boundaries, as shown on this survey, may not represent the extent of legally conveyed ownership.

Whilst every effort has been made to determine wall materials, no guarantee is given. Materials should be regarded as assumed unless verified by a qualified third party.

Tree spread and height are approximate. Species should be regarded as assumed unless verified by a qualified third party.

[illegible]

Rev	Date	By	Description
-----	------	----	-------------

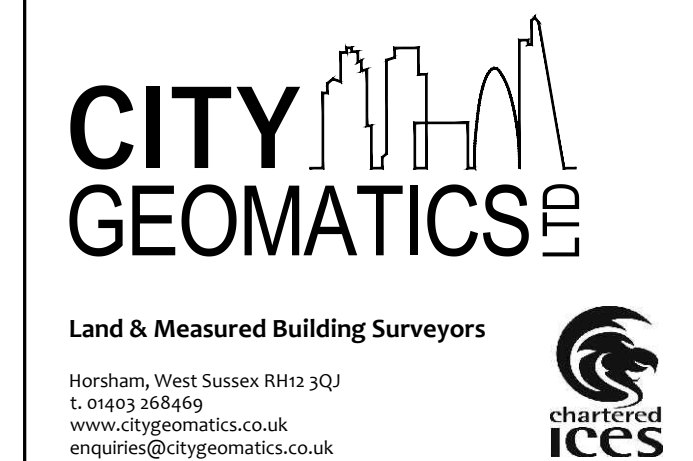

Client: Gould Baxter

Project: 2 Pickers Green
Lindfield
West Sussex RH16 2BS

Drawing Title:

Topographical Site Plan

Date: Dec - 25	Scale: 1:100	Surveyor: RD	Drawn: BP	Checked: CGL
Job No: 25/371	Drawing No: 25371 B - G	Sheet No: 1 of 2		Rev: -