


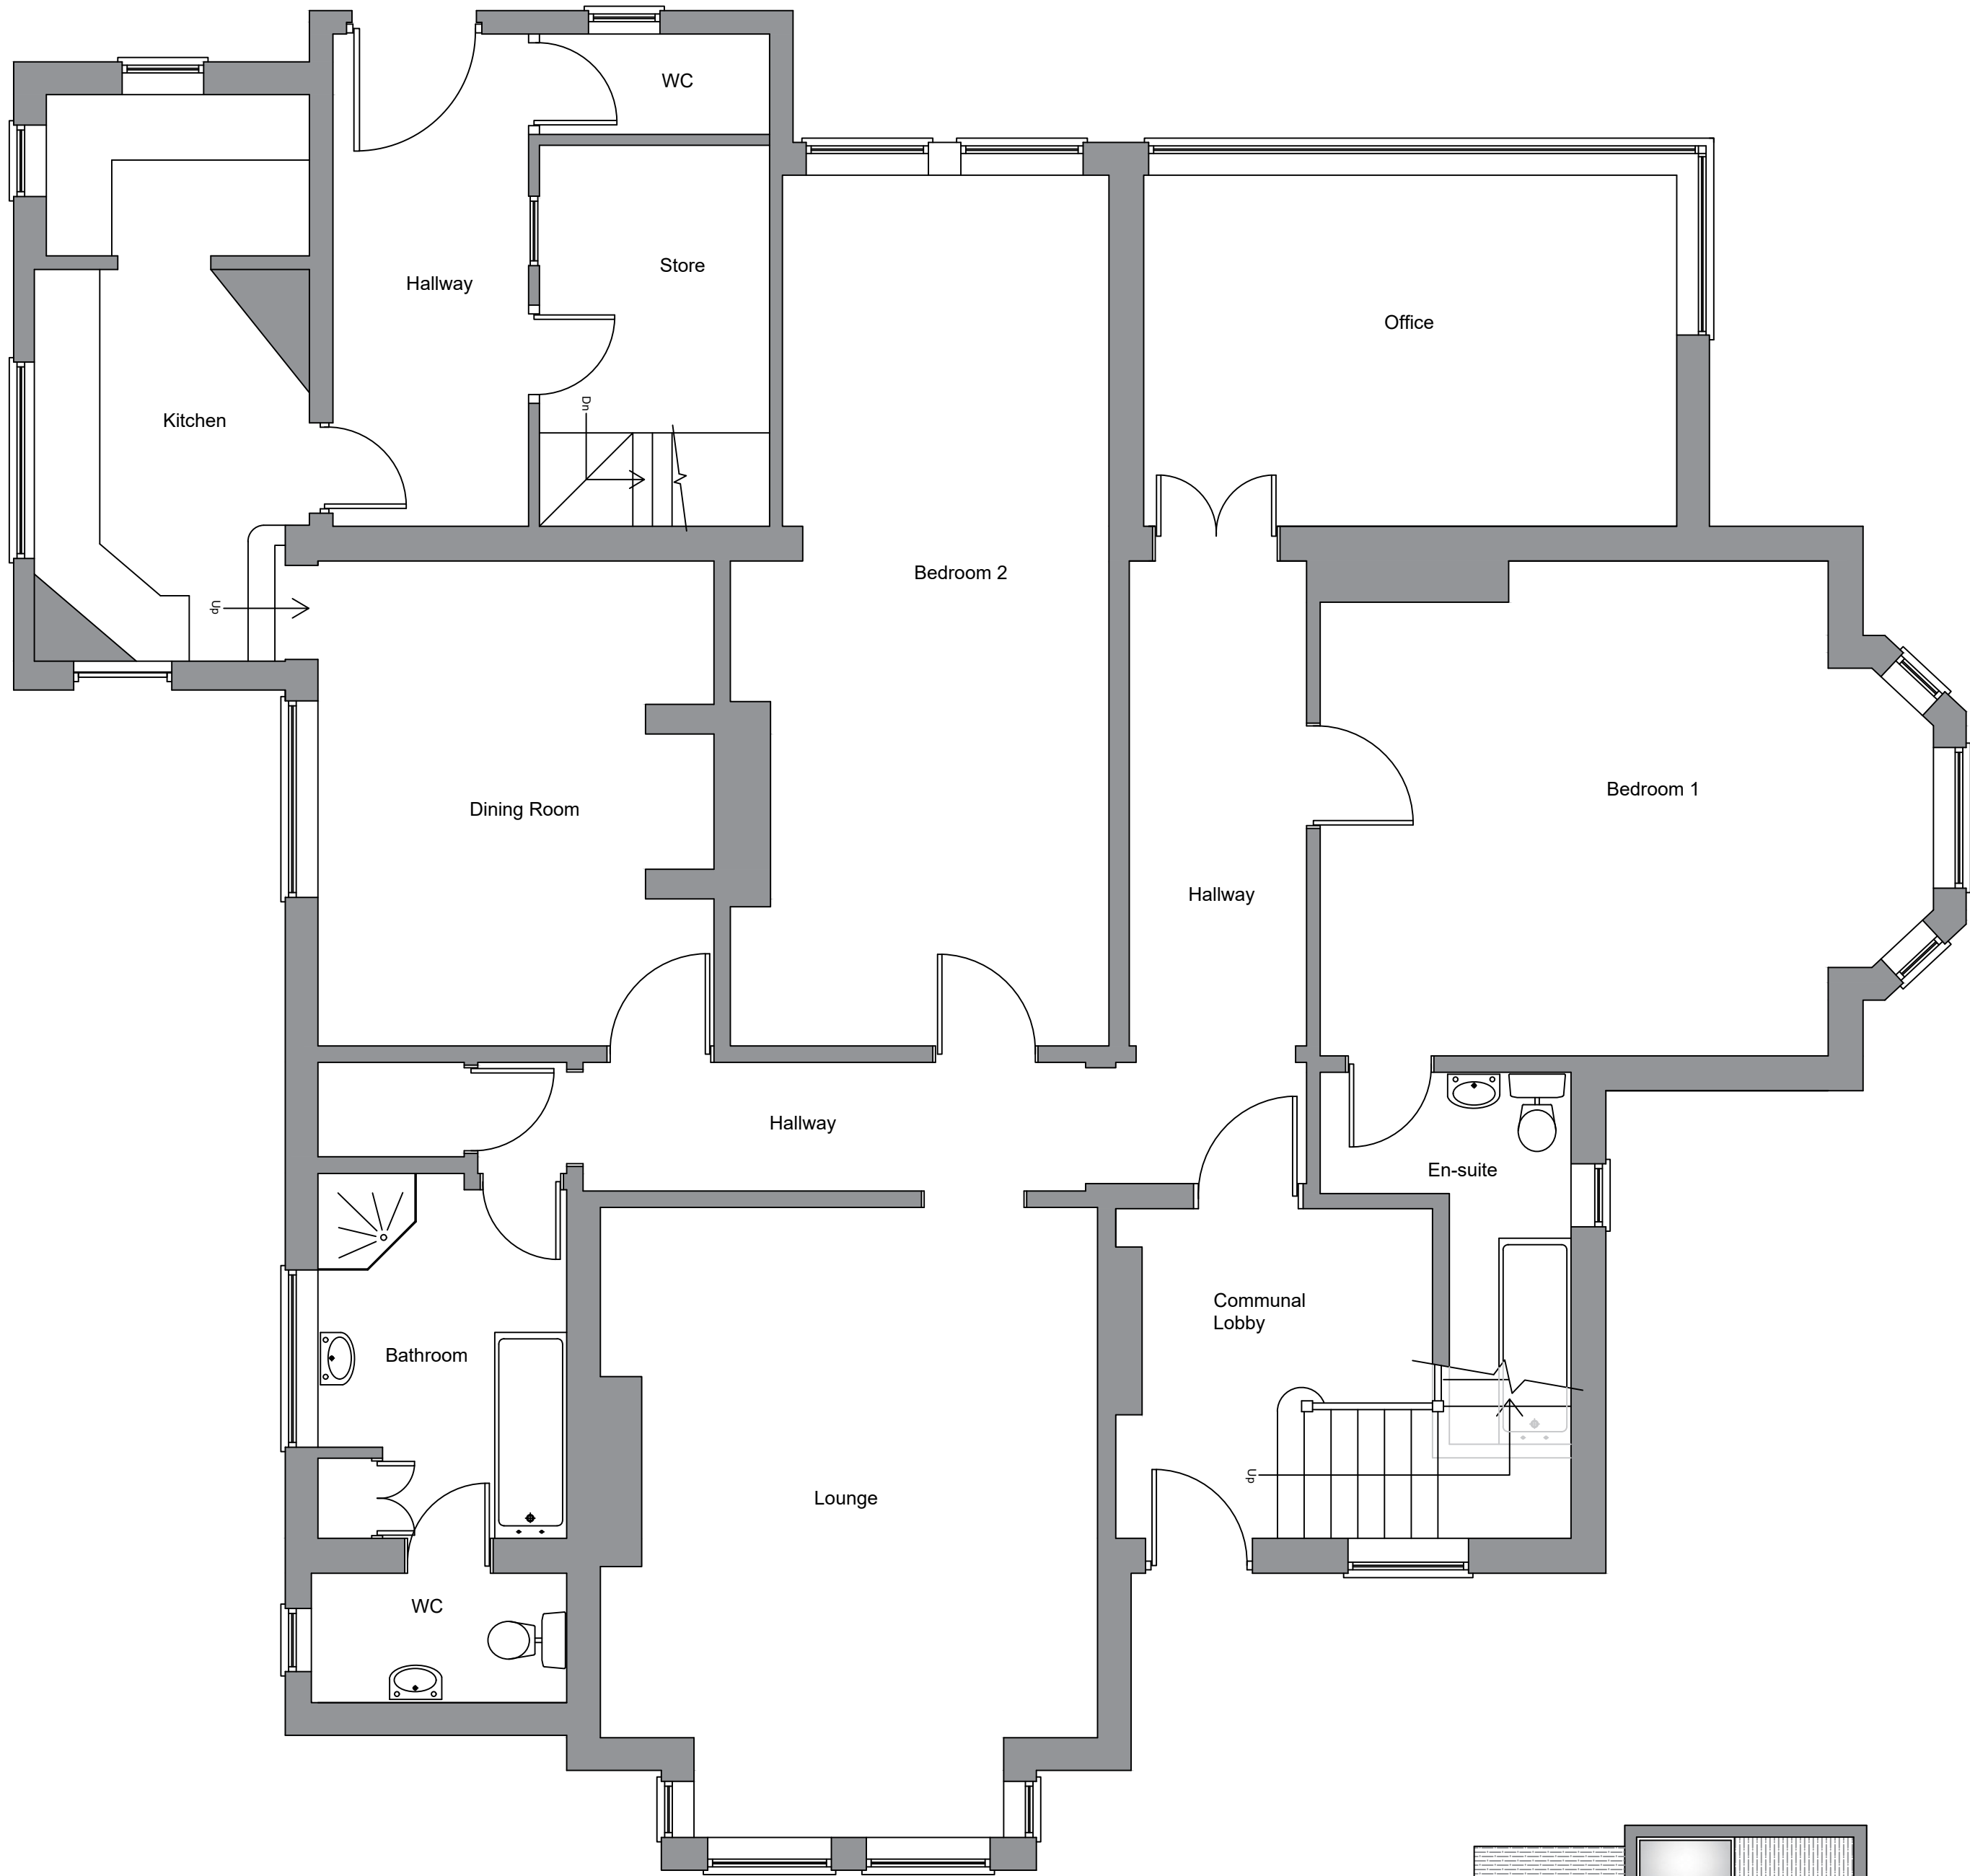

Existing Ground Floor Layout (Scale 1:50)




Existing Front Elevation (Scale 1:100)



Existing Rear Elevation (Scale 1:100)




Existing Side Elevation (Scale 1:100)

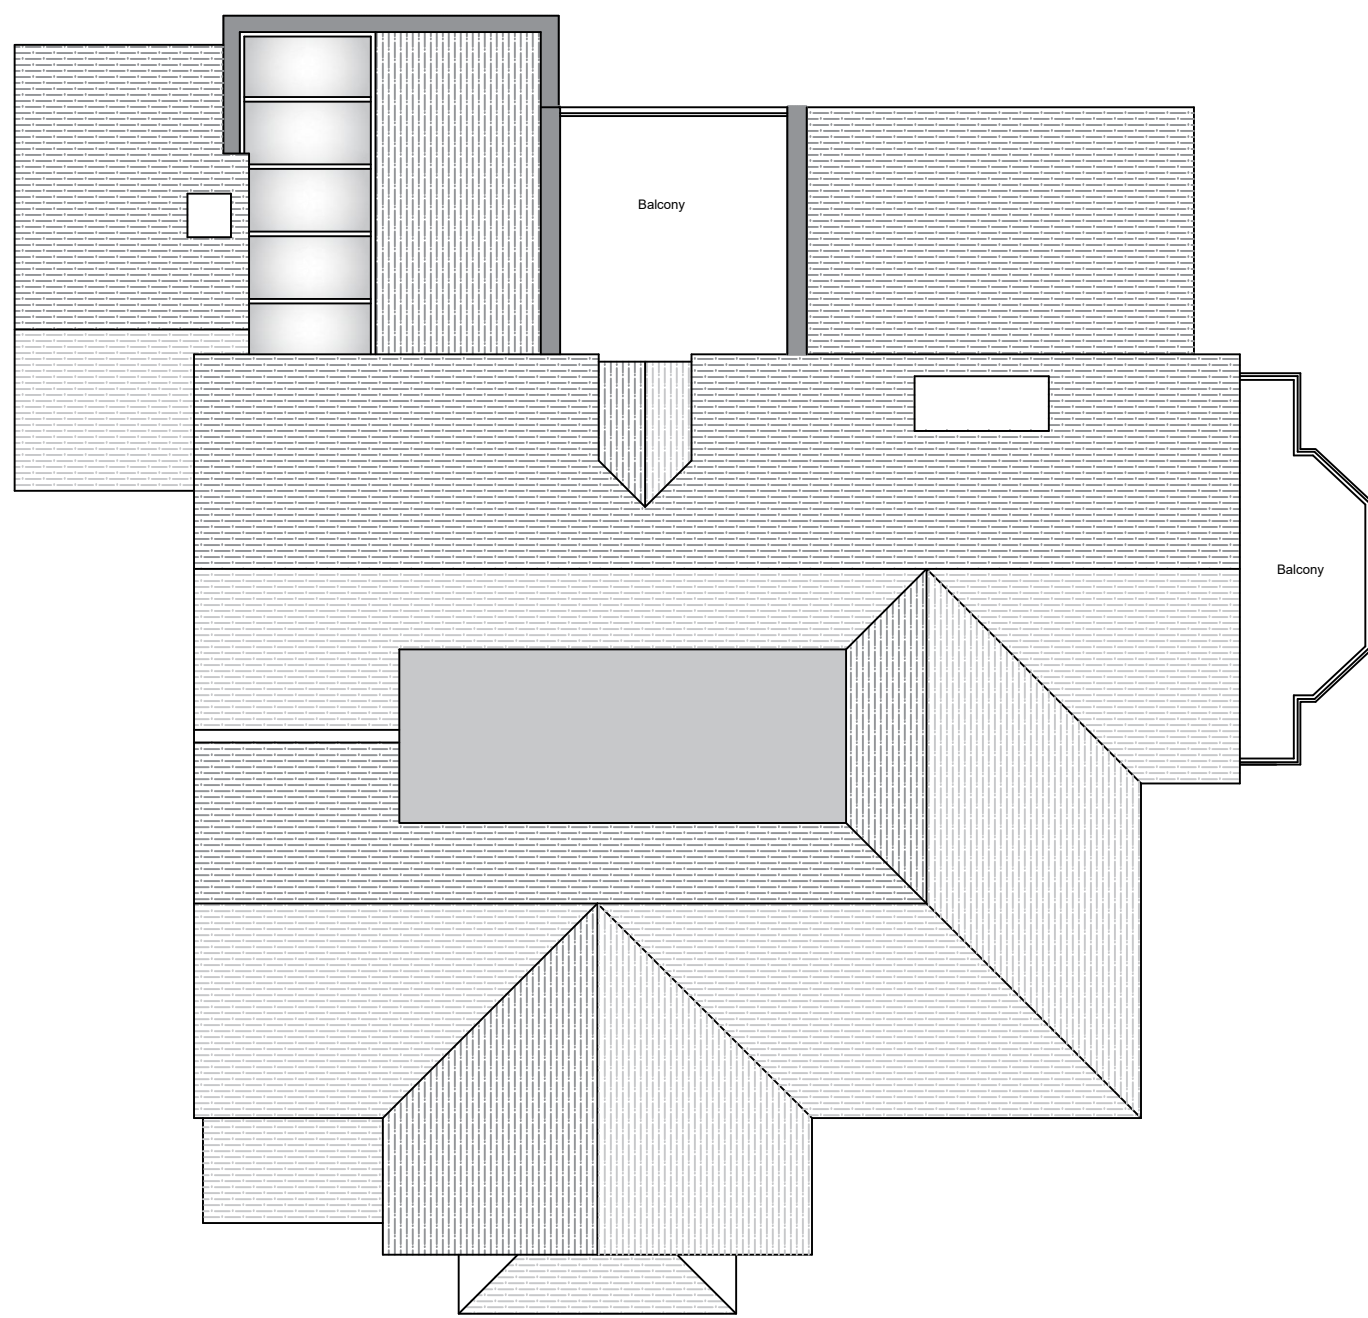

Existing Roof Plan (Scale 1:100)



Existing Side Elevation (Scale 1:100)

 

revisions		
DOWSVIEW ASSOCIATES Chartered Surveyors Little Acorns, Hampers Lane, Storrington, West Sussex, RH20 3NZ Tel: 01293 762527 Fax: 01293 544955 Email: info@dowview-surveyors.co.uk RICS		
address 1 Corn House 32 Othall Road Haywards Heath West Sussex RH16 3EQ		
project Proposed porch to side door, conversion of internal rooms, removal of glazed lean-to above walkway, chimney and pitched roof with new flat roof with roof lantern		
title Existing layouts and elevations		
scale: As noted @ A1	date: Sept 2026	revision:
drawing number		
2026.520.01		