



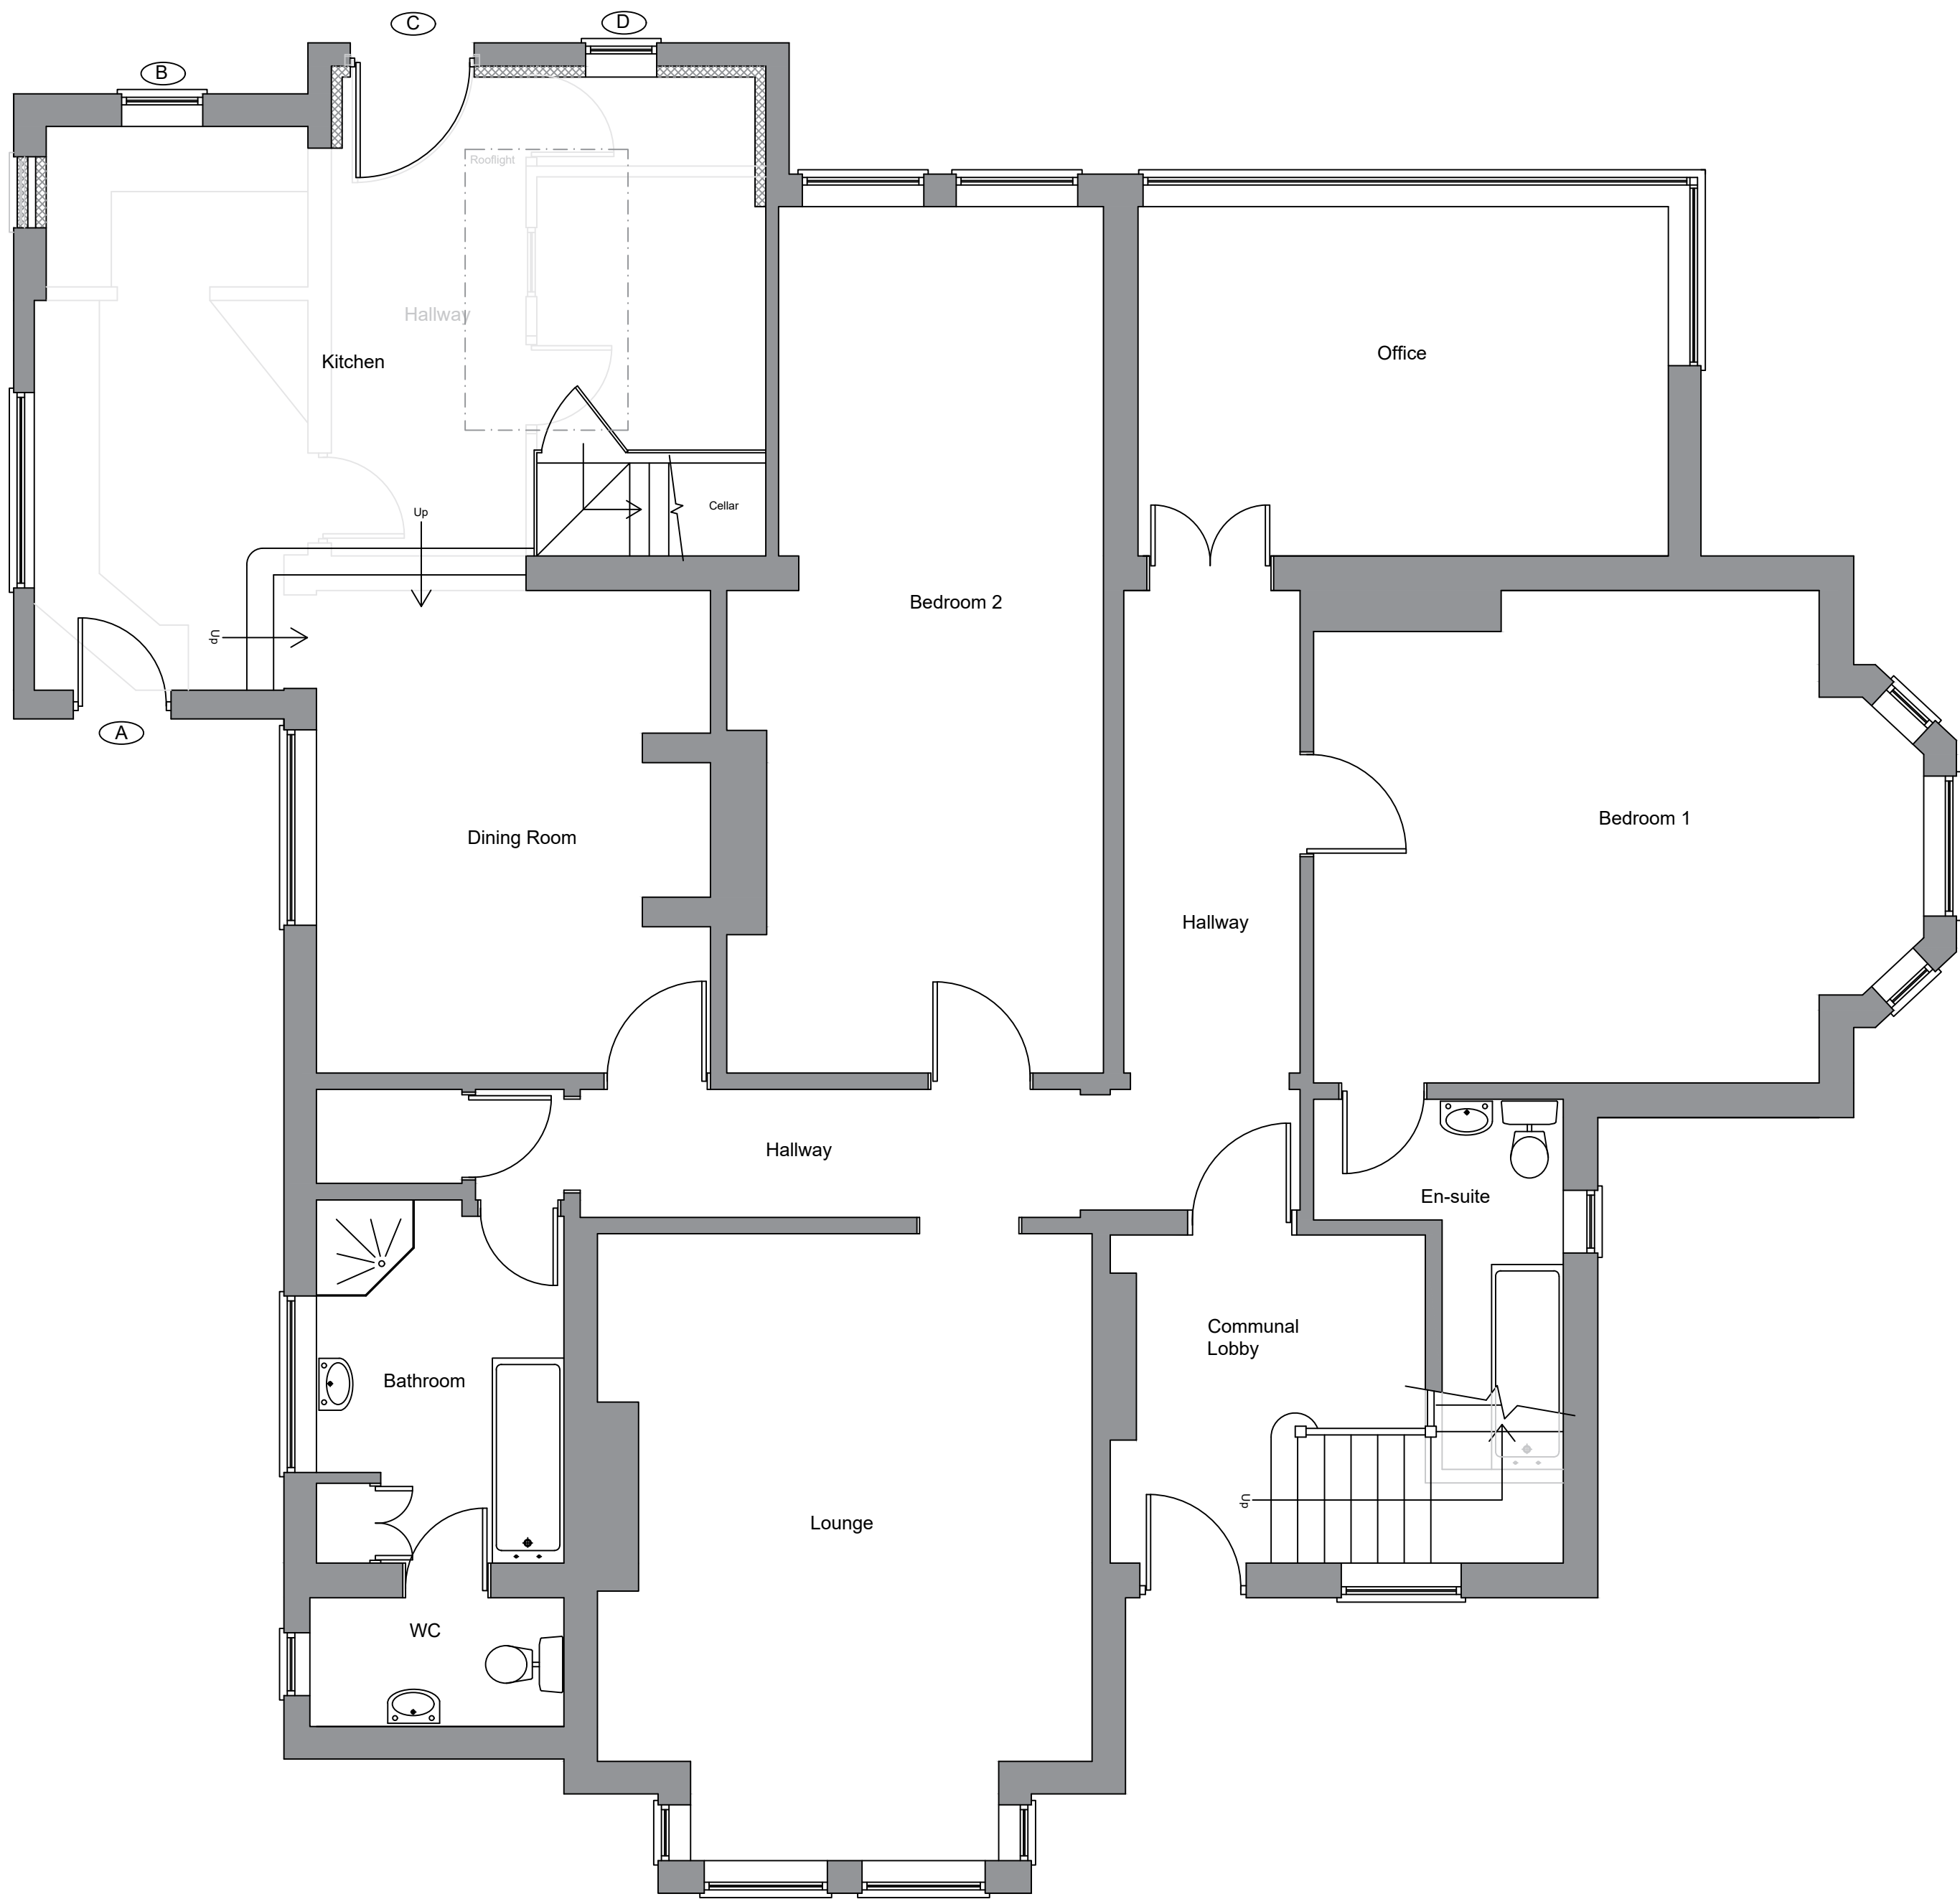


Proposed Ground Floor Layout (Scale 1:50)

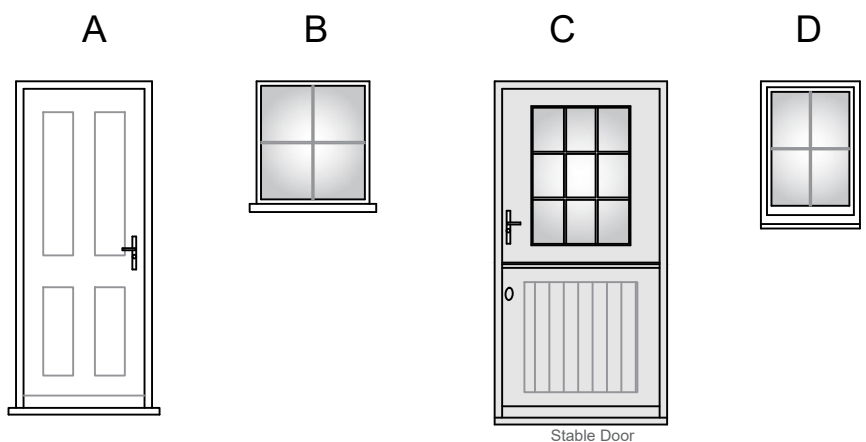

Proposed windows (Scale 1:50)

Windows/ french doors to be replaced in white timber

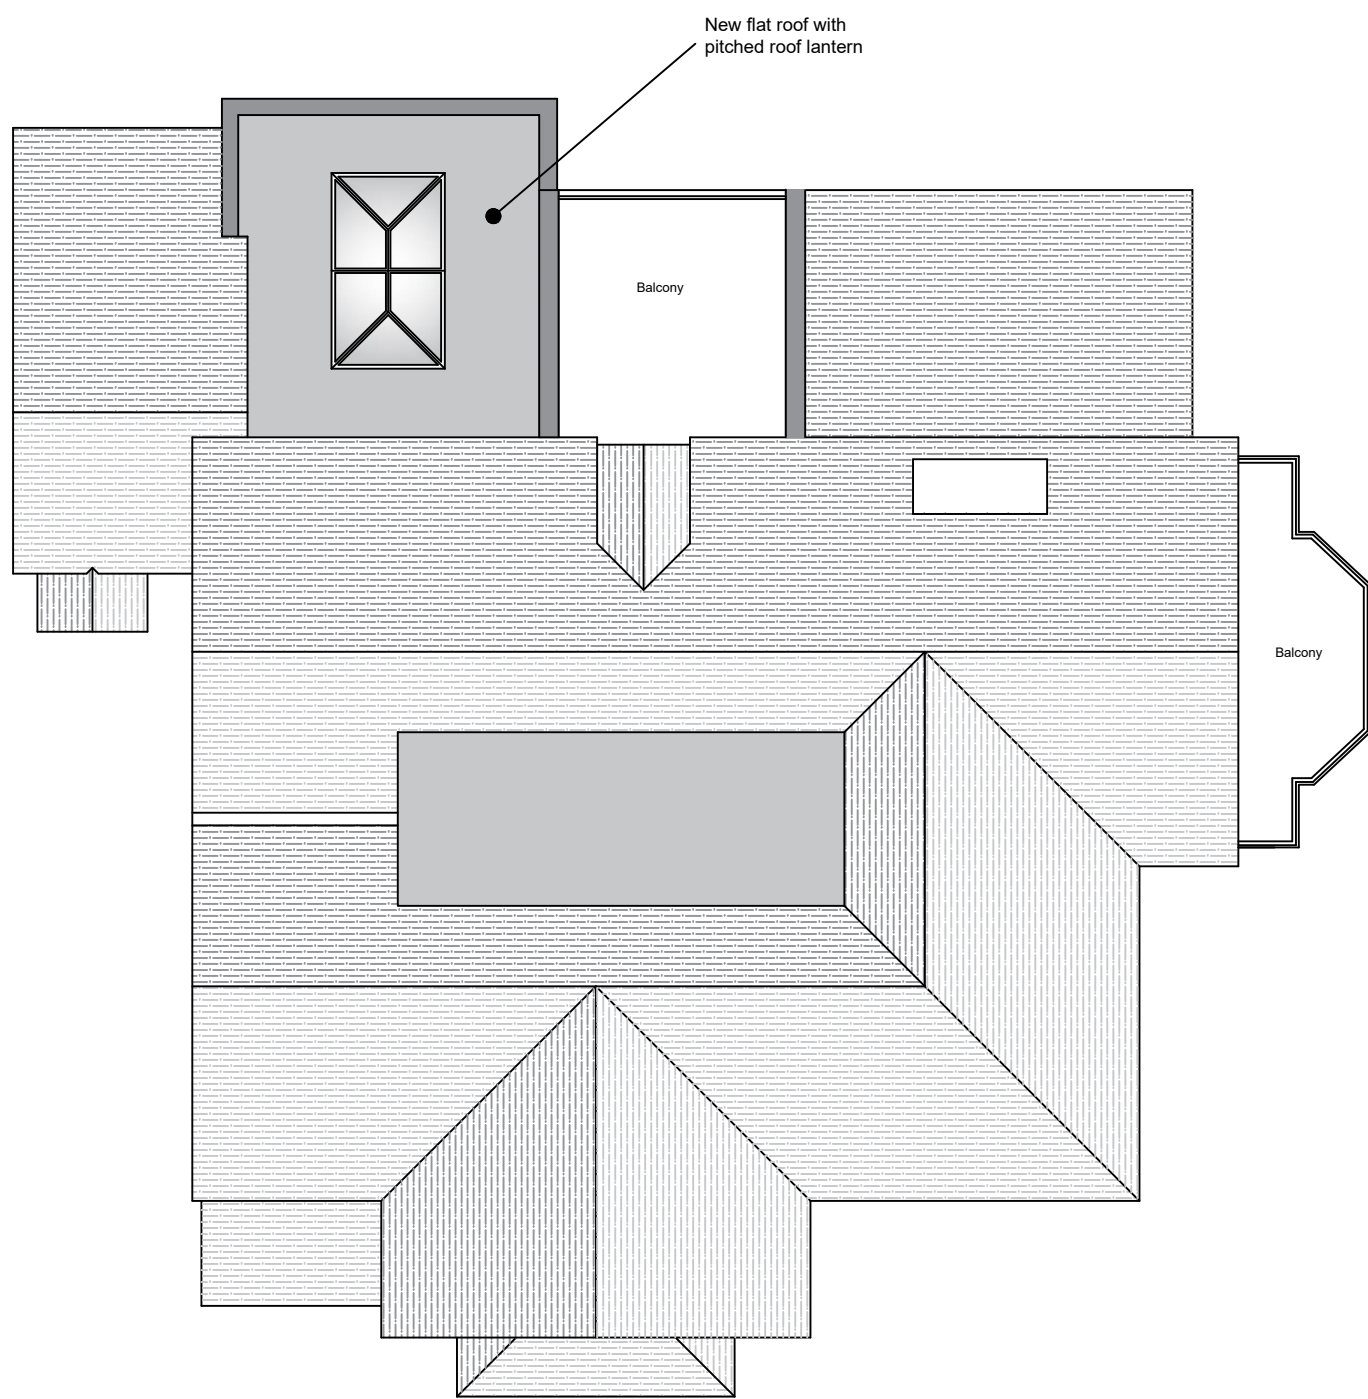

Proposed Roof Plan (Scale 1:100)



Proposed Front Elevation (Scale 1:100)




Proposed Rear Elevation (Scale 1:100)



Proposed Side Elevation (Scale 1:100)



Proposed Side Elevation (Scale 1:100)

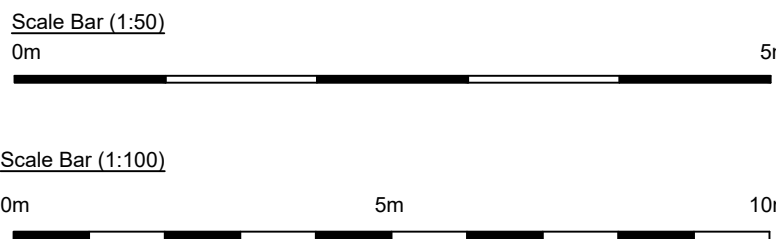

A		Sept 26	Rear door amended	
revisions				
DOWNSVIEW ASSOCIATES Chartered Surveyors				
Little Acorns, Hampers Lane, Storrington, West Sussex, RH20 3JZ Tel: 01252 745577 Fax: 01252 545465 Email: info@downsviewassociates.co.uk 				
address				
1 Corn House 32 Chaffell Road Haywards Heath West Sussex RH16 3EQ				
proposed				
pitched porch to side door, conversion of internal rooms, removal of glazed lean-to above walkway, chimney and pitched roof with new flat roof with roof lantern				
title				
Proposed layouts and elevations				
scale		date		revision
As noted @ A1		Sept 2026		A
drawing number				
2026.520.02				