


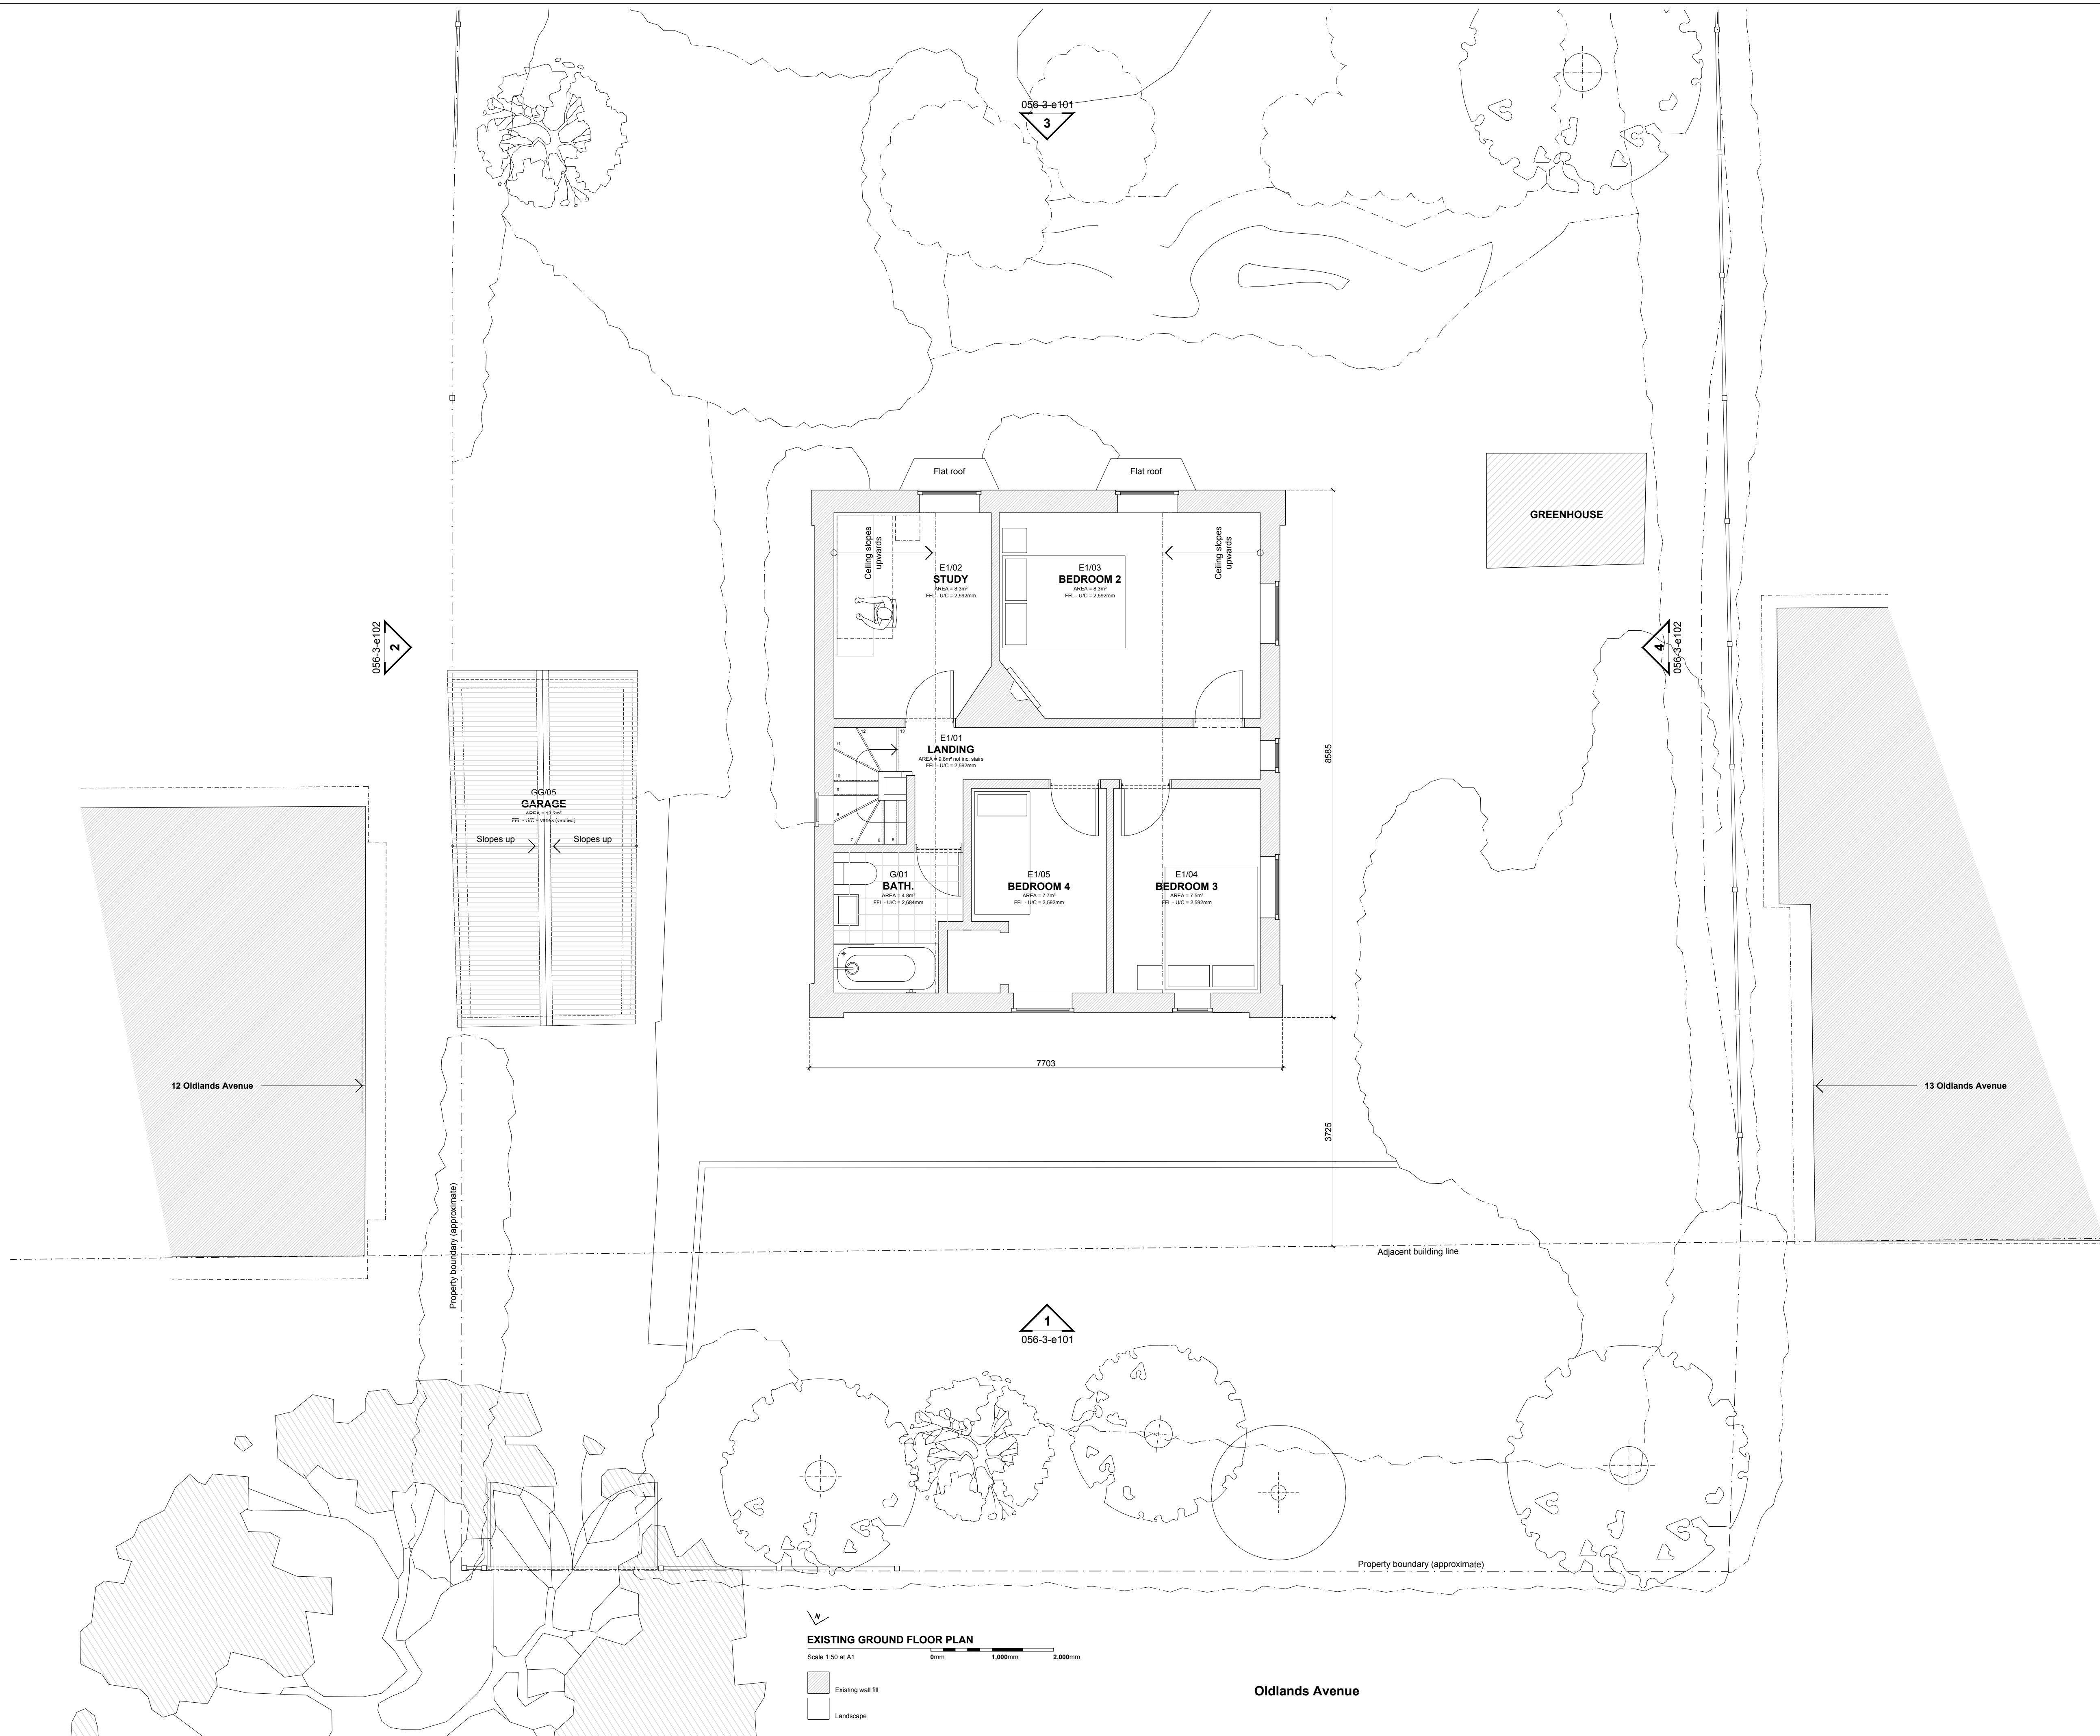

PLANNING

Existing First floor plan

A

056-3-e002

Project: Stumble Cottage, Oldlands Ave. Balcombe. RH17 6LY

Scale: 1:50 at A1

Issue date: 21/02/2022 - Rev.A

Drawn by:

NOTES:
All measurements and site conditions are to be checked prior to the preparation of drawings or commencement of works. This drawing belongs to James Patterson Architects Ltd. and is protected by the Copyright, Designs and Patents Act, 1988.

James Patterson Architect's Ltd.
info@jp-architects.co.uk