

Internal door Schedule - Proposed									
Door number	Location	Frame type	Leaf size	Structural opening	Fire rating	Material	Glazing and glazing bar	Architrave	Door ironmongery
IDGF07	G3 Living room	double door	2x 726mm x 1780mm	approx. 1497mm x 1810mm	No fire rating	Solid wood ledge and brace door Farrow & Ball Joa's White	Not applicable	Sam Mouldings Chamfer and Round SAM22 primed in F& B Joa's White	Corston, Poplar sprung door knobs 10037 with matching light latch with bronze 180 degrees parliament hinges



SOMMERER
Architecture & Living

55 Renfields, Haywards Heath, RH16 4UG, West Sussex

Do not scale from this drawing unless for planning application purposes.
All dimensions to be verified on site before commencing work. All errors and omissions to be reported to the architect.

Proposed elevations and sections

General Notes

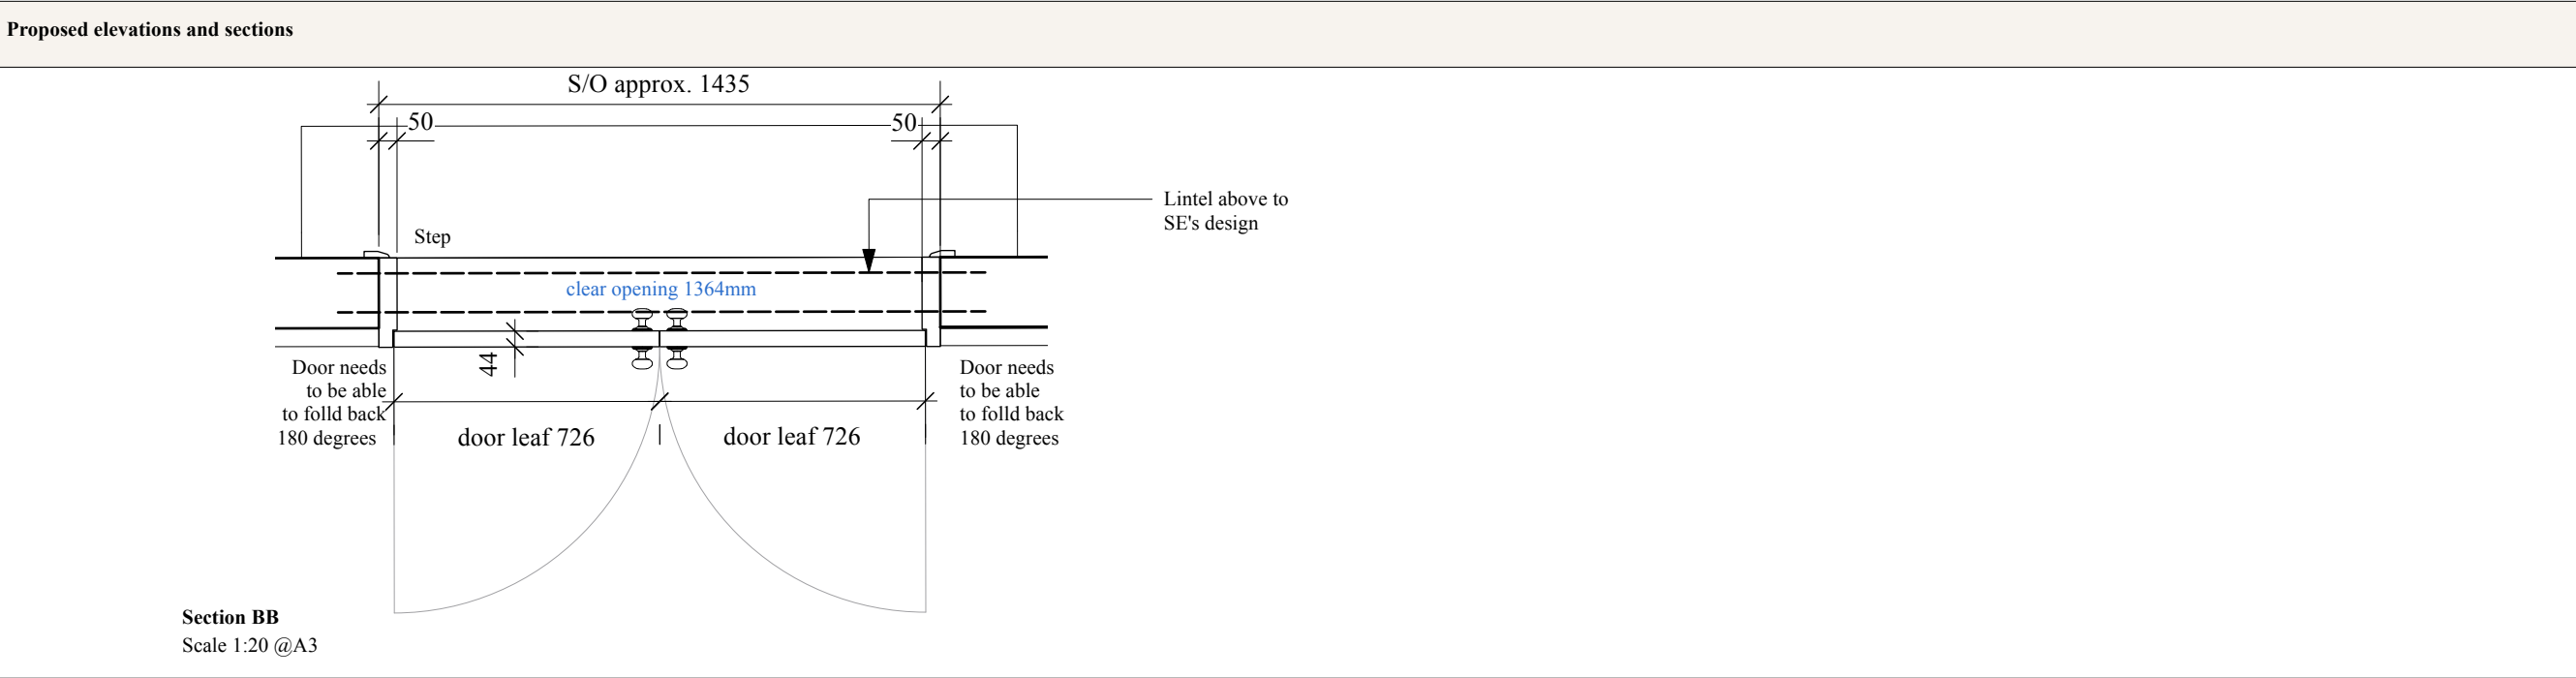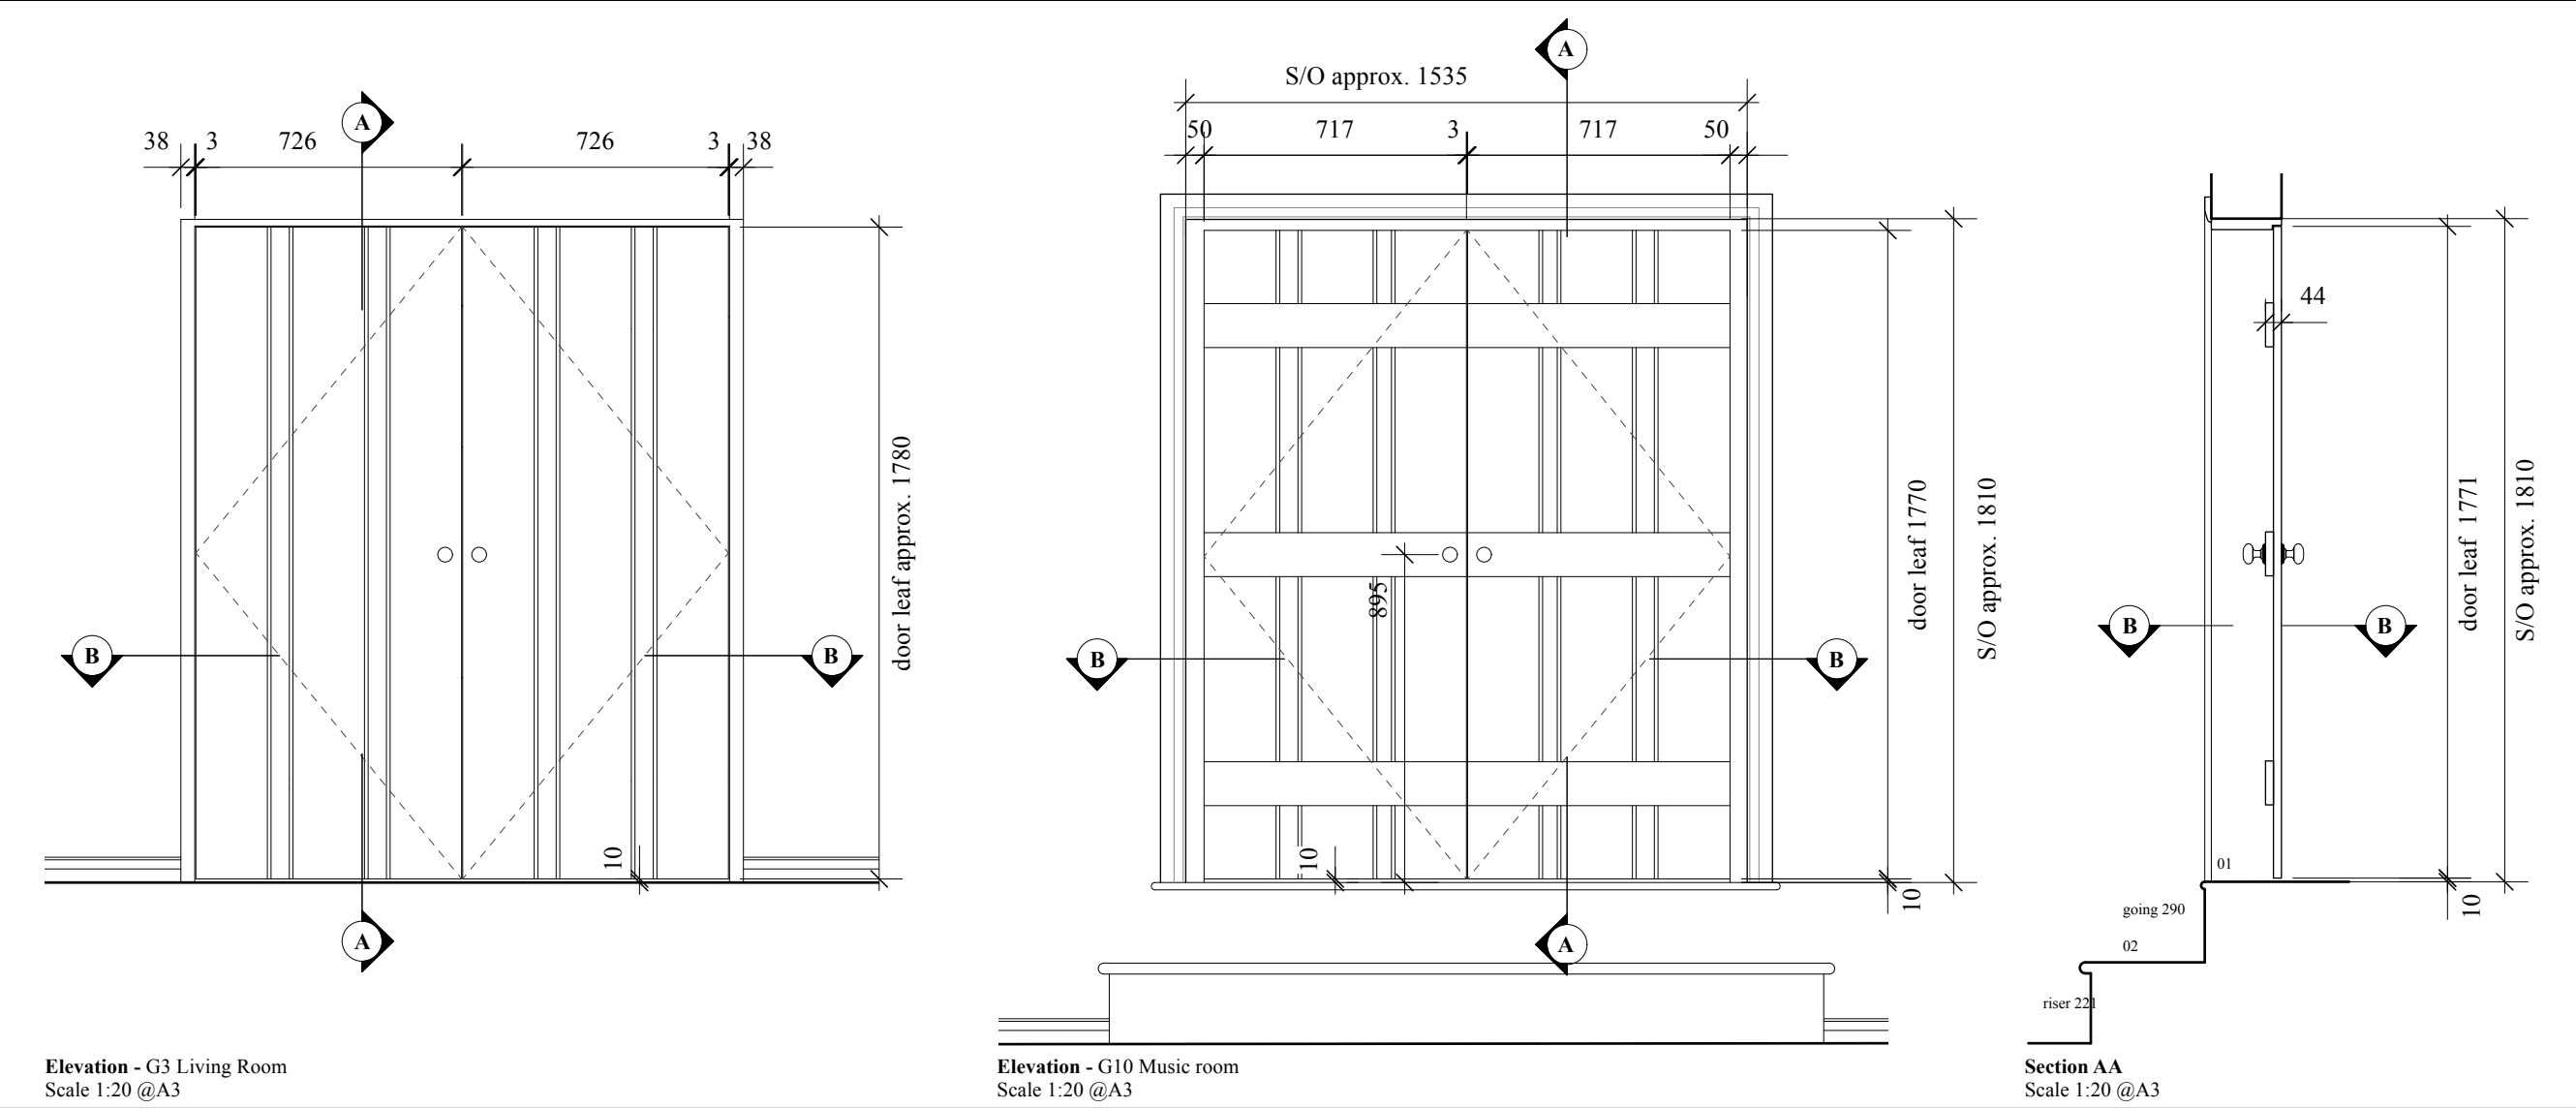

Rev	Date	Description
-	11.05.26	First Issue

Planning Conditions

White House Farm Cottage
Staplefield Lane
RH17 6AU

Internal door schedule - Planning Condition 3
Scale: 1:20@A3
Revision: -

Drawing 2403-07-10

Internal door Schedule - Proposed									
Door number	Location	Frame type	Leaf size	Structural opening	Fire rating	Material	Glazing and glazing bar	Architrave	Door ironmongery
IDGF08	G10 Music room	single door	726mm x 1981 mm	approx. 768mm x 2012mm	No fire rating	Painted pine doors in Farrow & Ball Joa's White	Not applicable	Sam Mouldings Chamfer and Round SAM22 primed in F& B Joa's White	Corston, Poplar sprung door knobs 10037 with matching light latch


SOMMERER
Architecture & Living

55 Renfields, Haywards Heath, RH16 4UG, West Sussex

Do not scale from this drawing unless for planning application purposes.
All dimensions to be verified on site before commencing work. All errors and omissions to be reported to the architect.

Proposed elevations and sections

General Notes

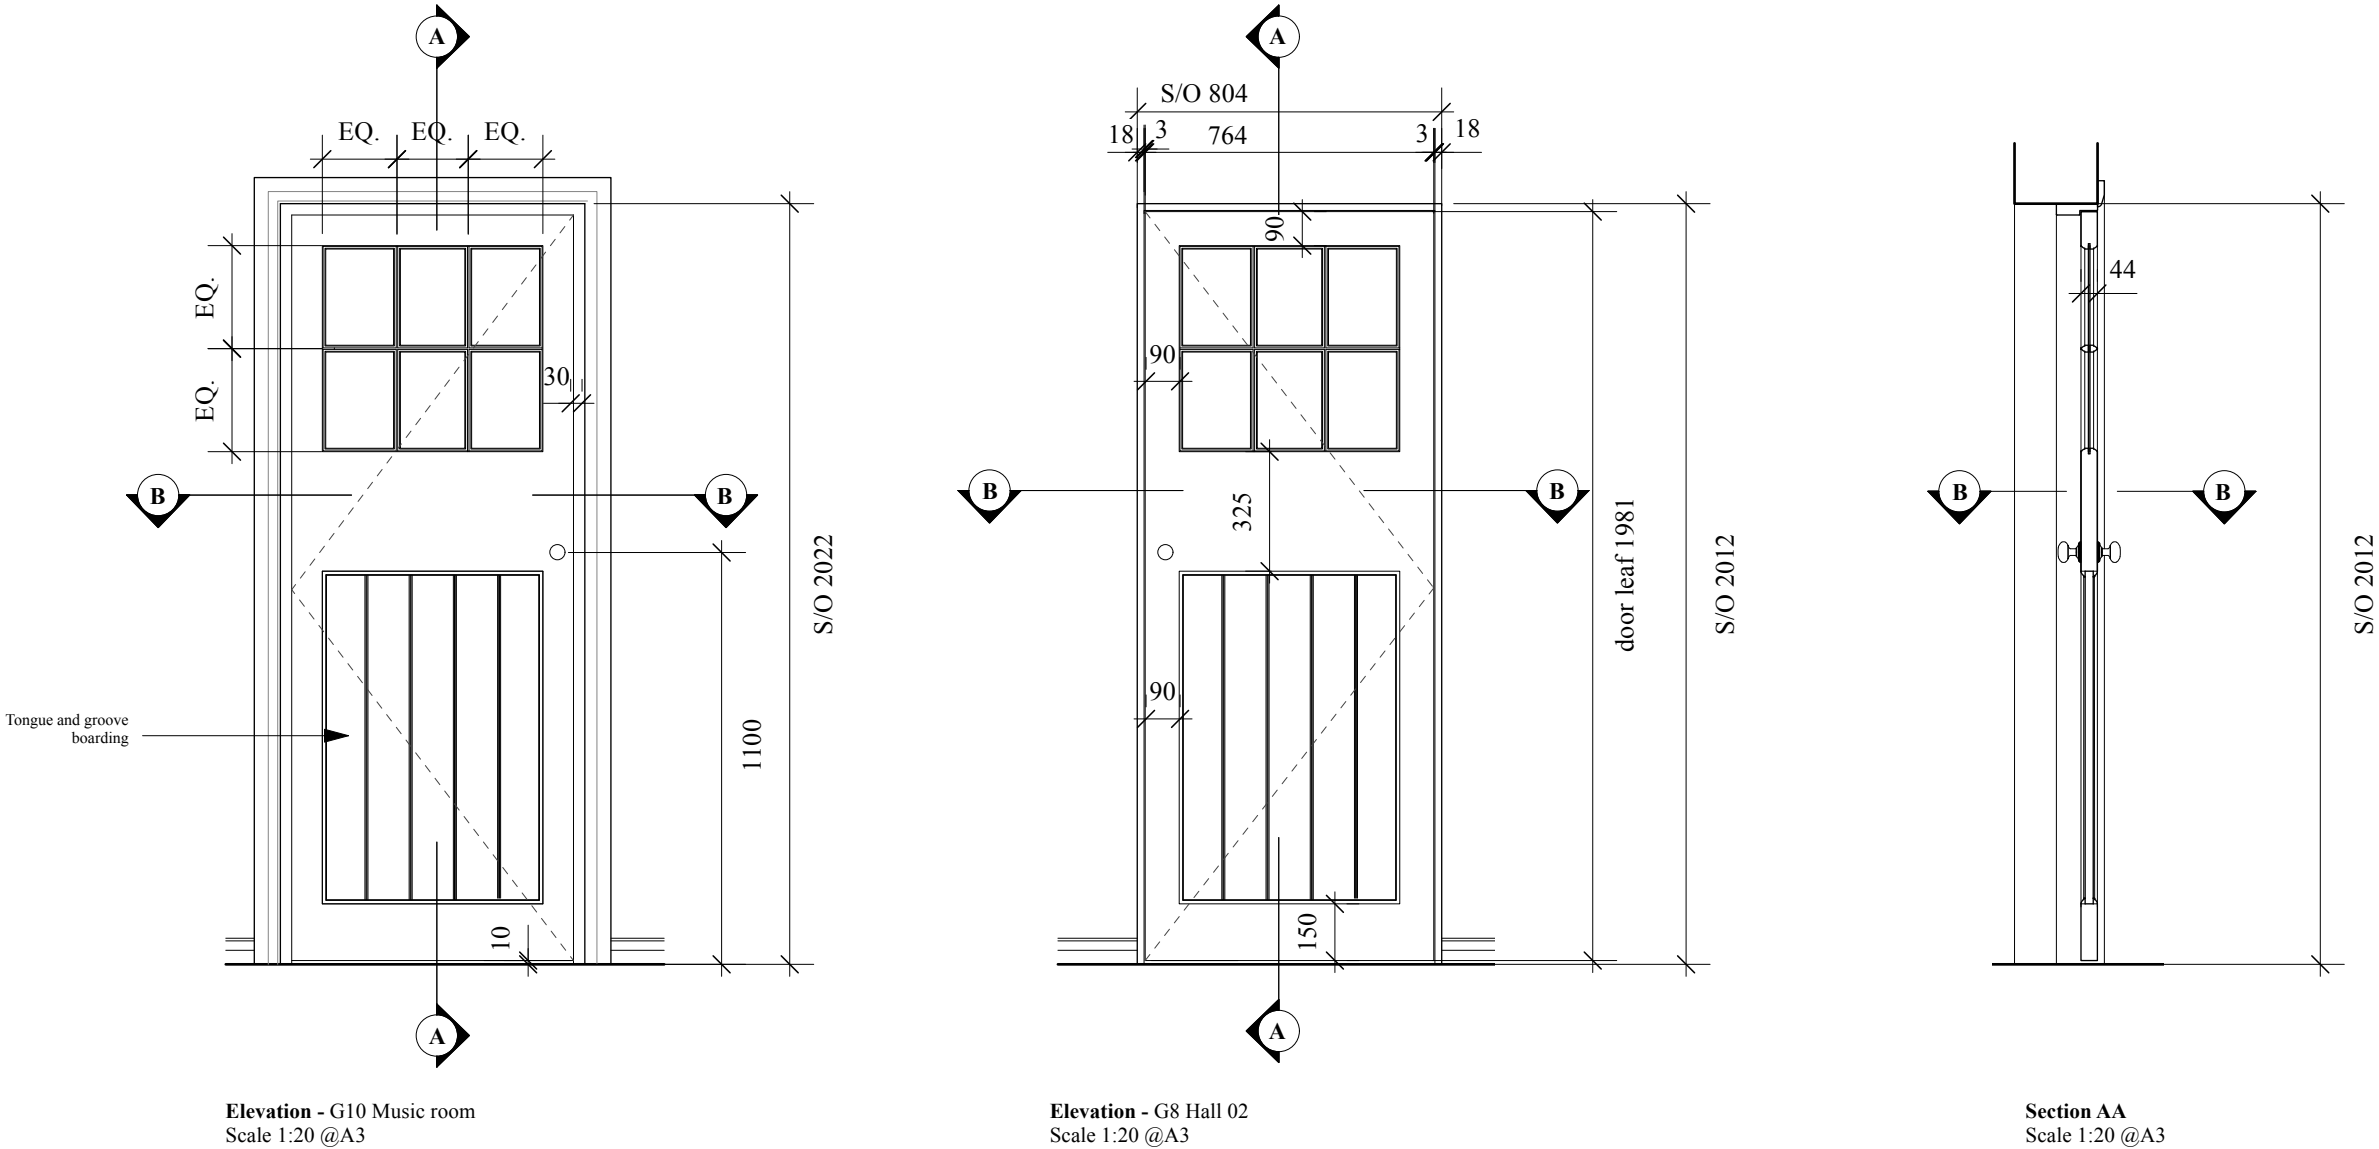

Rev	Date	Description
-	11.05.26	First Issue

Proposed elevations and sections



Planning Conditions

White House Farm Cottage

Staplefield Lane

RH17 6AU

Internal door schedule - Planning Condition 3

Scale: 1:20@A3


Revision: -

Drawing 2403-07-11


Internal door Schedule - Proposed

Door number	Location	Frame type	Leaf size	Structural opening	Fire rating	Material	Glazing and glazing bar	Architrave	Door ironmongery
IDFF03	F4 Bedroom 2	single door	686mm x 1654 mm	approx. 748mm x 1685mm	No fire rating	Solid wood ledge and brace painted in F&B Joa's white	Not applicable	No architrave	Corston, poplar sprung door knob 10037 with matching light latch. Corston, Canning thumbturn with Corston, Tubular lock 100mm bronze 10662


Proposed elevations and sections

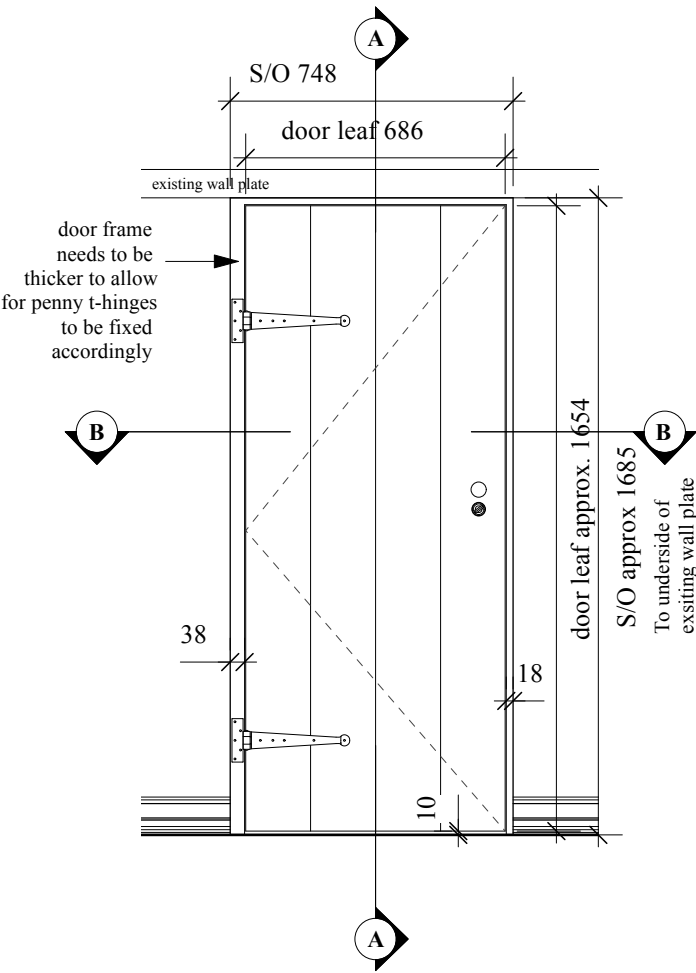

Elevation - G2 Hallway
Scale 1:20 @A3

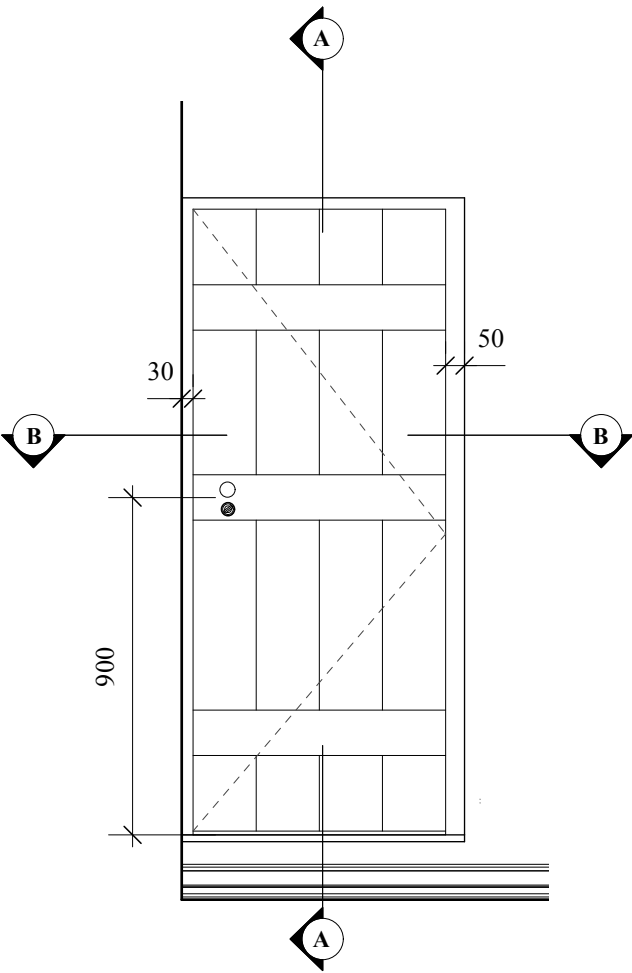


Elevation - G4 Bathroom
Scale 1:20 @A3

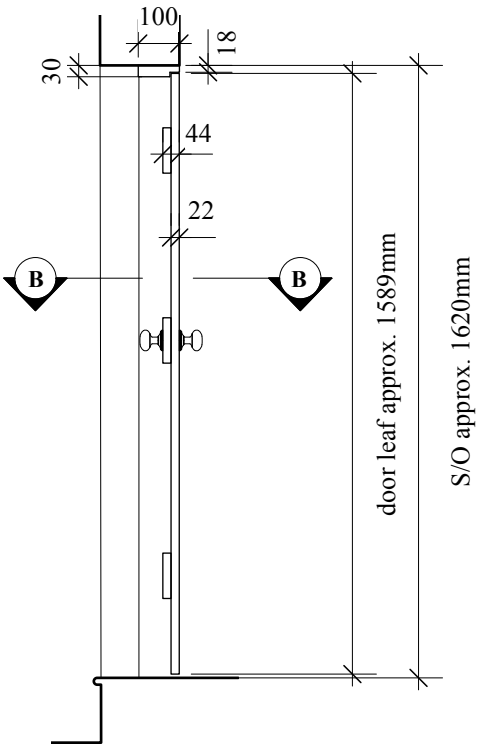

Section AA
Scale 1:20 @A3

Proposed elevations and sections

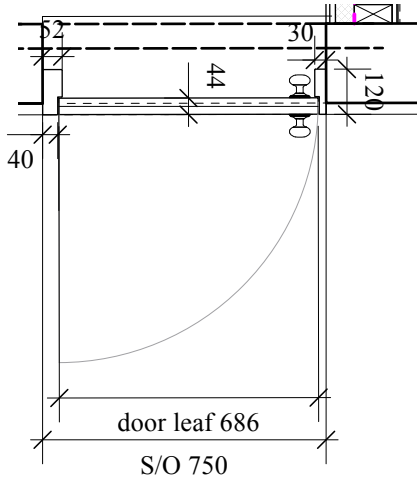

Section BB
Scale 1:20 @A3

Do not scale from this drawing unless for planning application purposes.
All dimensions to be verified on site before commencing work. All errors and omissions to be reported to the architect.

© Sommerer Architecture & Living Limited 2026

General Notes

Rev	Date	Description
-	11.05.26	First Issue

Planning Conditions




White House Farm Cottage
Staplefield Lane
RH17 6AU

Internal door schedule - Planning Condition 3
Scale: 1:20@A3
Revision: -

Internal door Schedule - Proposed									
Door number	Location	Frame type	Leaf size	Structural opening	Fire rating	Material	Glazing and glazing bar	Architrave	Door ironmongery
IDFF05	F2 Master bedroom	single door	726mm x 1684 mm	approx. 790mm x 1715mm	No fire rating	Solid wood ledge and brace painted in F&B Joa's white	Not applicable	No architrave	Corston, Poplar sprung door knobs 10037 with matching light latch


Proposed elevations and sections

General Notes

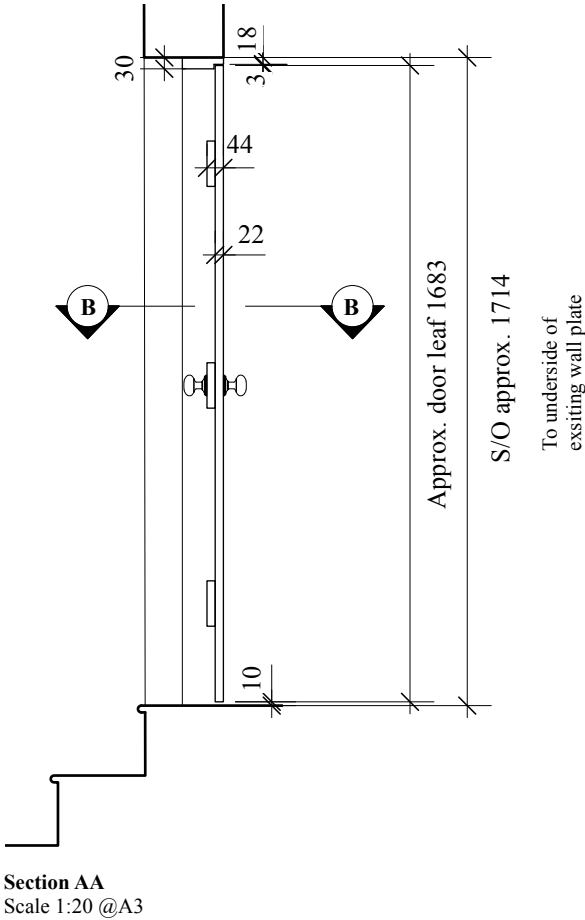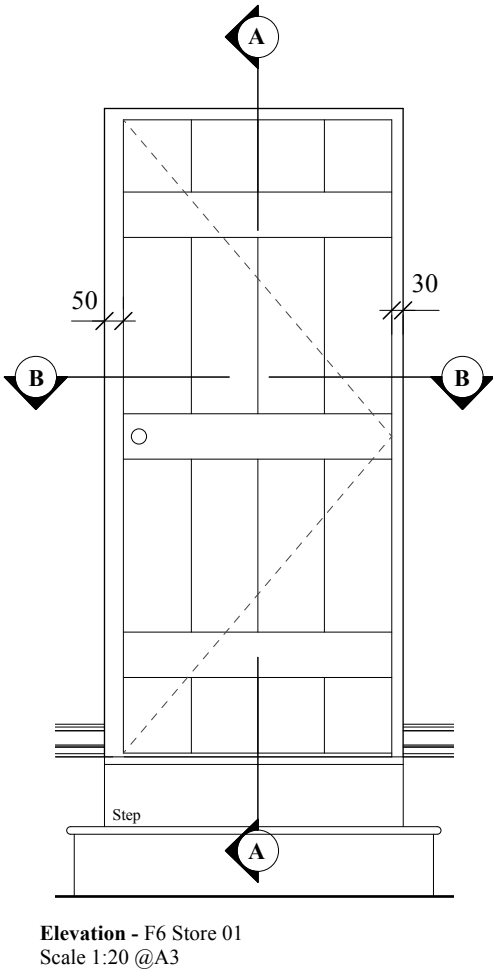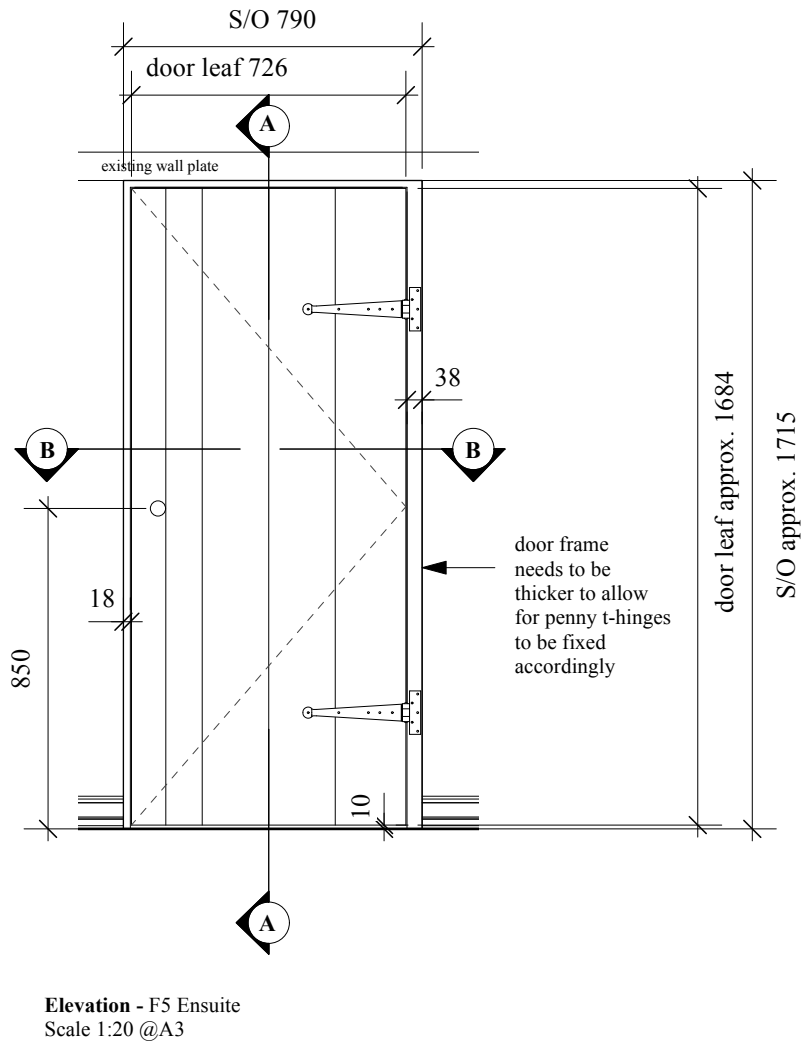

Rev	Date	Description
-	11.05.26	First Issue

Proposed elevations and sections

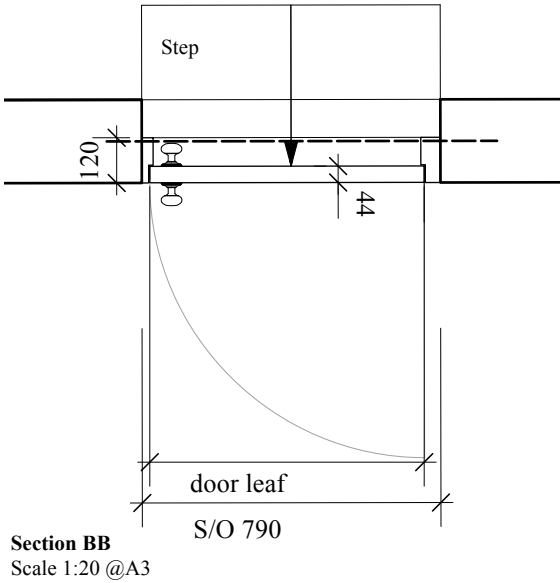

Planning Conditions	
White House Farm Cottage	
Staplefield Lane RH17 6AU	
Internal door schedule - Planning Condition 3 Scale: 1:20@A3 Revision: -	
Drawing 2403-07-13	