



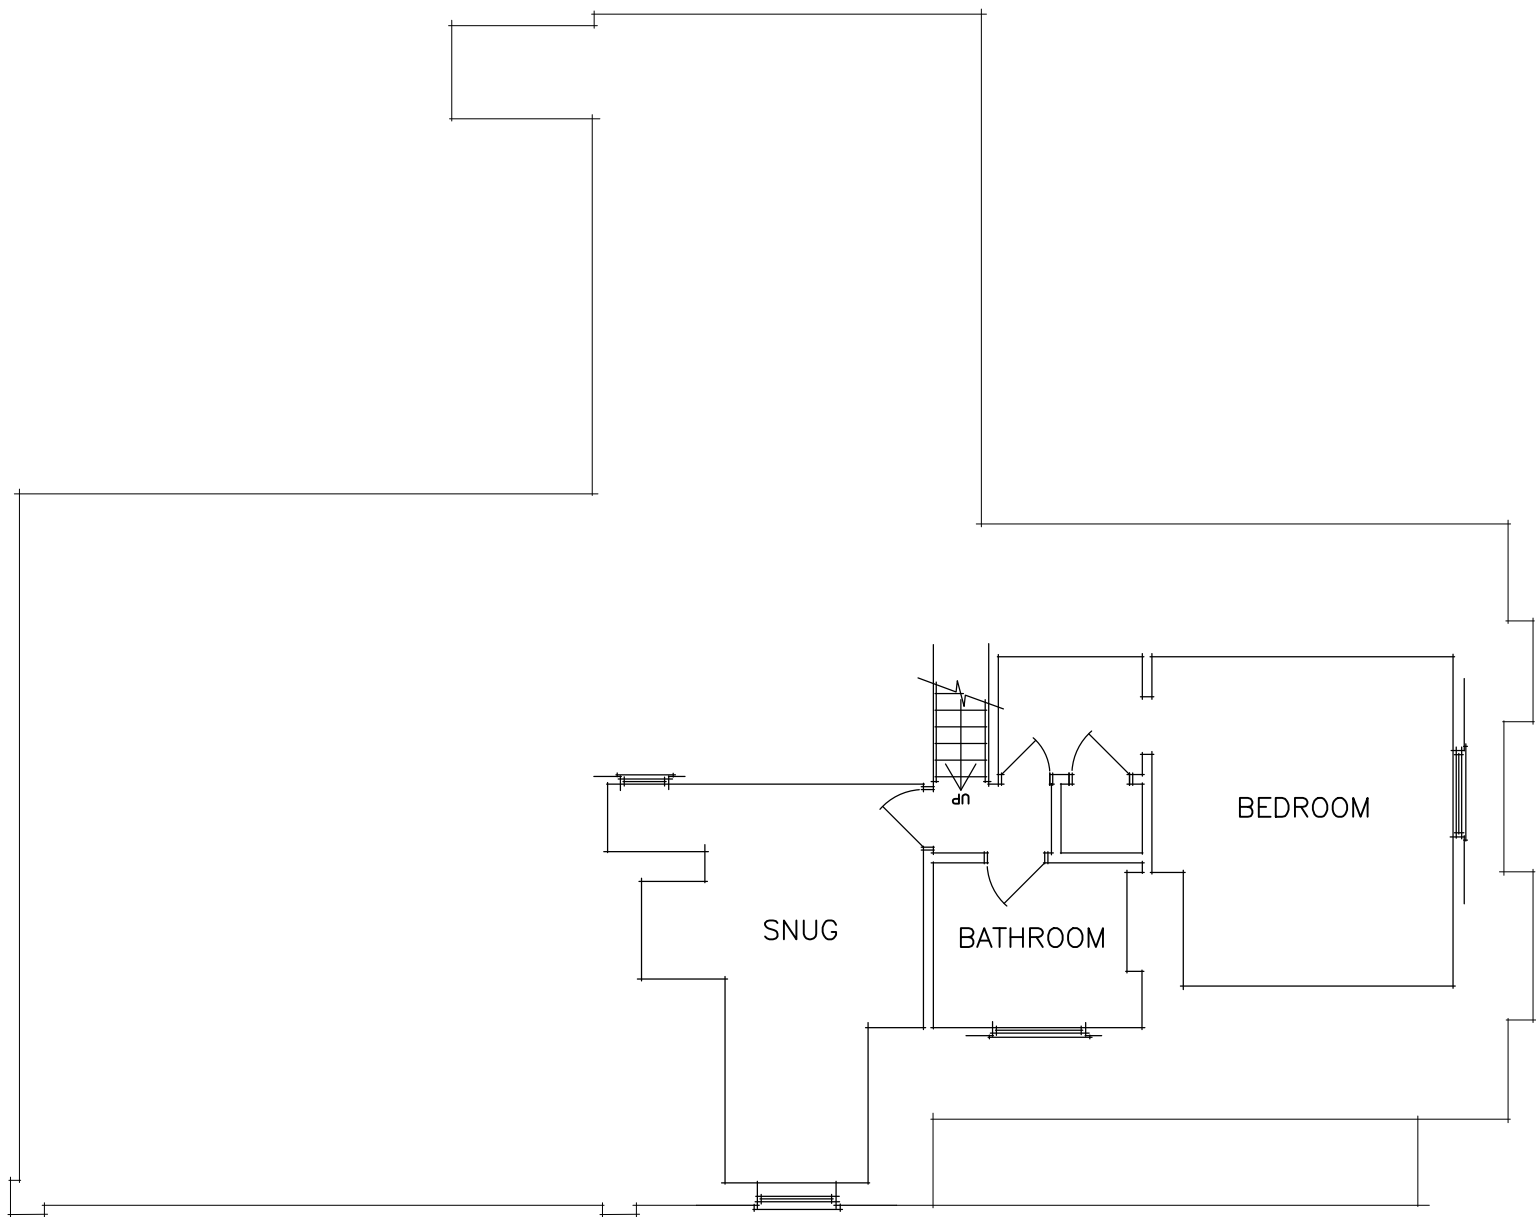


- SECOND FLOOR PLAN -

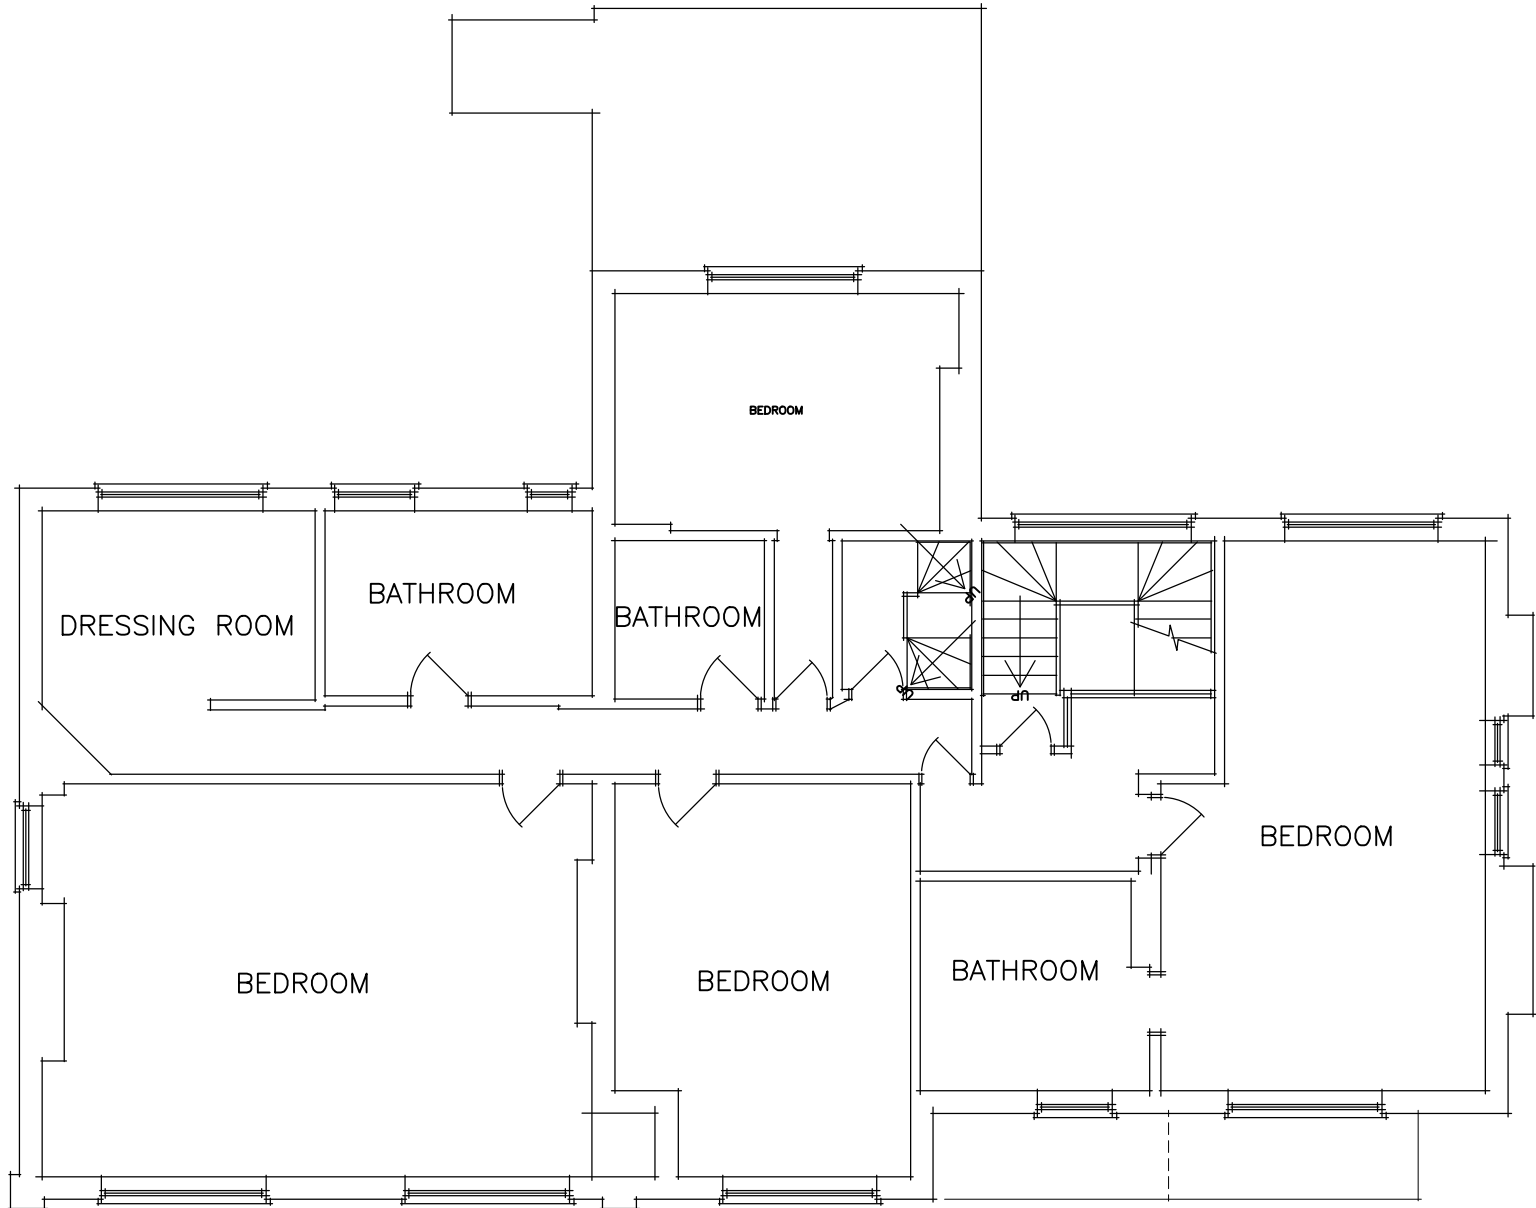

- FIRST FLOOR PLAN -

NOTE:
ANNEX ACCOMMODATION
IS SHOWN THUS:

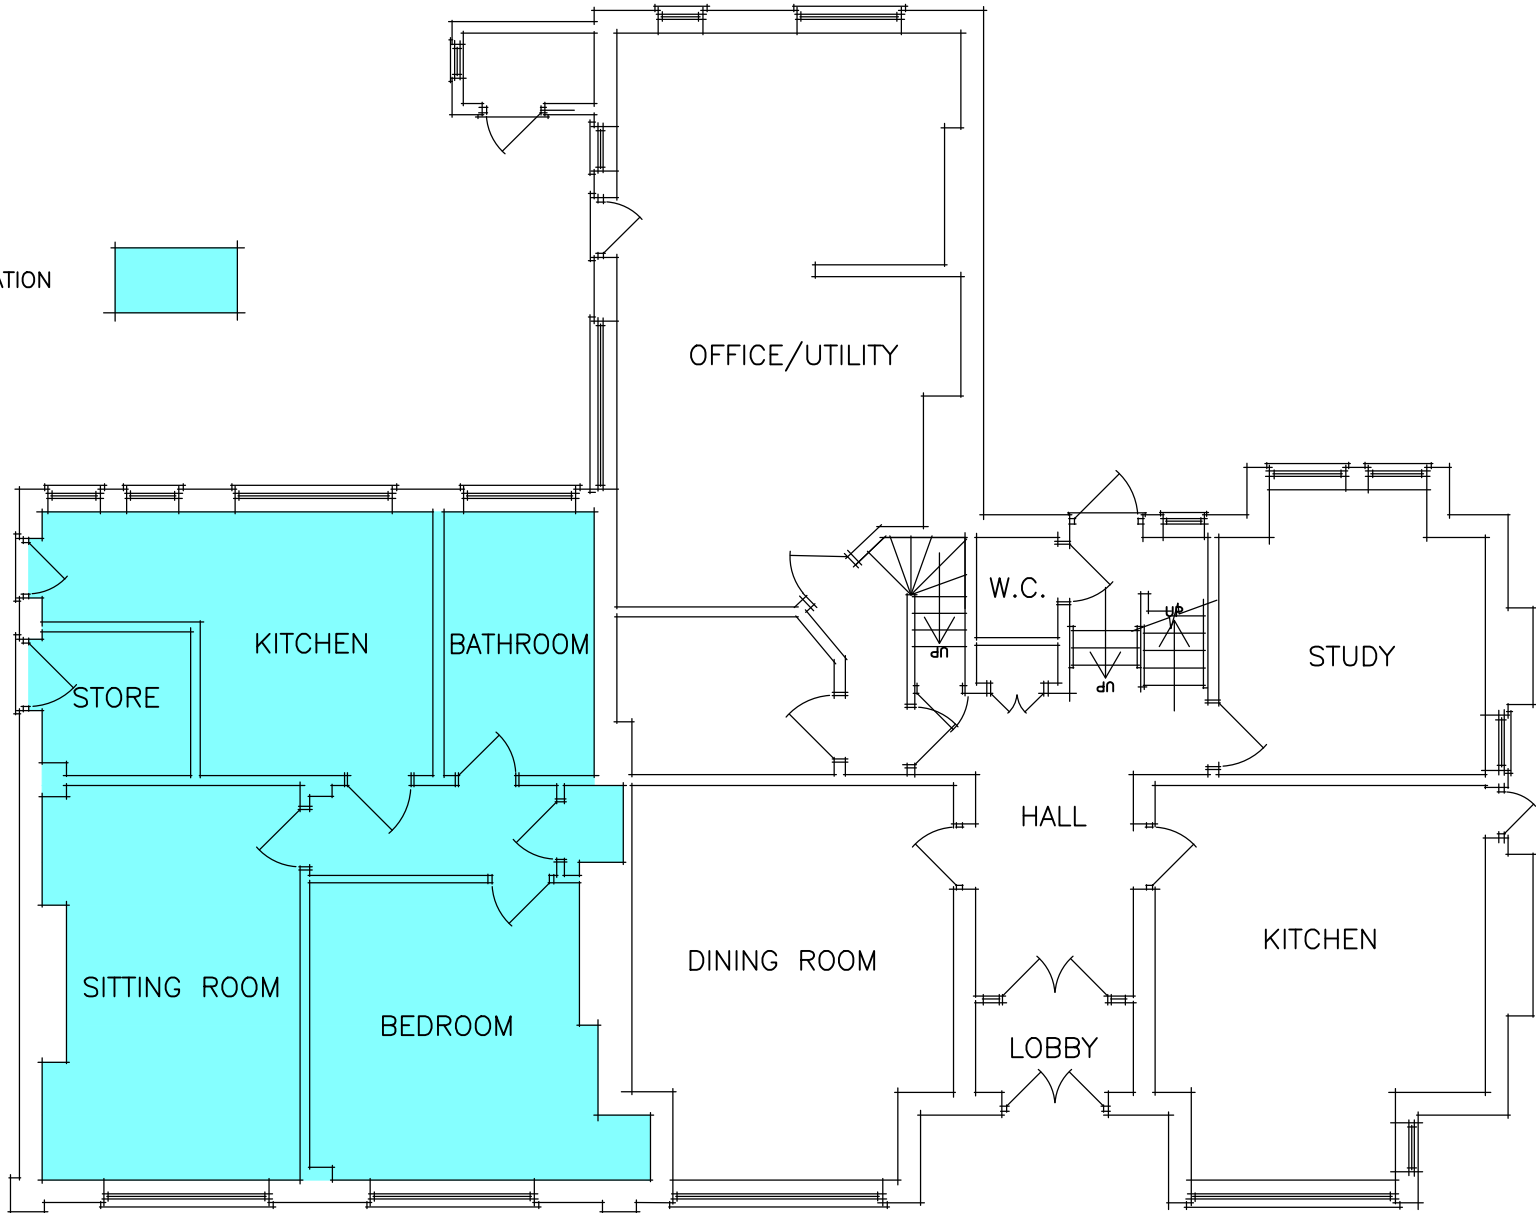

- GROUND FLOOR PLAN - 1:100 -

Revisions		
Rev A 12.05.26 DRAWING UPDATED		
Client		
Mr R Benson		
Job Title		
PROPOSED SIDE EXTENSION & ALTERATIONS		
3 GLENDALE ROAD BURGESS HILL WEST SUSSEX RH15 0EE		
Drawing Title		
EXISTING FLOOR PLANS		
T. J. Evans Building Drawings & Technical Service Holly's Choice Spithurst Road Barcombe East Sussex BN8 5EF Telephone (01273) 400835 E-mail: Tim@TJEvansLtd.co.uk		
Date	May 2026	Paper Size A2
Drawing Number	5 2 6 / 0 1 0 / 1 0	A

SCALE BARS

