




- WEST (FRONT) ELEVATION - 1:100 -




- SOUTH ELEVATION -



- WEST ELEVATION -

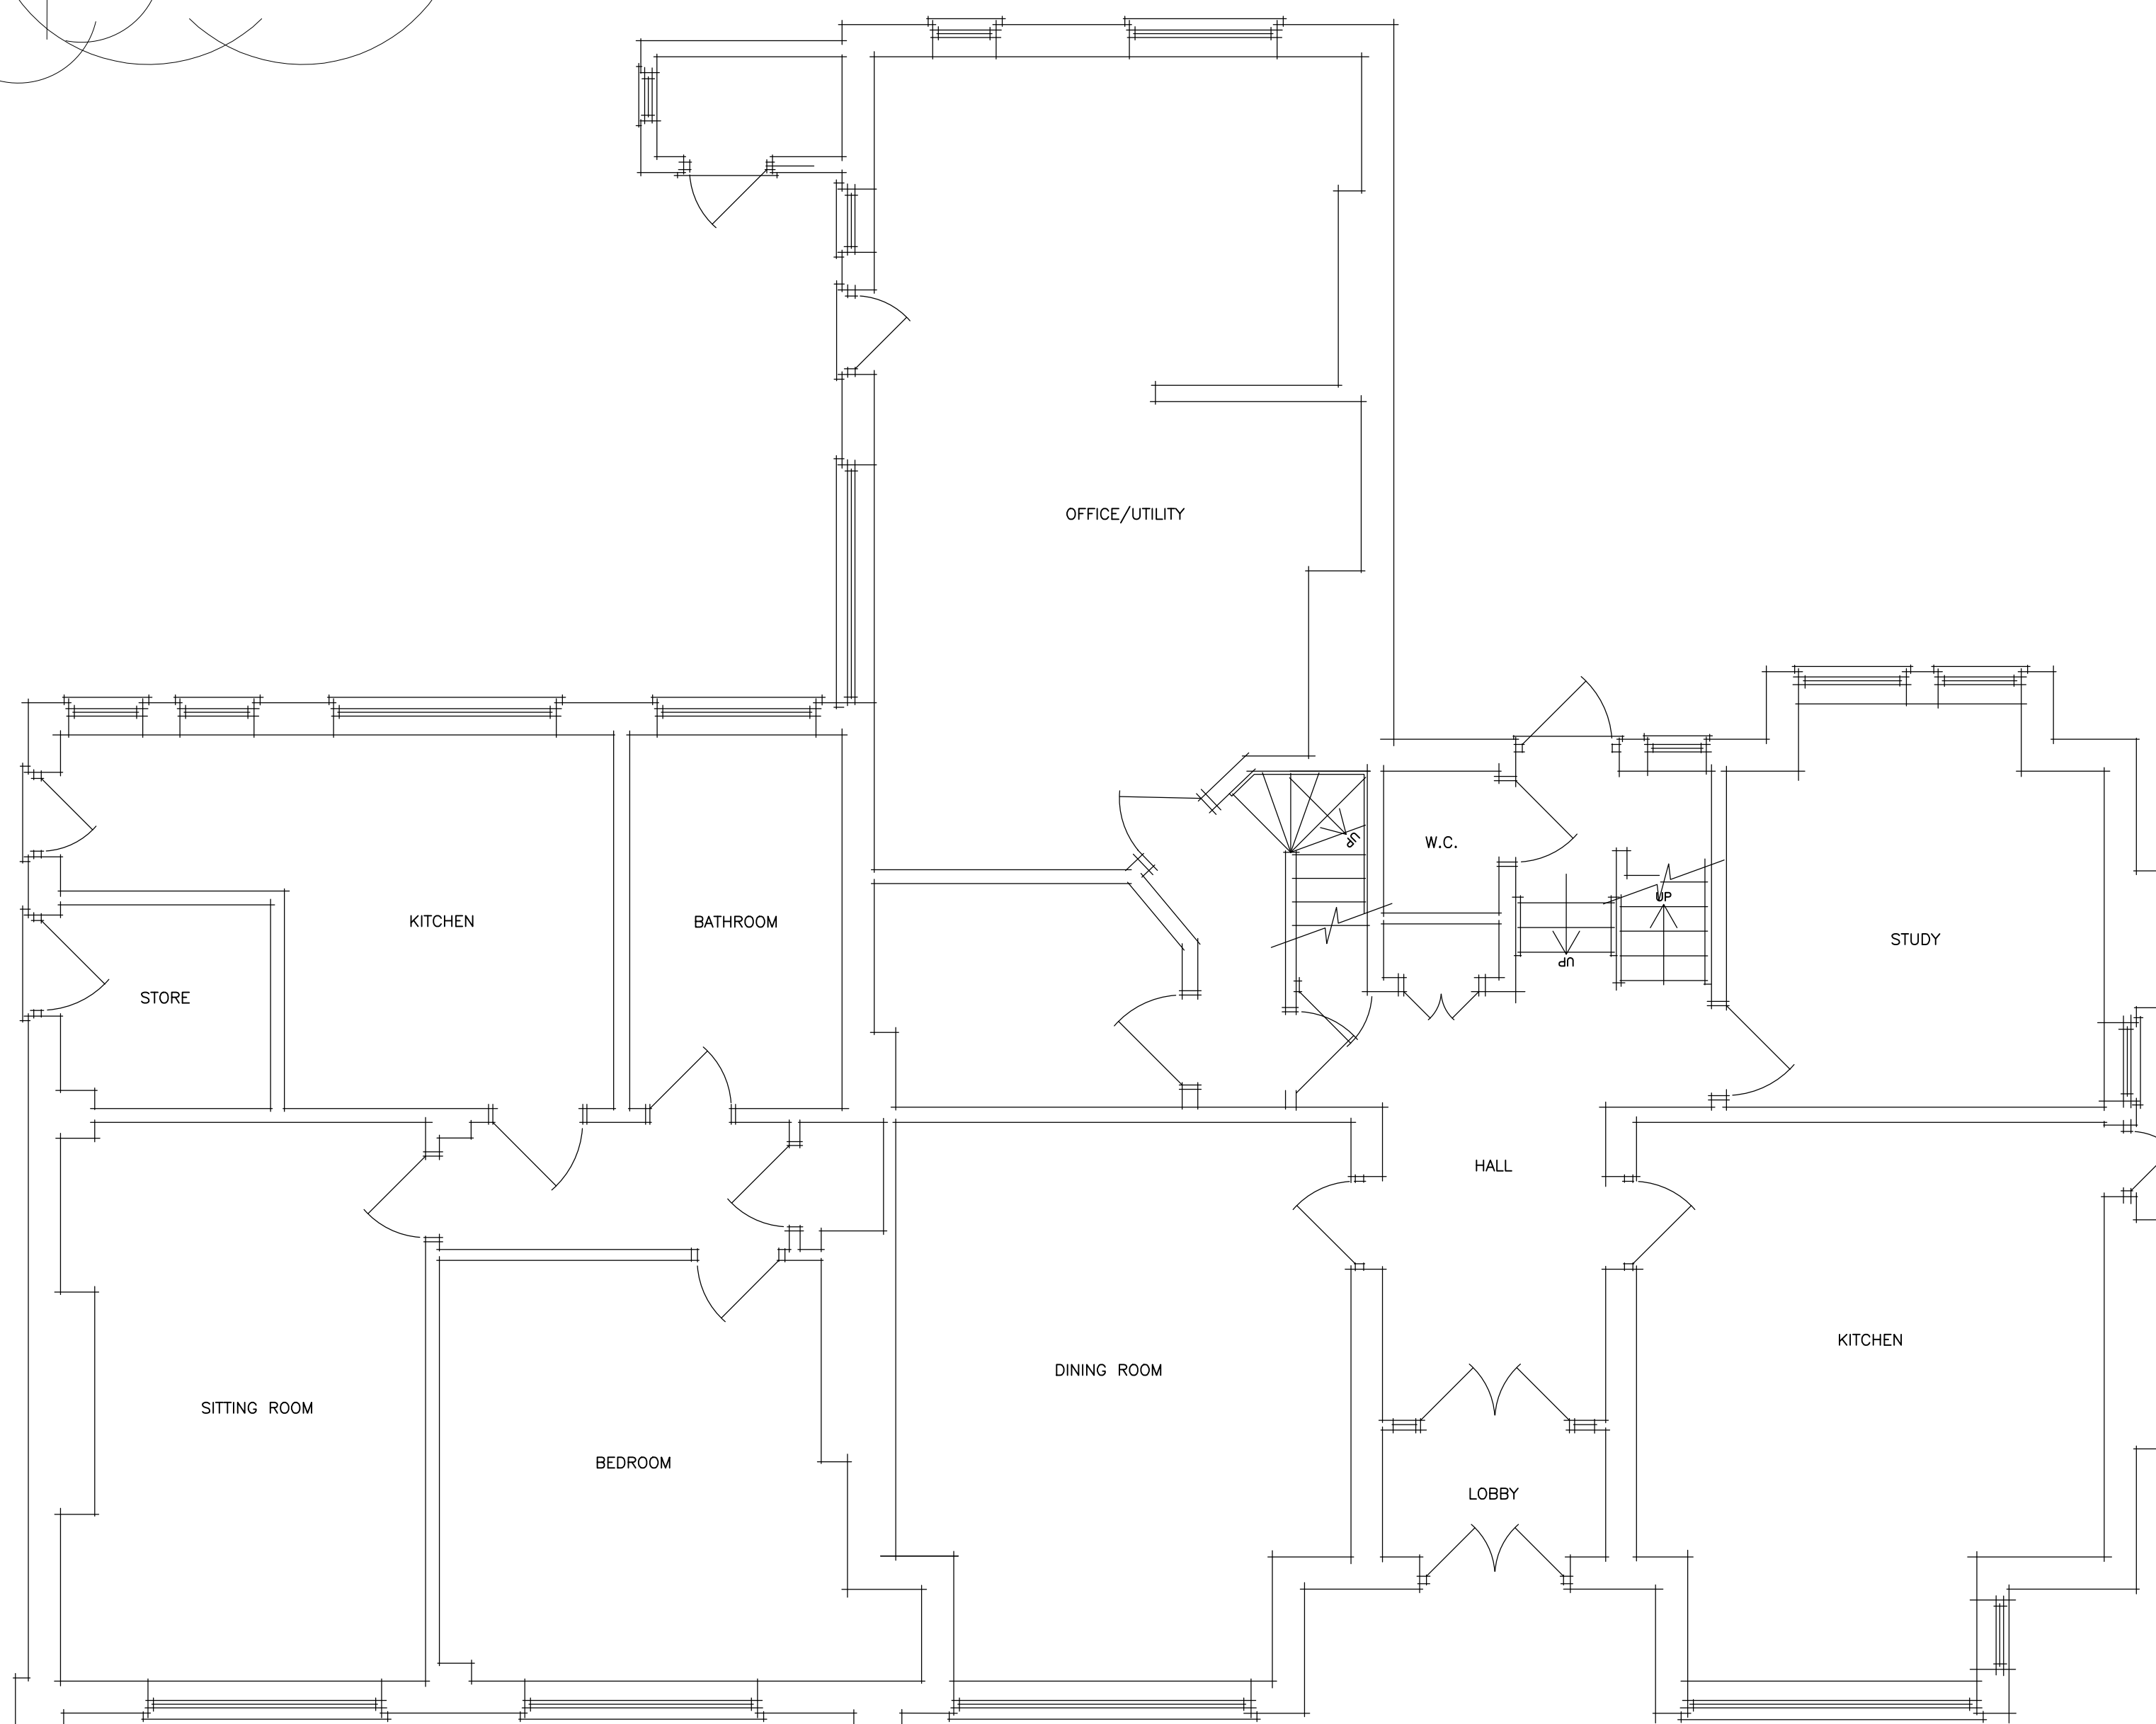

- GROUND FLOOR PLAN - 1:50 -

 

Revisions		
Rev B	12.05.26	ENTIRE FLOOR PLAN SHOWN
Rev 0	24.04.26	DRAWING COMPLETED FOR PLANNING APPLICATION
Client		
Mr R Benson		
Job Title		
PROPOSED SIDE EXTENSION & ALTERATIONS		
3 GLENDALE ROAD BURGESS HILL WEST SUSSEX RH15 0EE		
Drawing Title		
SURVEY - AS EXISTING		
T. J. Evans Building Drawings & Technical Service		
Holly's Choice Spithurst Road Barcombe East Sussex BN8 5EF Telephone (01273) 400835 E-mail: Tim@TJEvansLtd.co.uk		
Date	April 2026	Paper Size A1
Drawing Number	5 2 6 / 0 1 0 / 0 0	B