


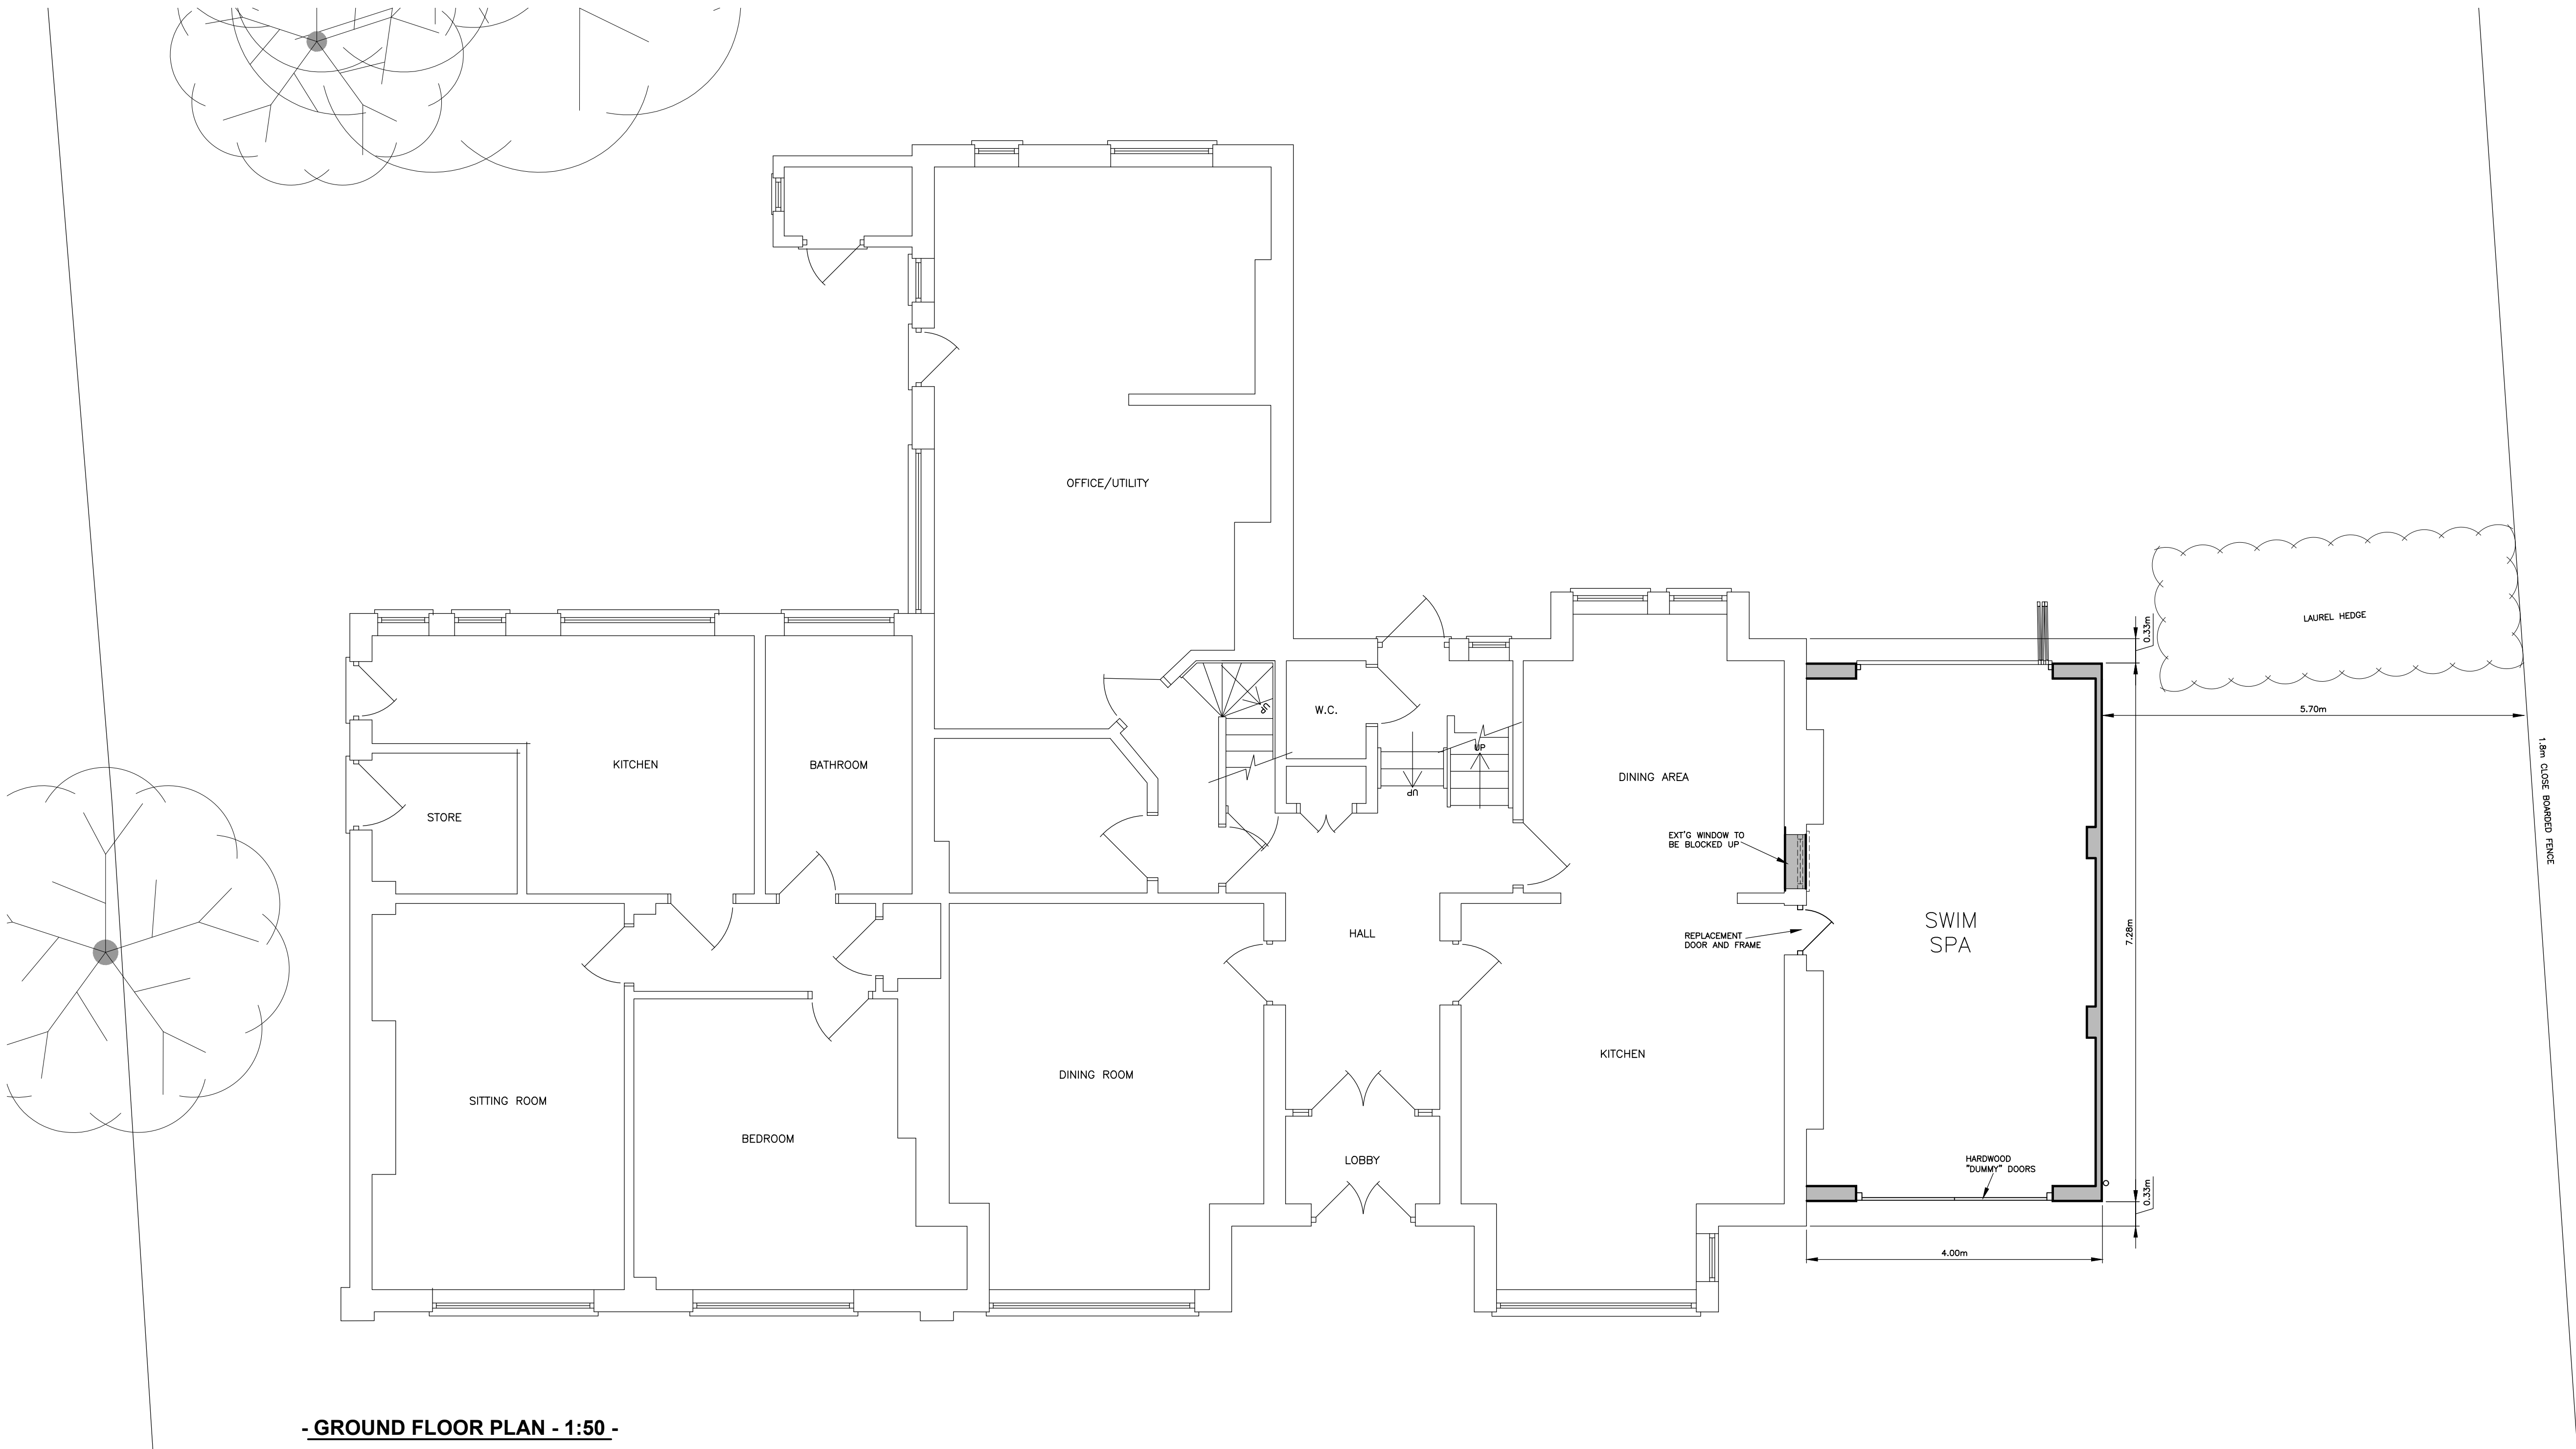

Revisions		
Rev B 12.05.26 ENTIRE FLOOR PLAN SHOWN		
Rev O 24.04.26 DRAWING COMPLETED FOR PLANNING APPLICATION		
Client		
Mr R Benson		
Job Title		
PROPOSED SIDE EXTENSION & ALTERATIONS		
3 GLENDALE ROAD		
BURGESS HILL		
WEST SUSSEX		
RH15 0EE		
Drawing Title		
GENERAL ARRANGEMENT		
T. J. Evans		
Building Drawings & Technical Service		
Holly's Choice		
Spithurst Road		
Barcombe		
East Sussex BN8 5EF		
Telephone (01273) 400835		
E-mail: Tim@TJEvansLtd.co.uk		
Date	April 2026	Paper Size A1
Drawing Number	5 2 6 / 0 1 0 / 0 1	B