



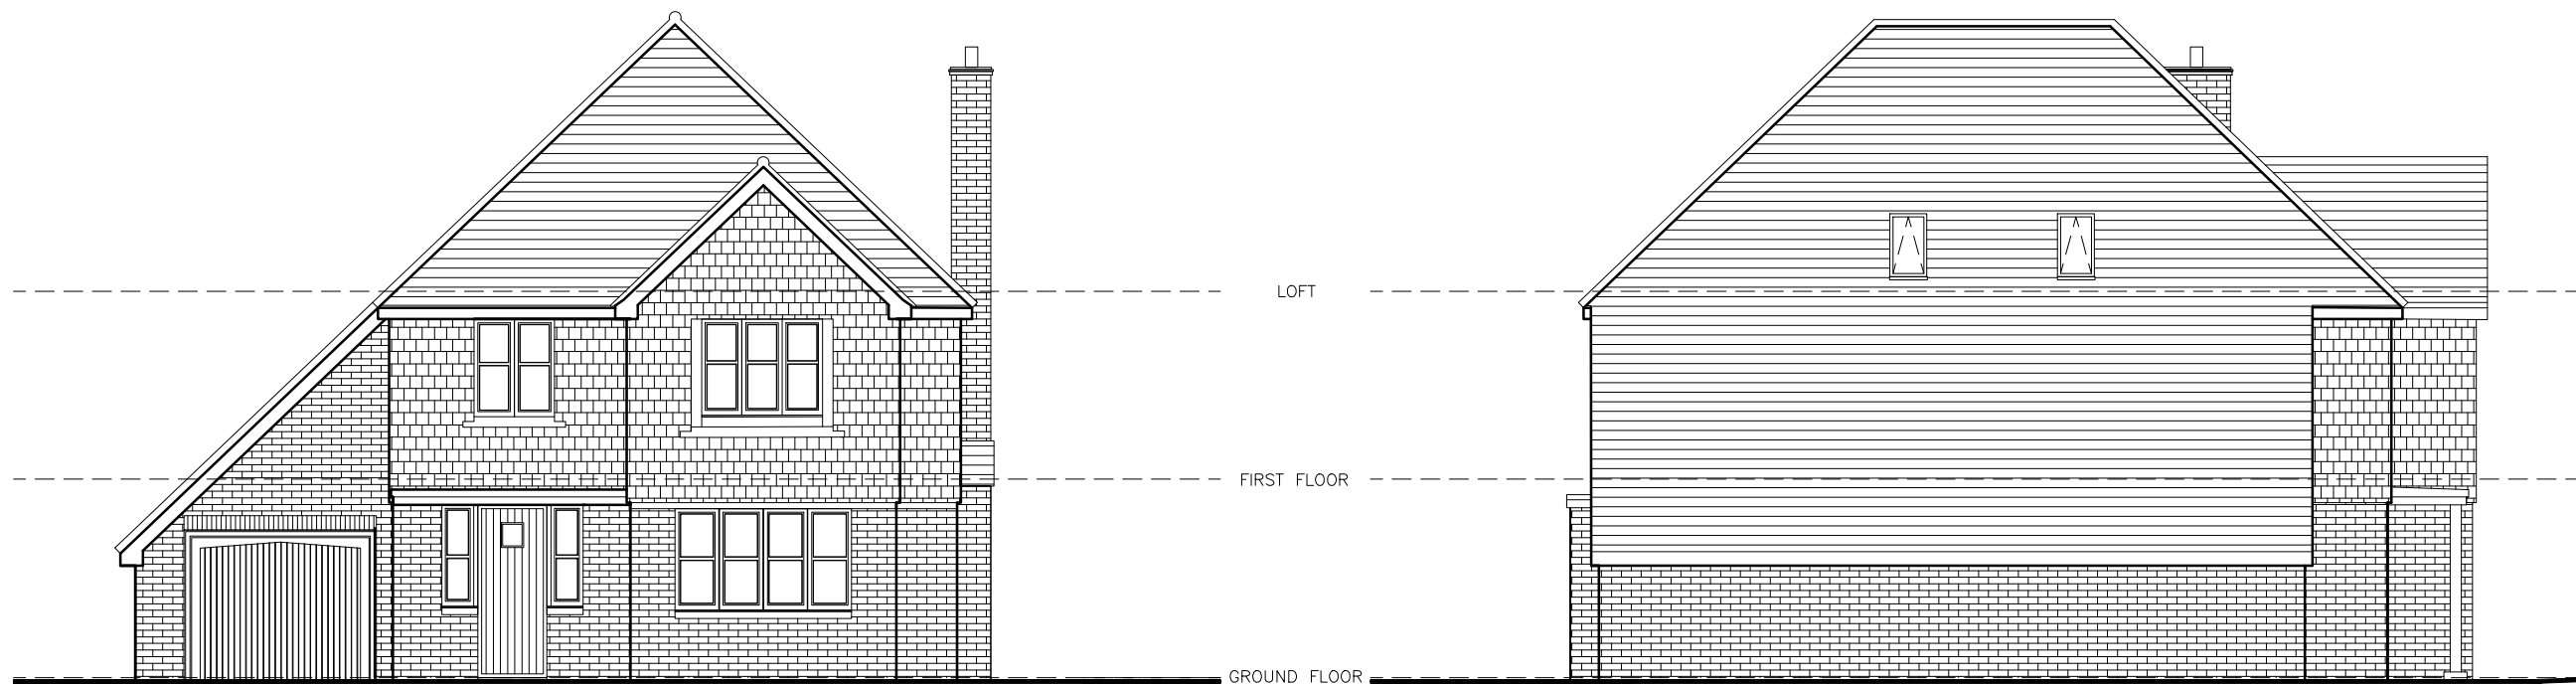

A) Existing Front Elevation


B) Existing Side Elevation

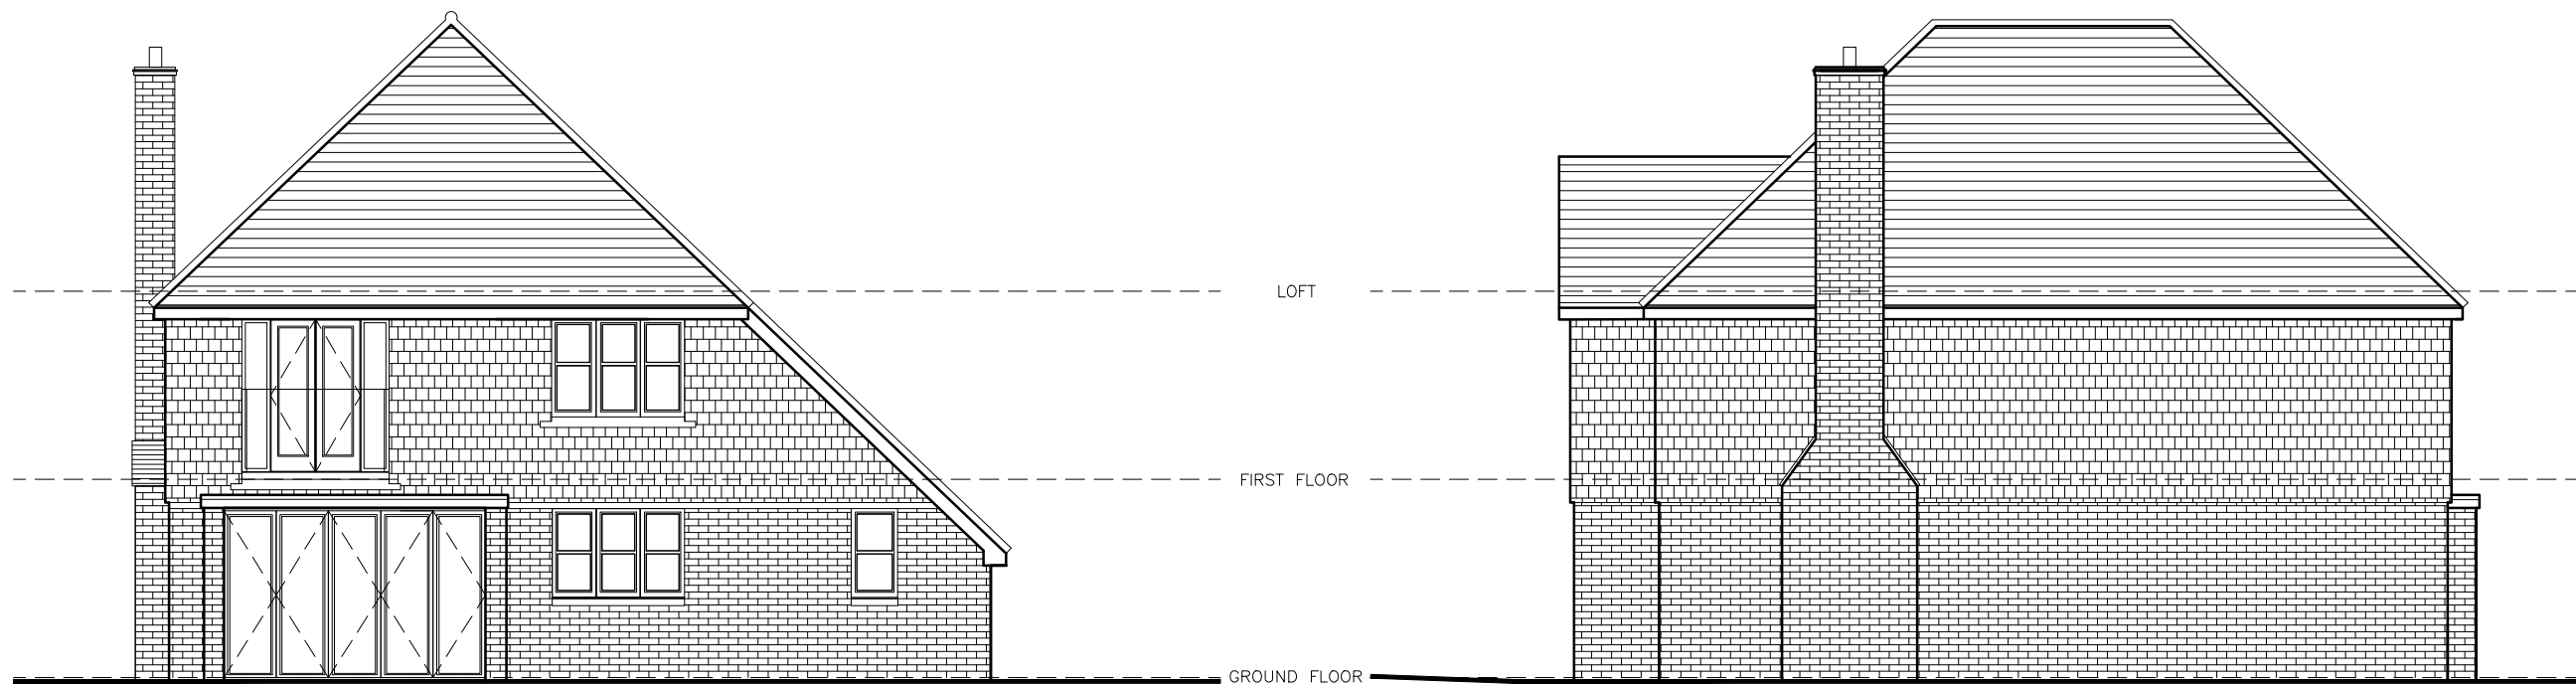

C) Existing Rear Elevation

D) Existing Side Elevation

PLANNING DRAWING

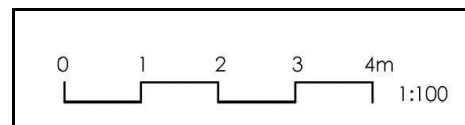

Title Existing Elevations				SARAH BREEZE RIBA	
Drawn by SB		Checked by NK&LK		Client Neil and Lucie Kerr	
Scale A3 @ 1:100		Date 27/04/26		Project 5 Watermead Balcombe West Sussex RH17 6EY	
Project no.	Dwg. no.	Revision	Prelim.		
BA227	02	--			