


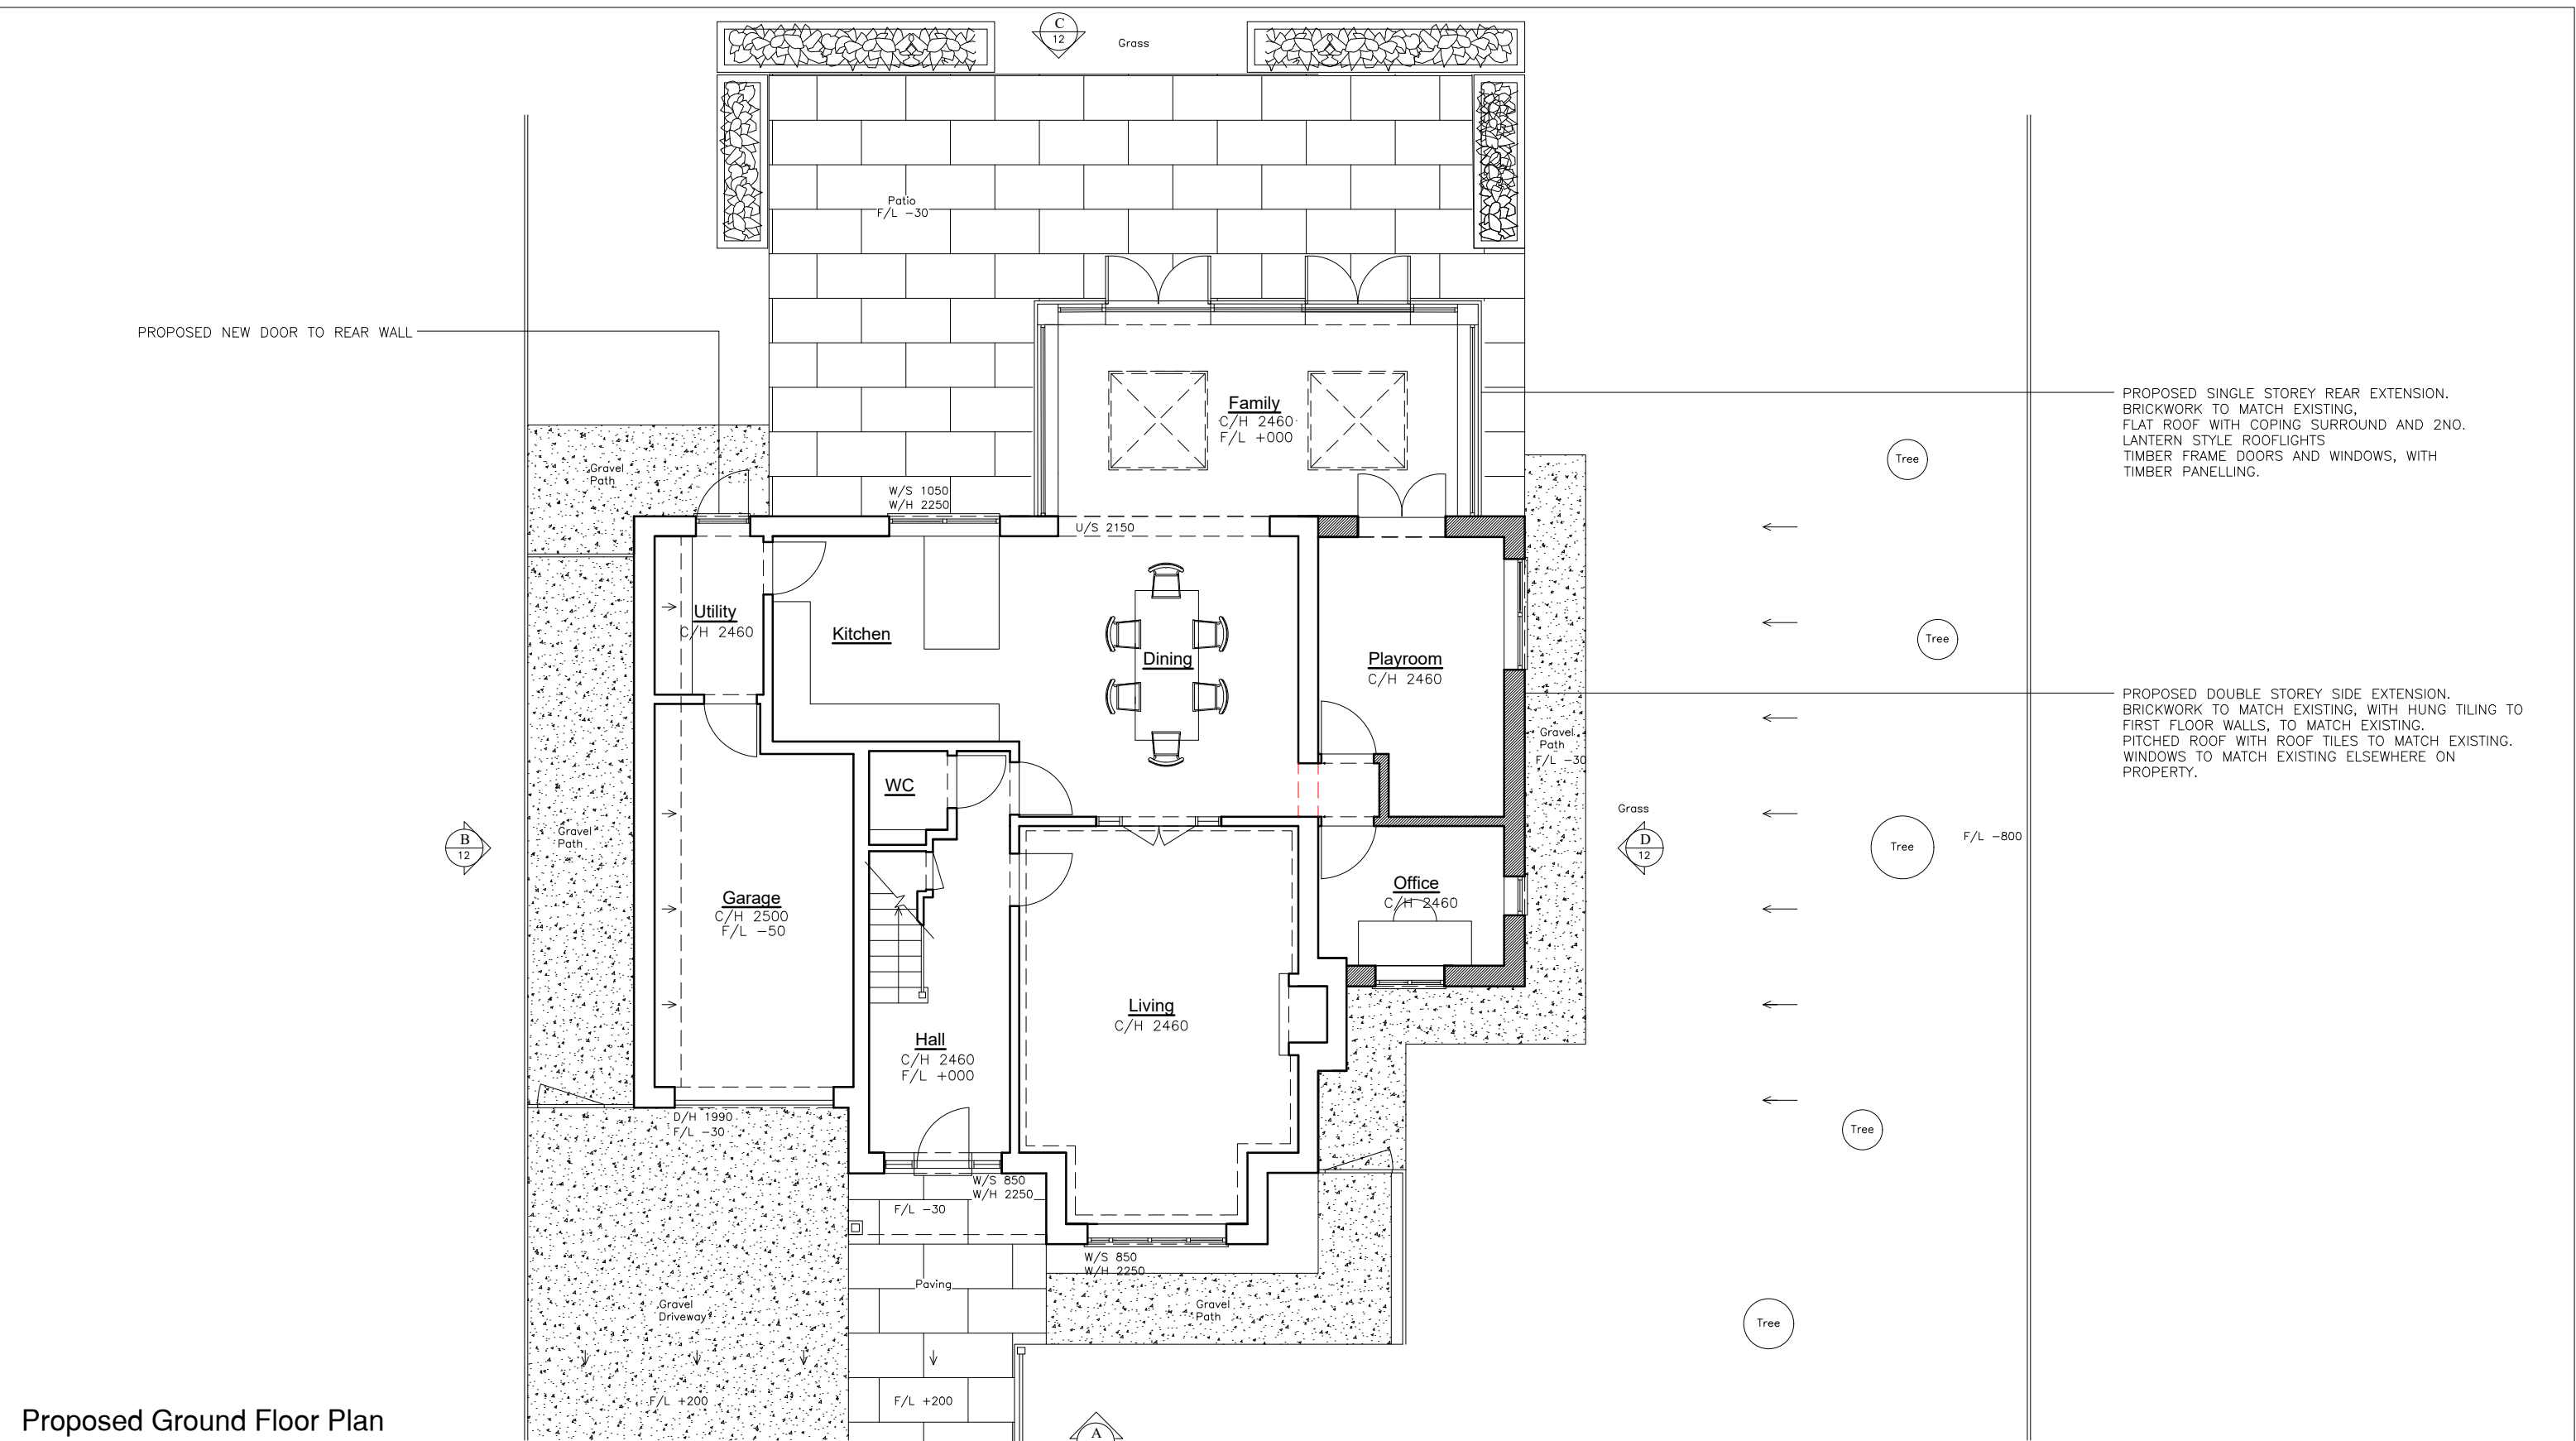

Proposed Ground Floor Plan

PROPOSED DEMOLITION

PROPOSED NEW INTERNAL & EXTERNAL WALLS

N

PLANNING DRAWING

01234m

1:100

Title Proposed Ground Floor Plan				SARAH BREEZE RIBA			
Drawn by SB		Checked by NK&LK		Client Neil and Lucie Kerr			
Scale A3 @ 1:100		Date 27/04/26		Project 5 Watermead Balcombe West Sussex RH17 6EY			
Project no.	Dwg. no.	Revision	Prelim.				
BA227	10	--					