



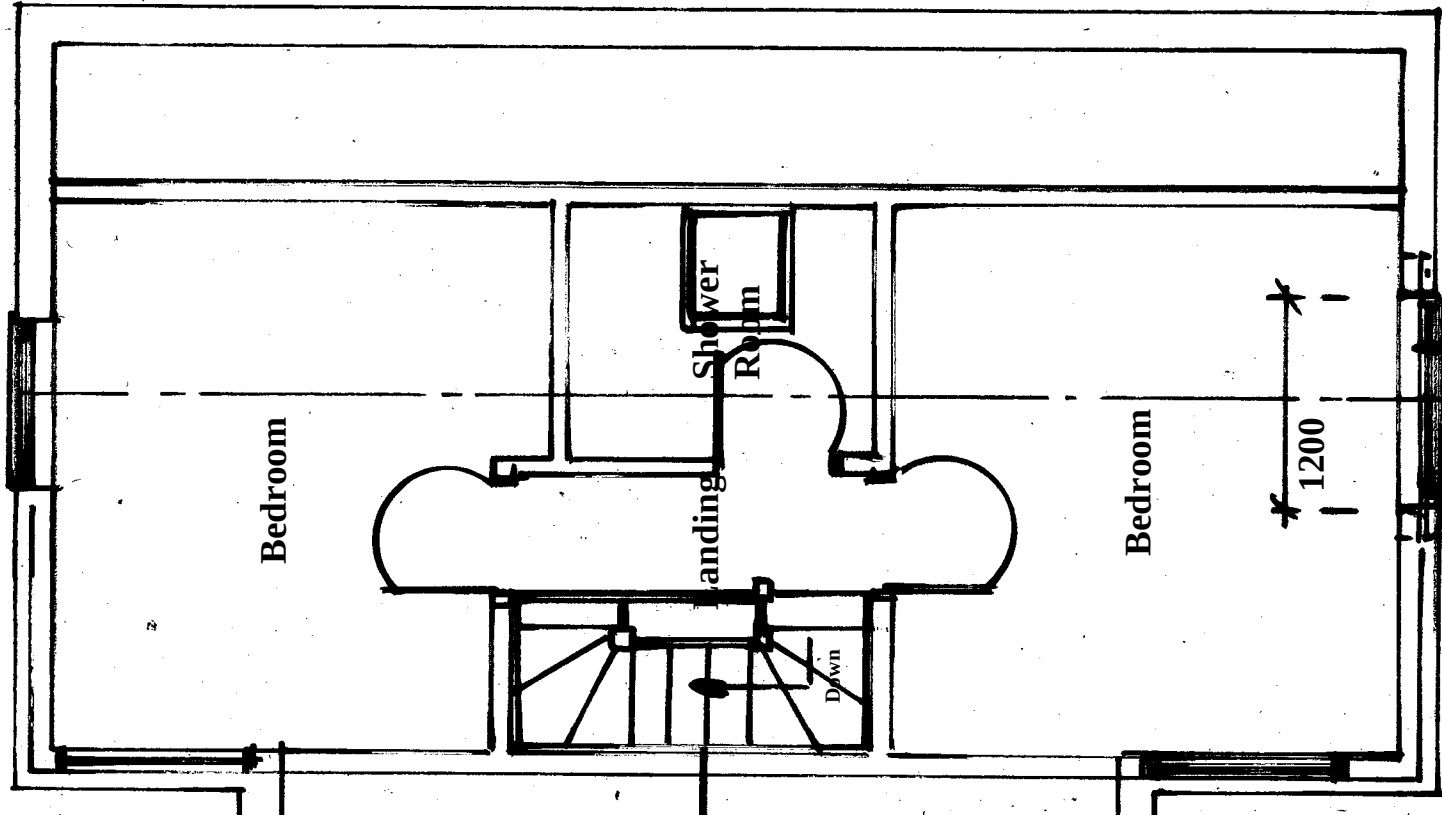


New Window to match
below

**Proposed 2nd Floor Plan
(1:50)**

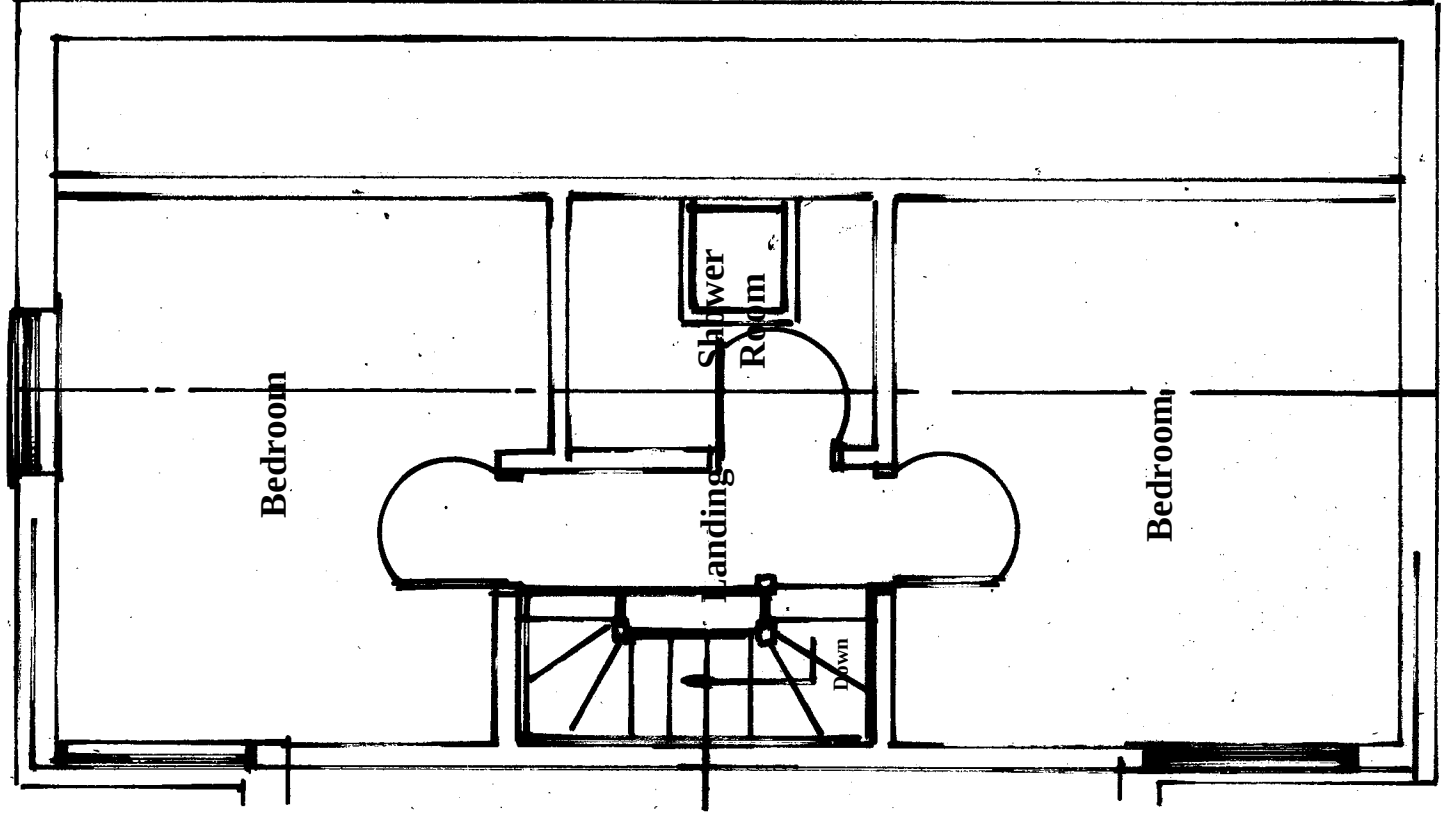


**Existing 2nd Floor Plan
(1:50)**

Scale Bar 1:50

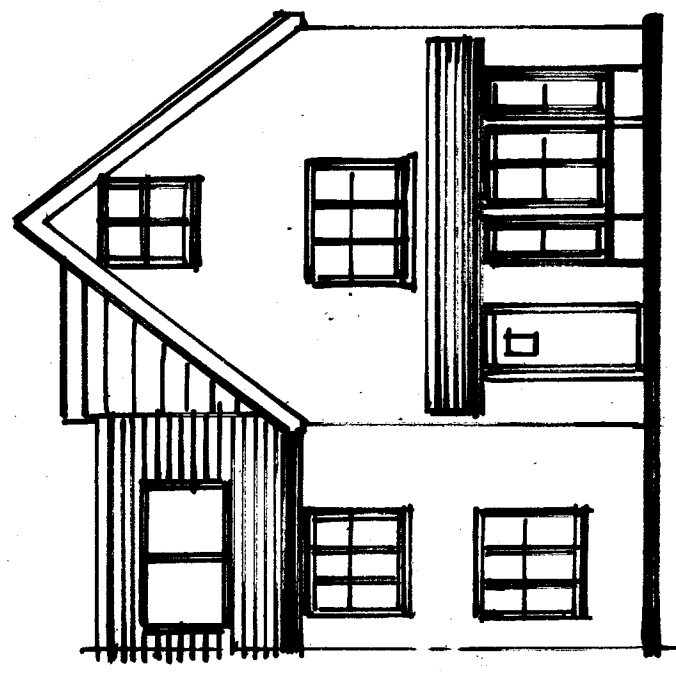

Proposed

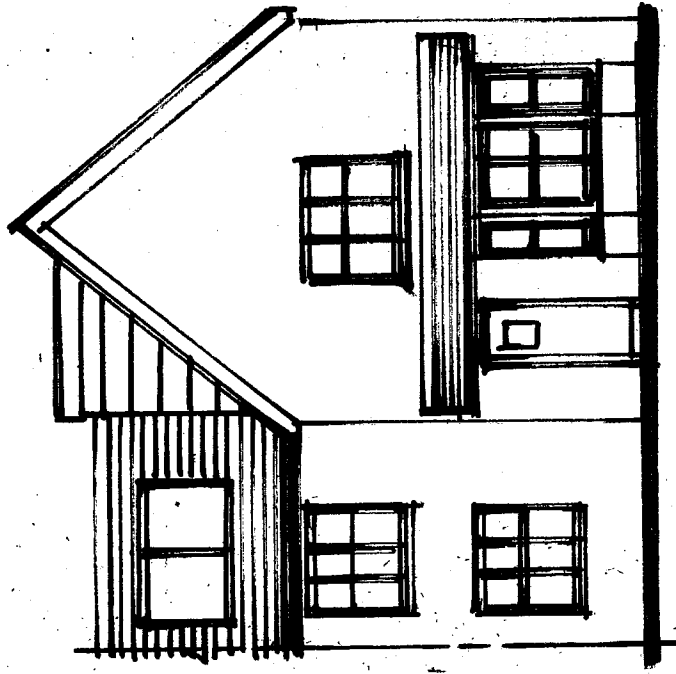

Existing

Front Elevations (1:100)



Scale Bar 1:100

Amendments			Date

Client

Mr J. Bishop

Site Address

58 Bonnet Lane
Burgess Hill
West Sussex
RH15 0FQ

Proposal

Front 2nd Floor Window

Drawing Title

Existing / Proposed Plans and Elevations

Date

17/06/26

Drawn

S. Burrows

Scales

1:50 1:100

DWG NO.

S1/1

REV