


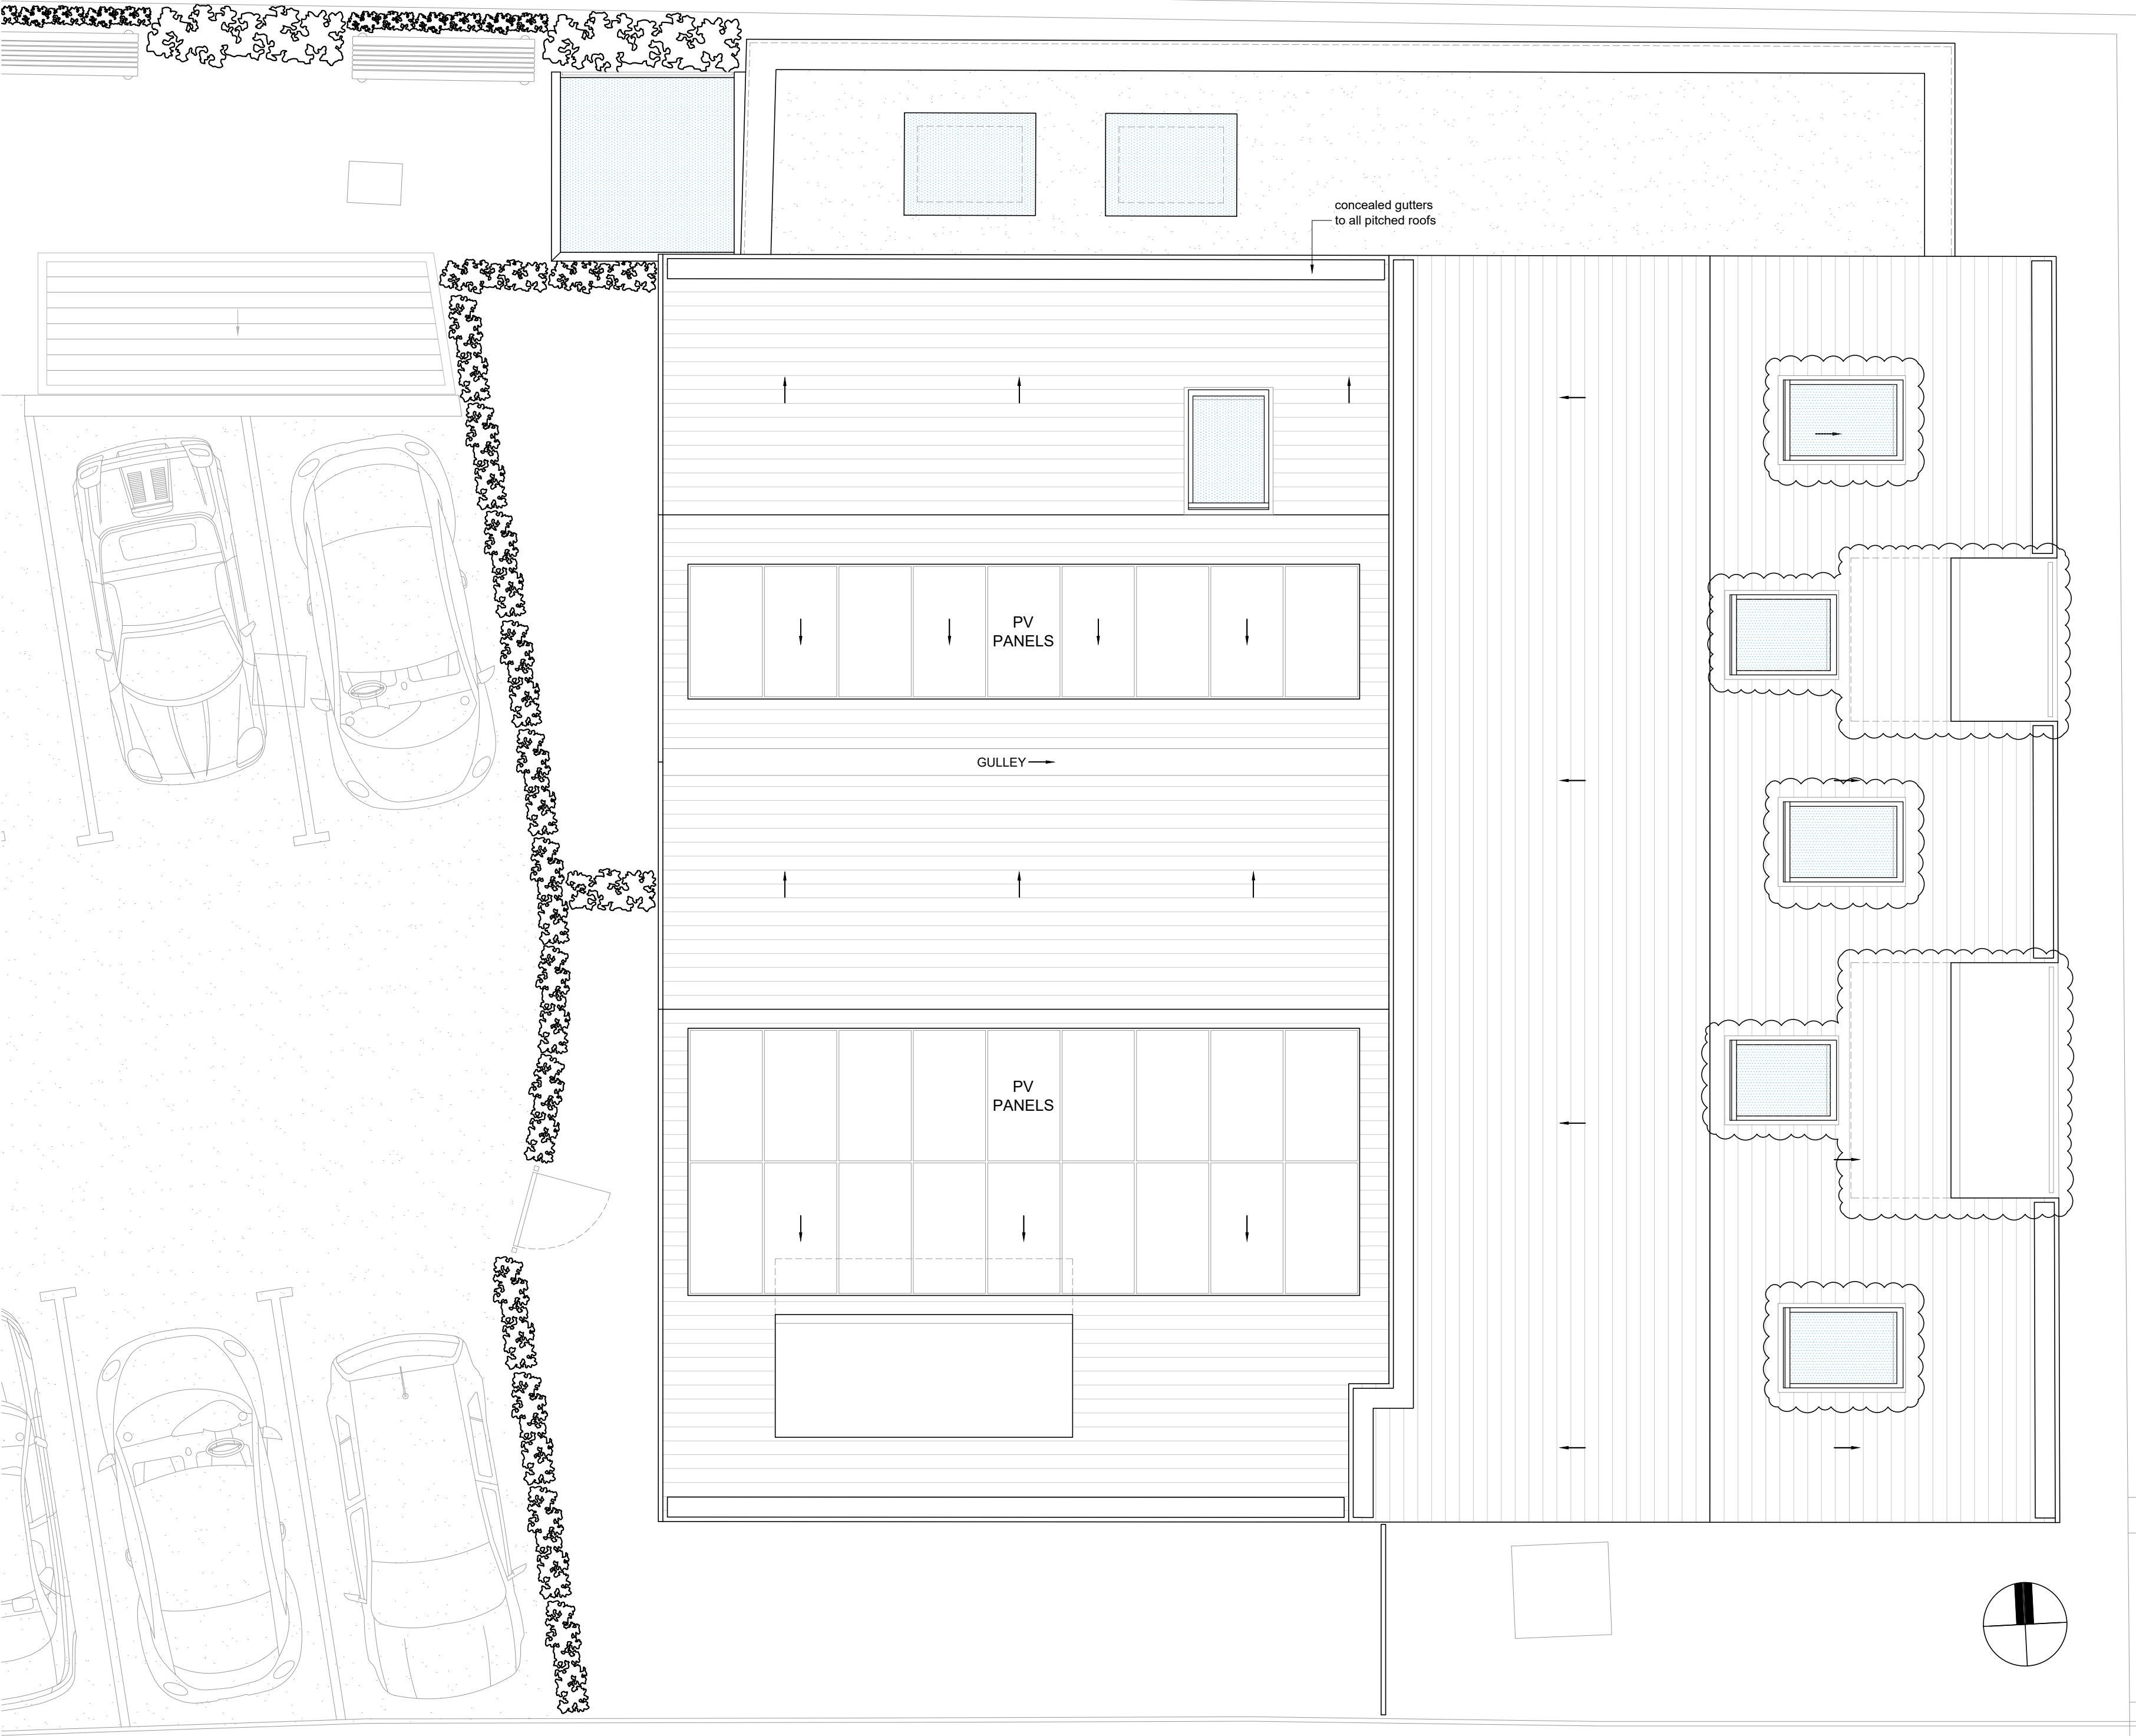

- Notes
1. The architect retains copyright of this drawing. It should not be reproduced without prior written consent.
 2. Do not scale from this drawing, unless for planning purposes. Errors / omissions should be reported to the architect.
 - 3.

PLANNING

Date of issue
06.02.26

Revisions	
23.04.26	Rev A ASHPs relocated
17.06.26	Rev B Rooflight and inset balconies

David Money Architects

Unit Z 23 Alphabet Mews London SW9 0FN
T/F: 020 7587 3584 E: studio@davidmoney.com

Job title
Woodsland Road, Hassocks

Drawing title

Roof plan
Proposed

Job number Scale@A2 Drawing number
DM417 1:50 5.12.03B