



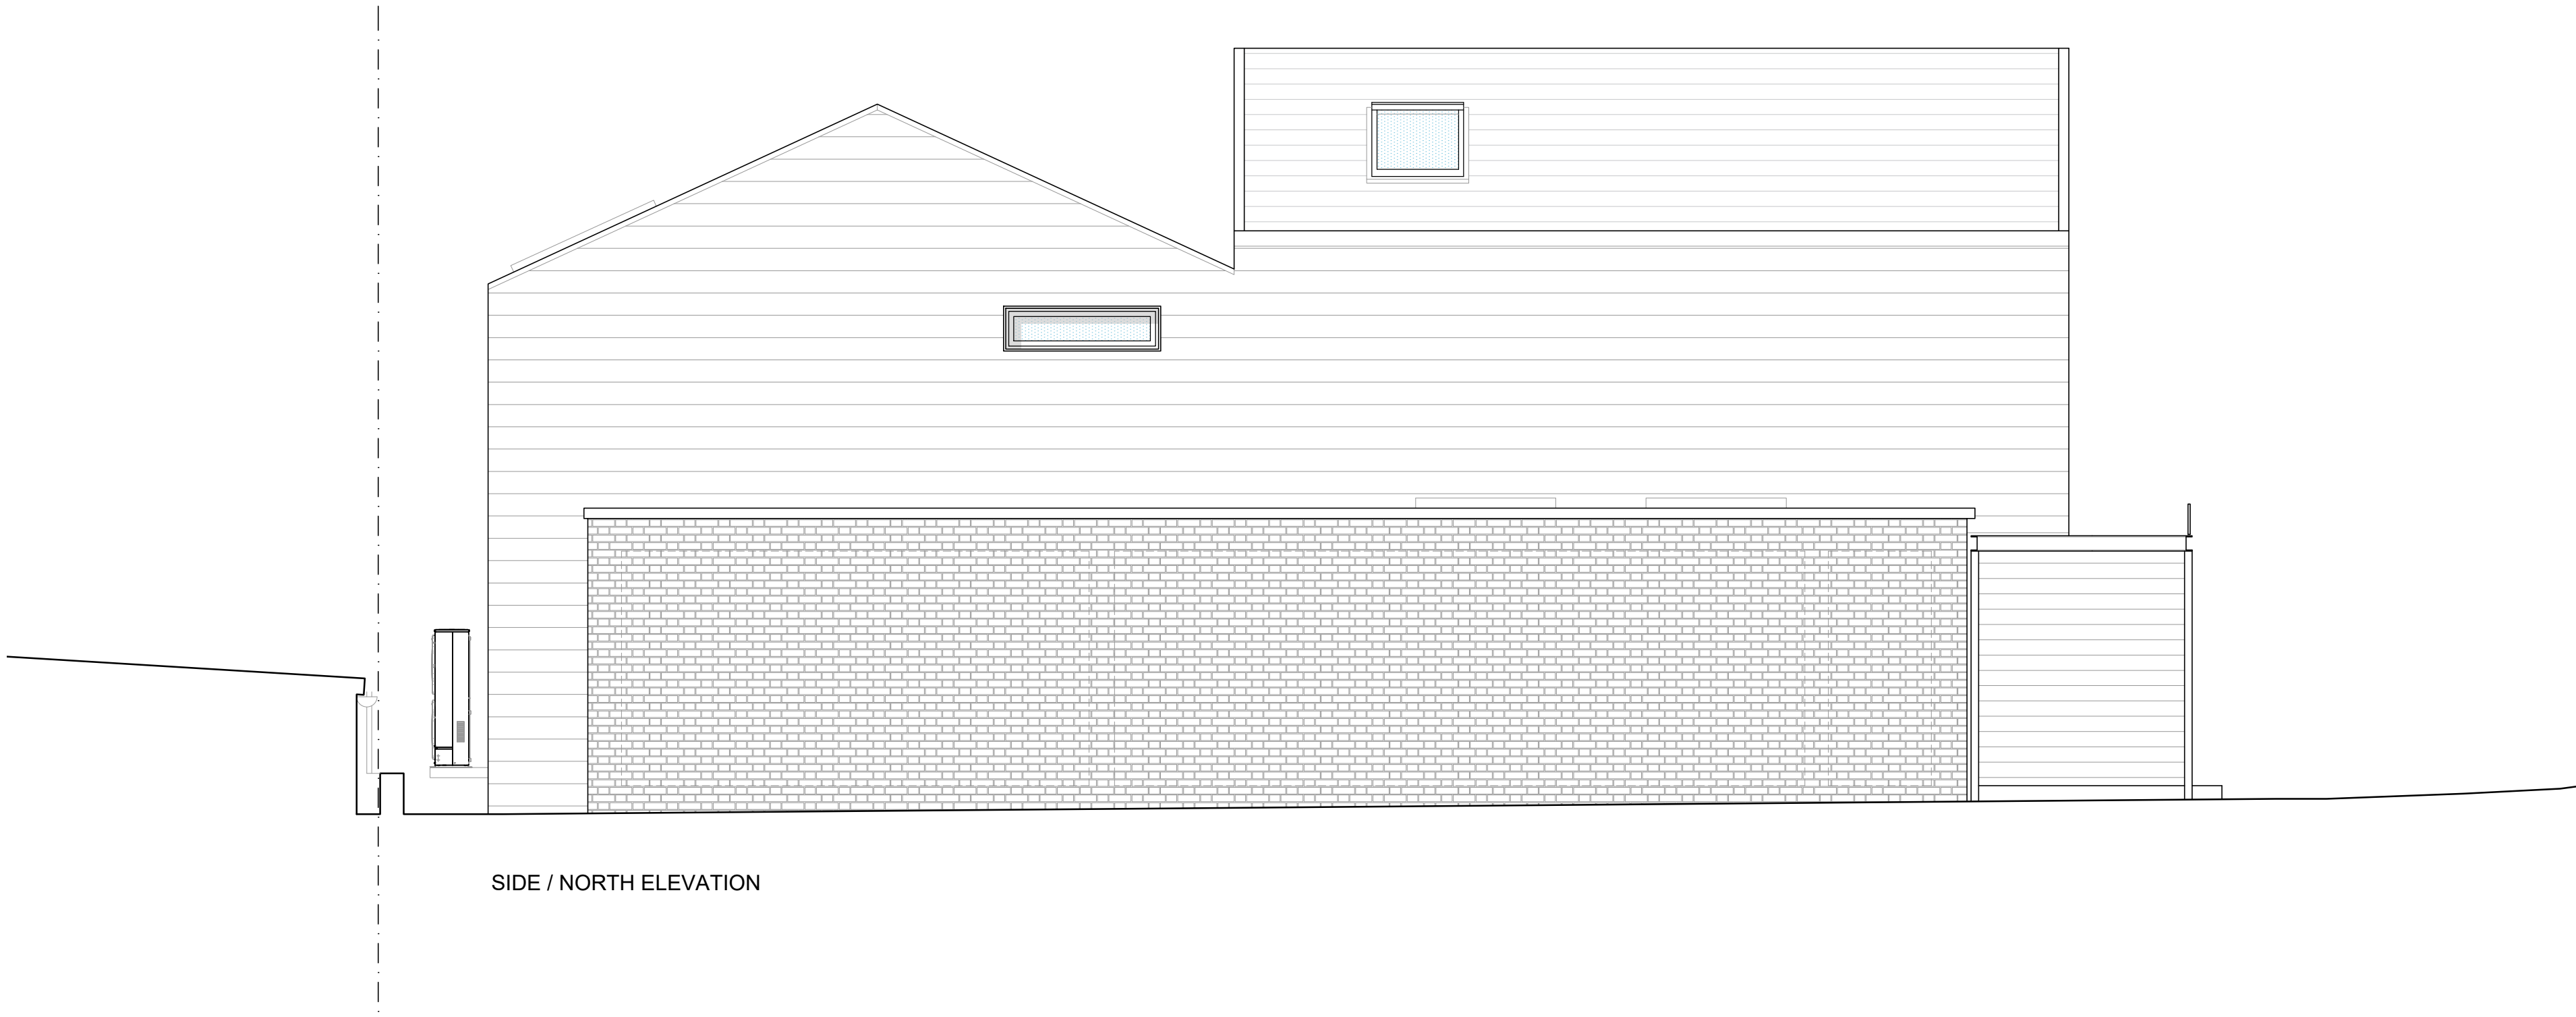

REAR / EAST ELEVATION

 

SIDE / NORTH ELEVATION

- Notes
1. The architect retains copyright of this drawing. It should not be reproduced without prior written consent.
 2. Do not scale from this drawing, unless for planning purposes. Errors / omissions should be reported to the architect.
 3. 

PLANNING

Date of issue

06.02.26

Revisions

- | | |
|----------|--------------------------------------|
| 23.04.26 | Rev A |
| | ASHPs relocated |
| 01.06.26 | Rev B |
| | Additional obscured window to Flat F |
| 11.06.26 | Rev C |
| | Fenestration & balcony amendments |
| 17.06.26 | Rev D |
| | Additional rooflights to East roof |

David Money Architects

Unit Z 23 Alphabet Mews London SW9 0FN
T/F: 020 7587 3584 E: studio@davidmoney.com

Job title

Woodsland Road, Hassocks

Drawing title

Rear and North Elevations
Proposed

Job number	Scale@A2	Drawing number
DM417	1:50	5.14.02D