

GENERAL NOTES


ALL DIMENSIONS TO BE CHECKED ON SITE PRIOR TO COMMENCEMENT OF WORKS - PLEASE REPORT ERRORS OR OMISSIONS TO THE ARCHITECT.

THIS DRAWING HAS BEEN PRODUCED FOR THE PURPOSES OF PLANNING AND BUILDING REGULATIONS APPROVALS ONLY AND IS NOT INTENDED TO BE A FULL WORKING DRAWING.



THIS DRAWING IS TO BE READ IN CONJUNCTION WITH ANY WRITTEN SPECIFICATIONS, SCHEDULES OF WORK AND STRUCTURAL ENGINEER'S DETAILS AS APPROPRIATE.

THIS DRAWING IS THE COPYRIGHT OF PUMP HOUSE DESIGNS AND ANY FURTHER REPRODUCTION OF THE PLAN IS NOT PERMITTED WITHOUT OBTAINING PRIOR CONSENT.


© CROWN COPYRIGHT 2026 - LICENCE NO. 100032237

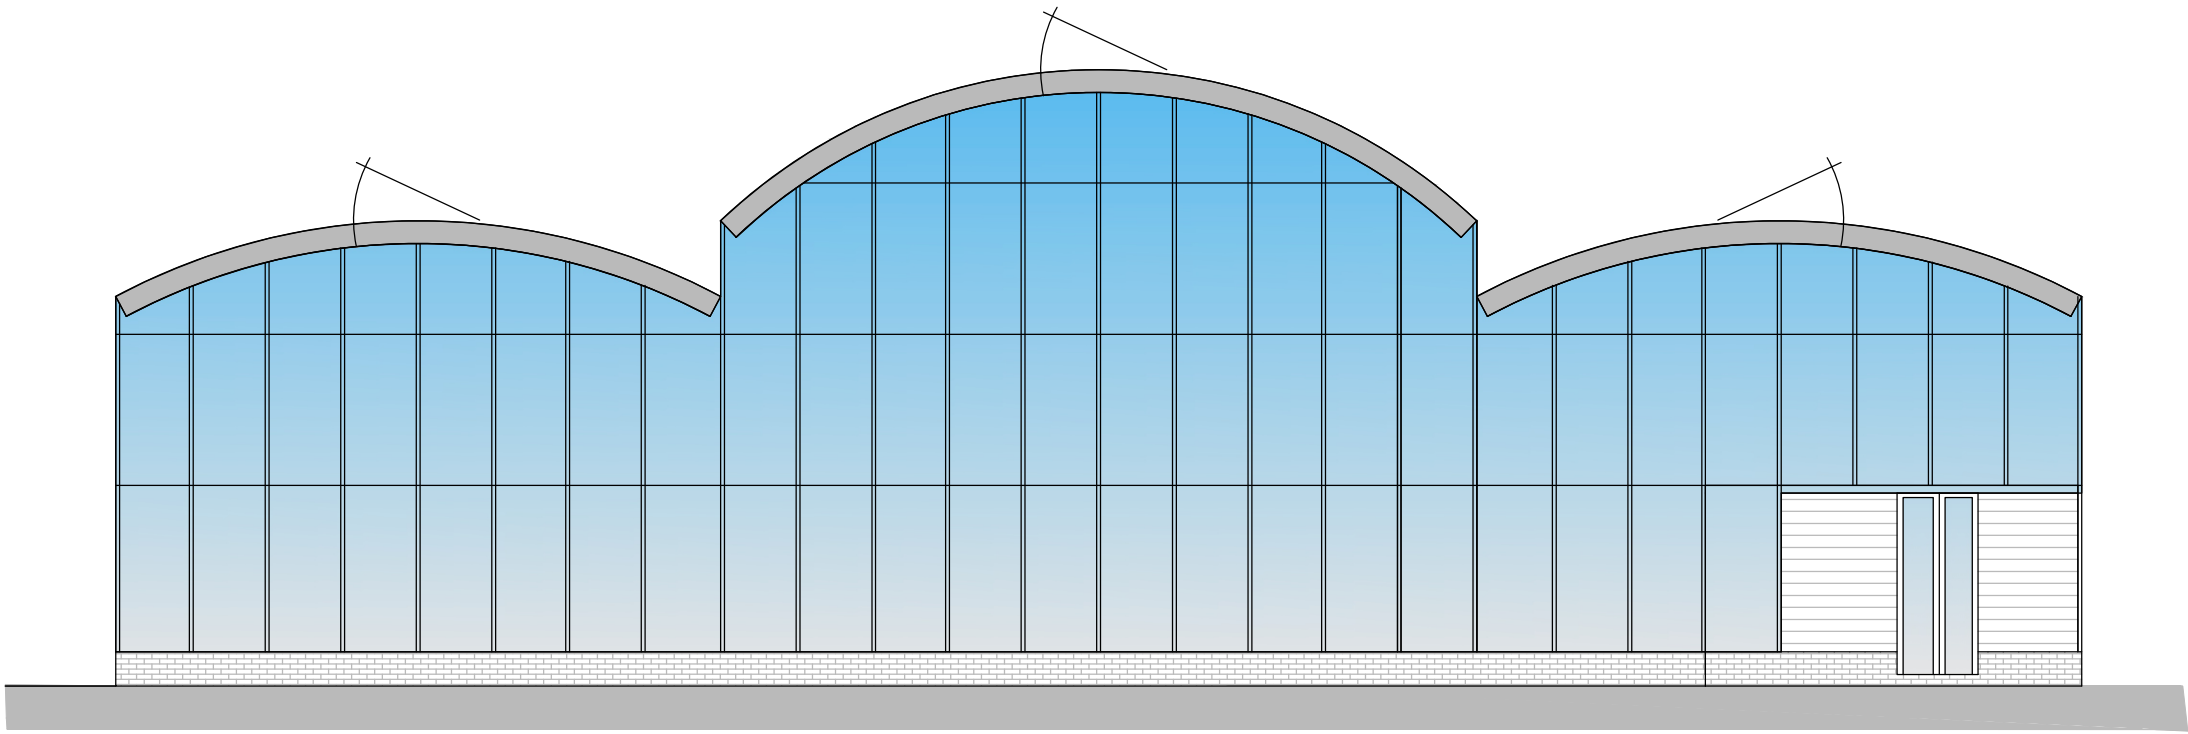


NORTH ELEVATION

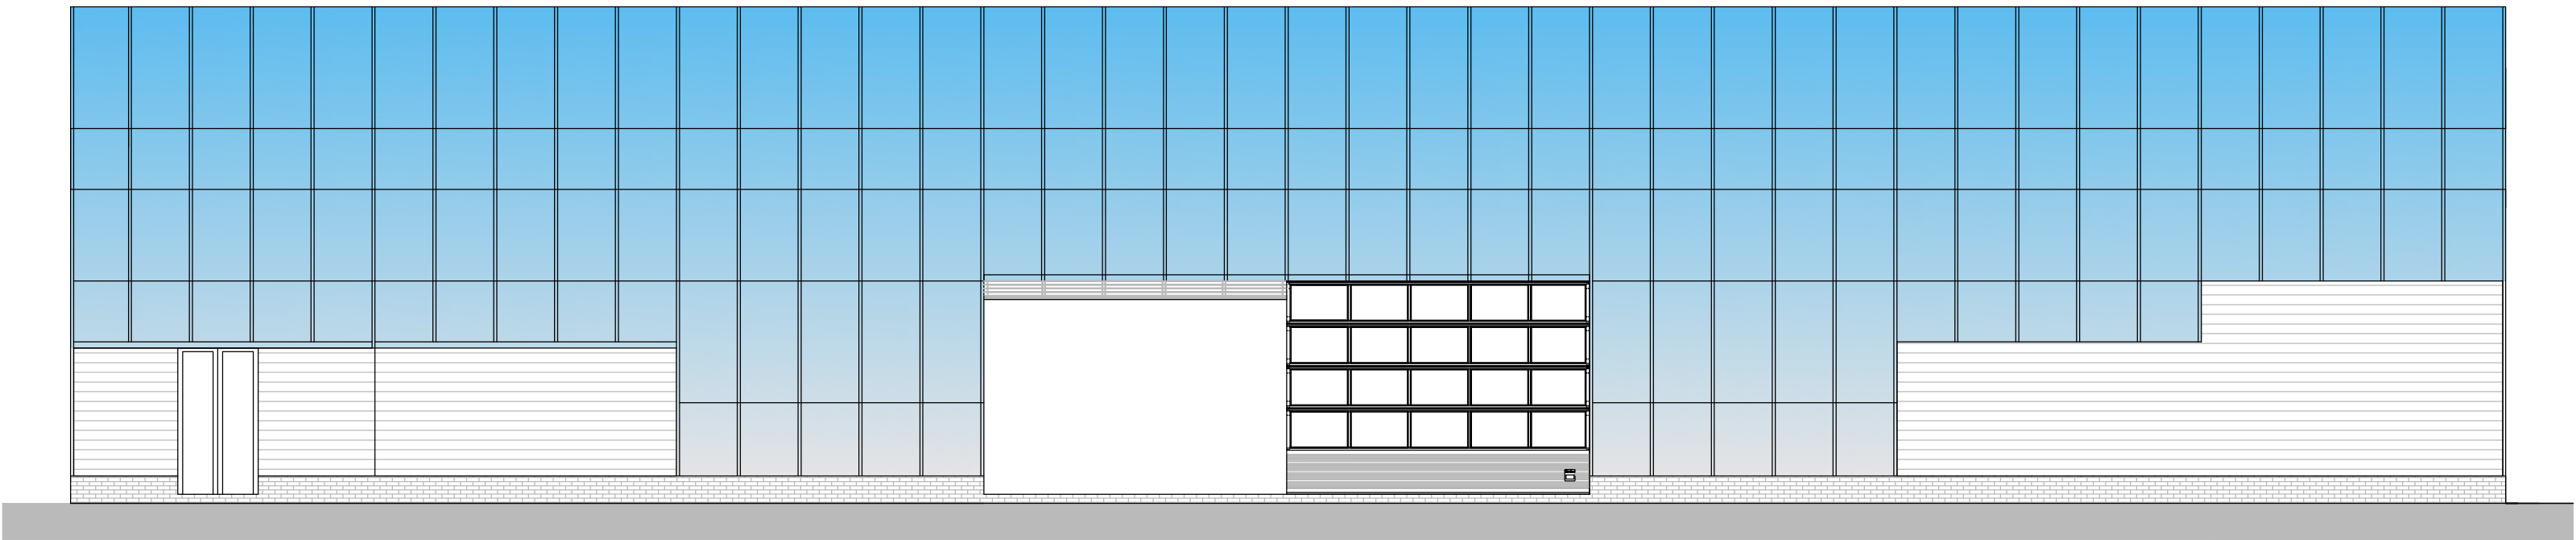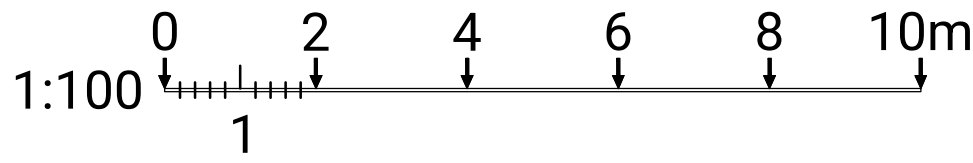


WEST ELEVATION

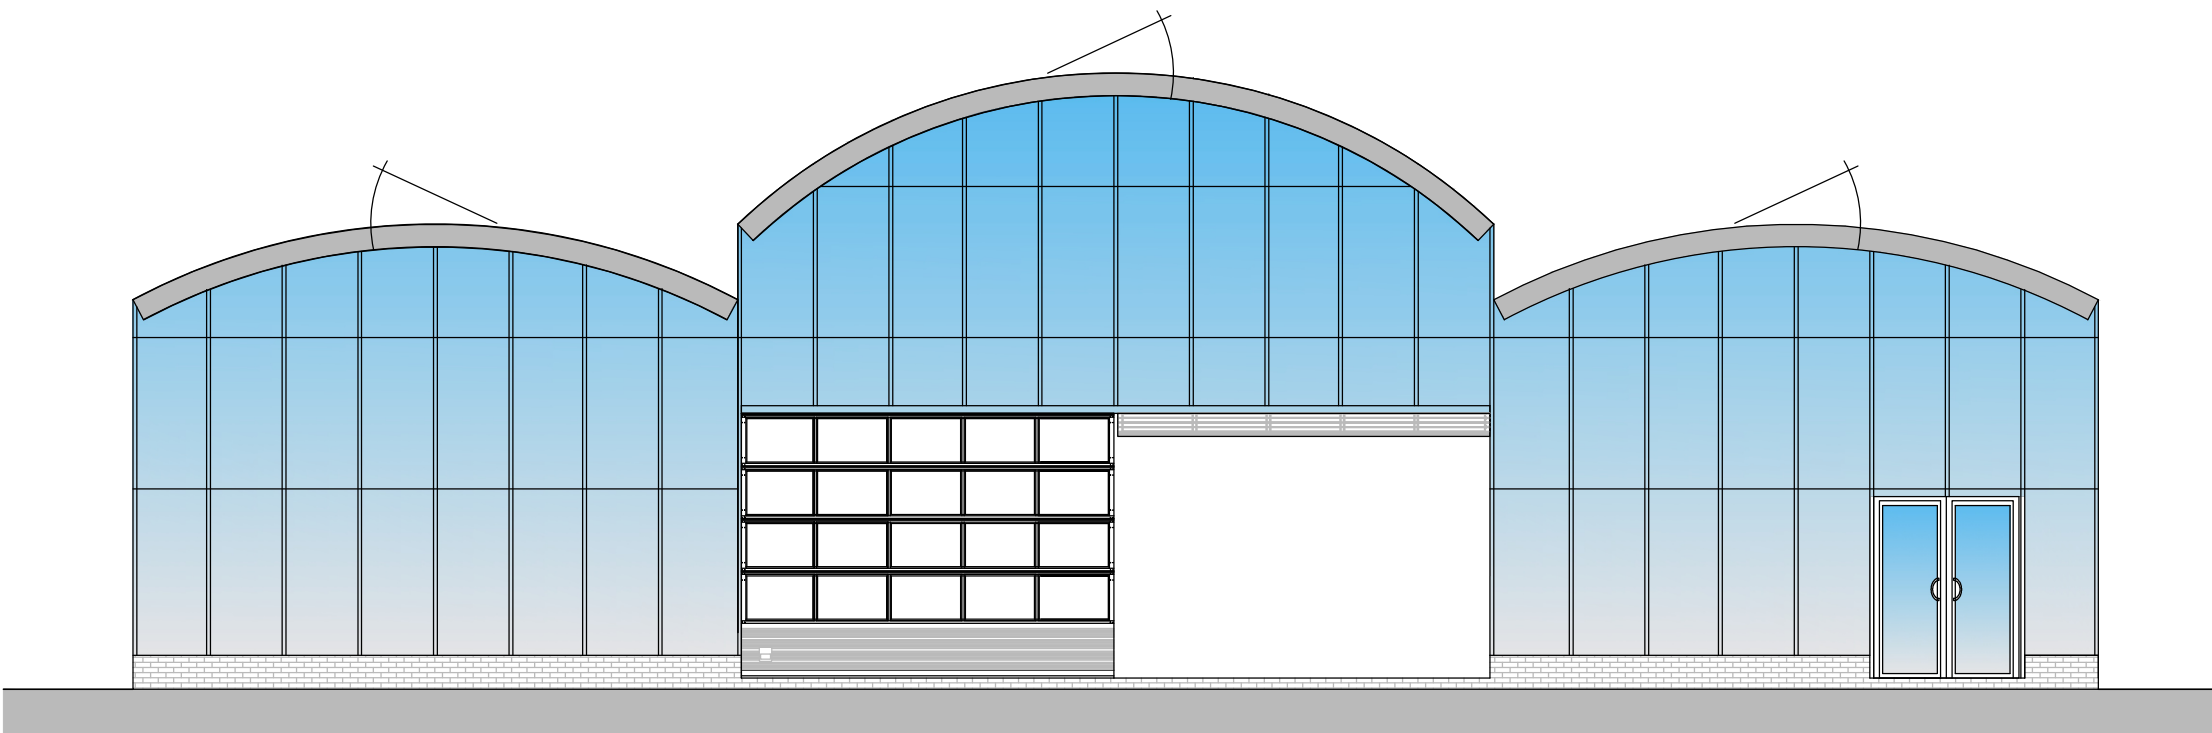

SOUTH ELEVATION

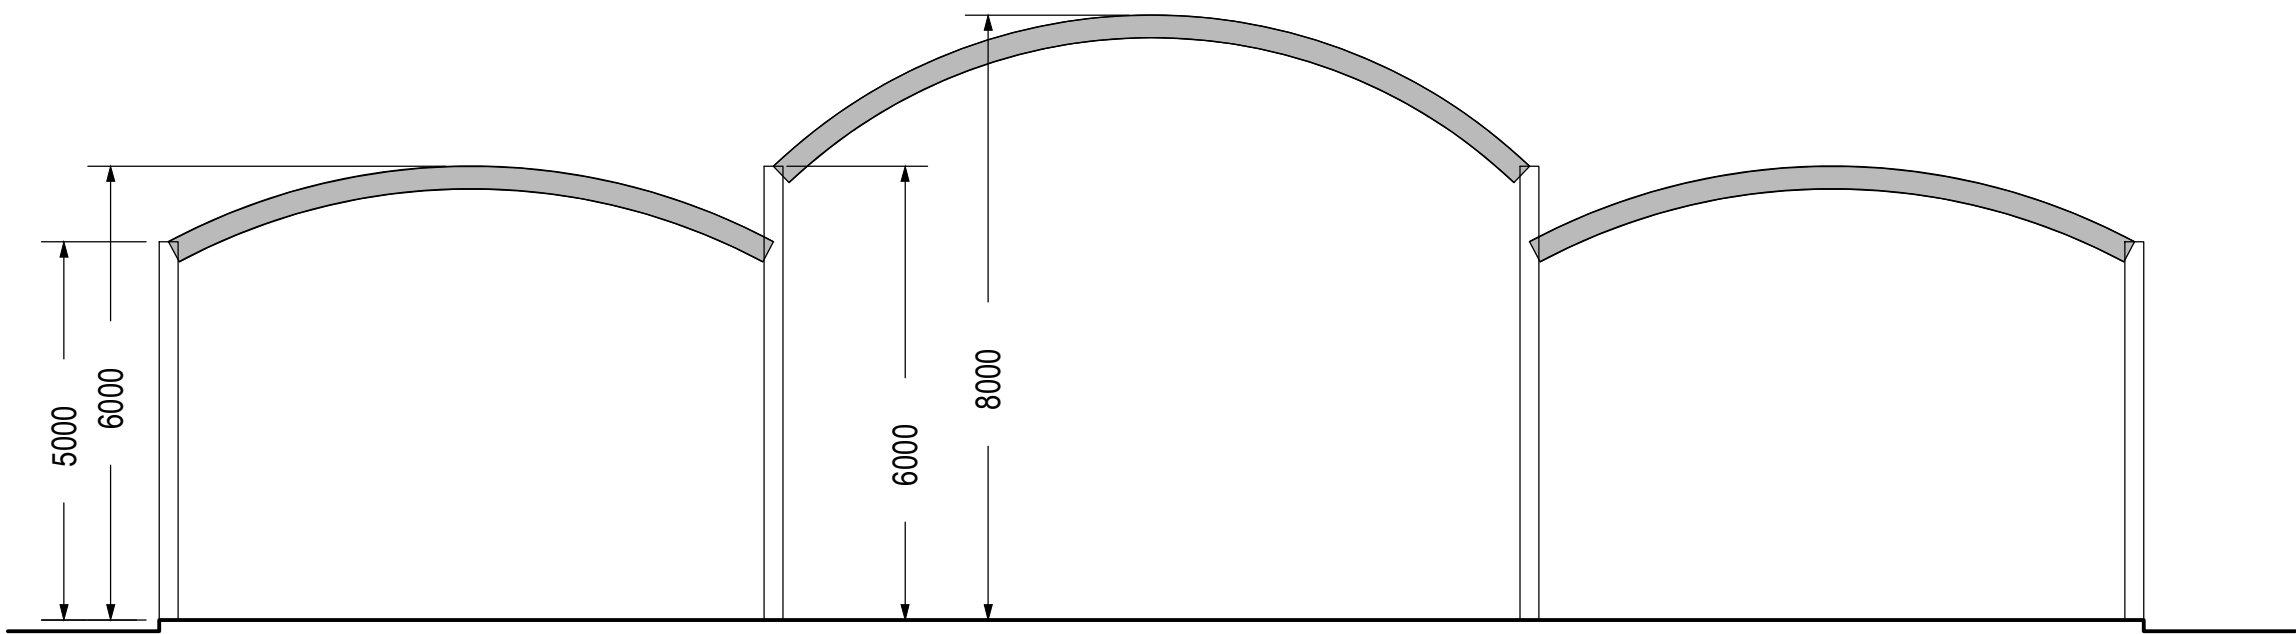

SECTION

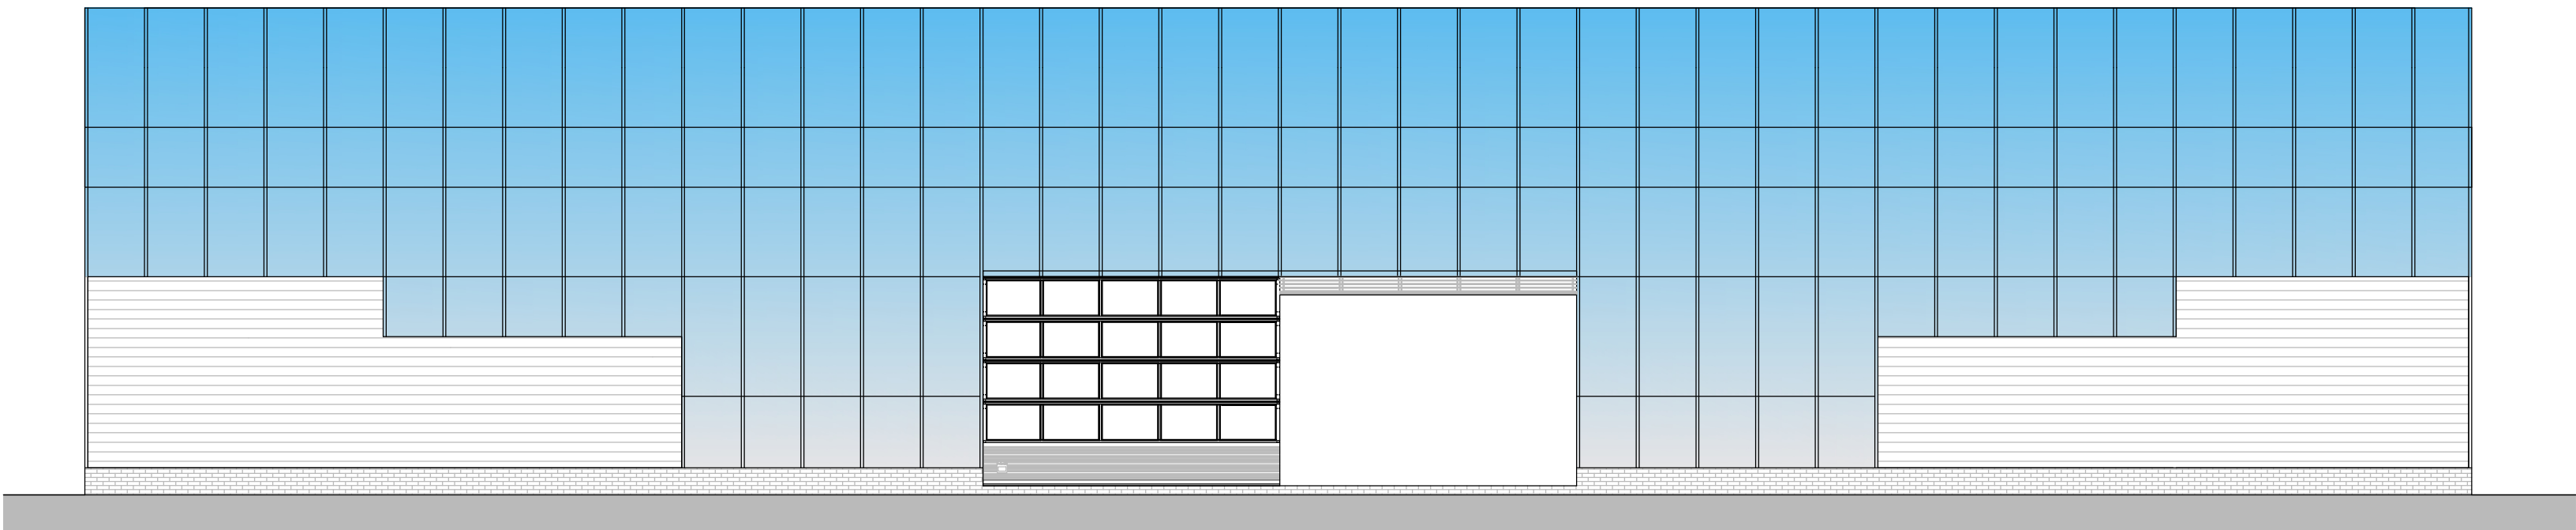

EAST ELEVATION

REV	DESCRIPTION	BY	DATE
8			
A			

PUMPHOUSE DESIGNS
Architectural & Interior Design Consultants

01424 871120 info@pumphousedesigns.co.uk

CLIENT
DAAAG Farming LLP

PROJECT
THE NAKED FARM
WARNINGLID LANE
WARNINGLID
HAYWARDS HEATH - RH17 5TG

DRAWING
PROPOSED GREENHOUSE - ELEVATIONS

FIRST ISSUE DRAWN BY SCALE @ A1
MAY 26 MRG 1:100

DRAWING NO.
8656 / 200