




FLOOR PLAN

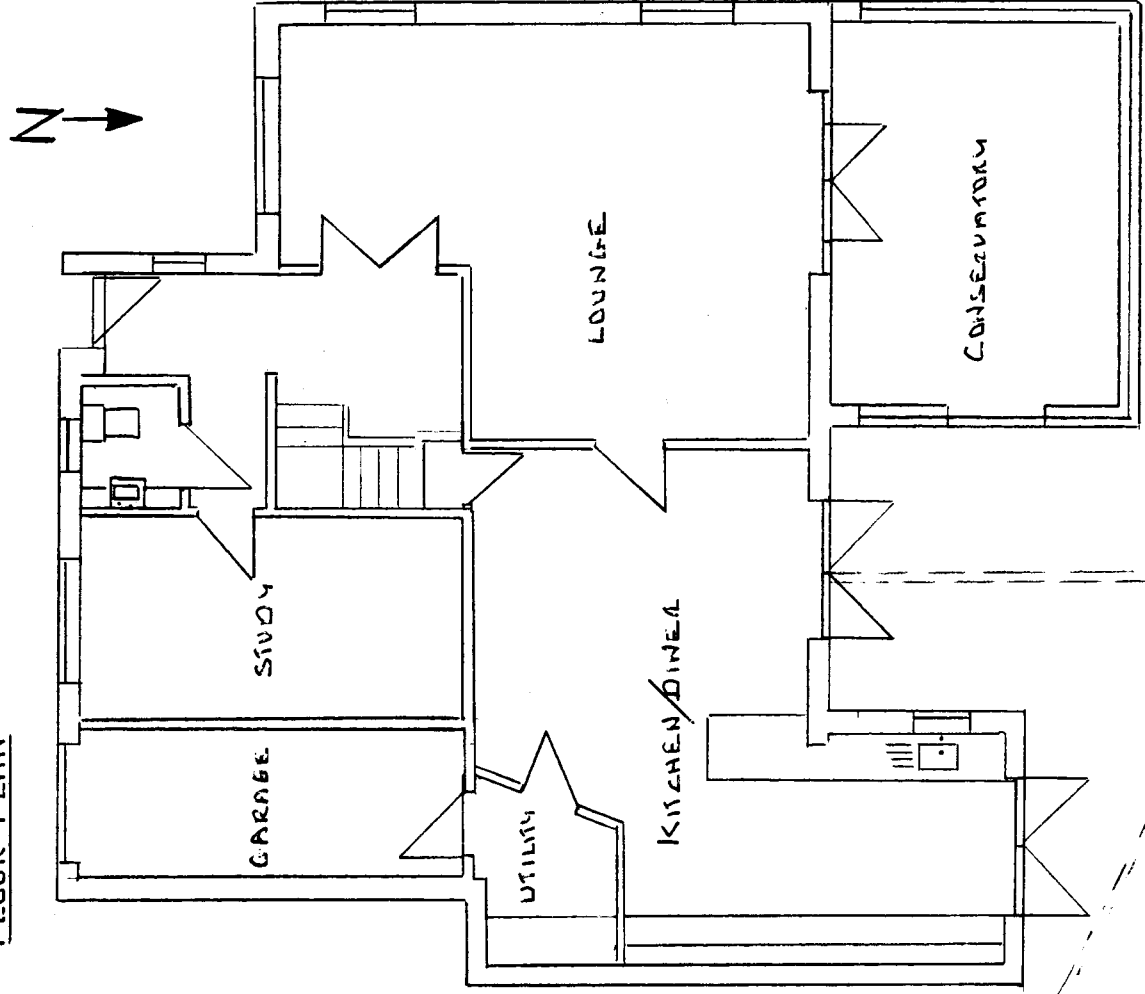


REAR ELEVATION

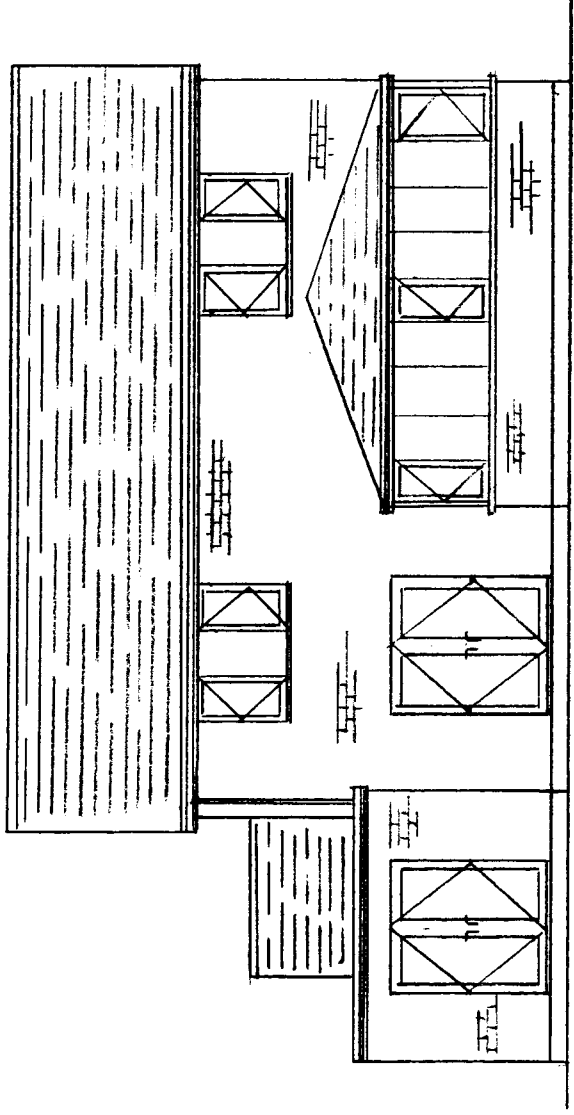

LEFT ELEVATION

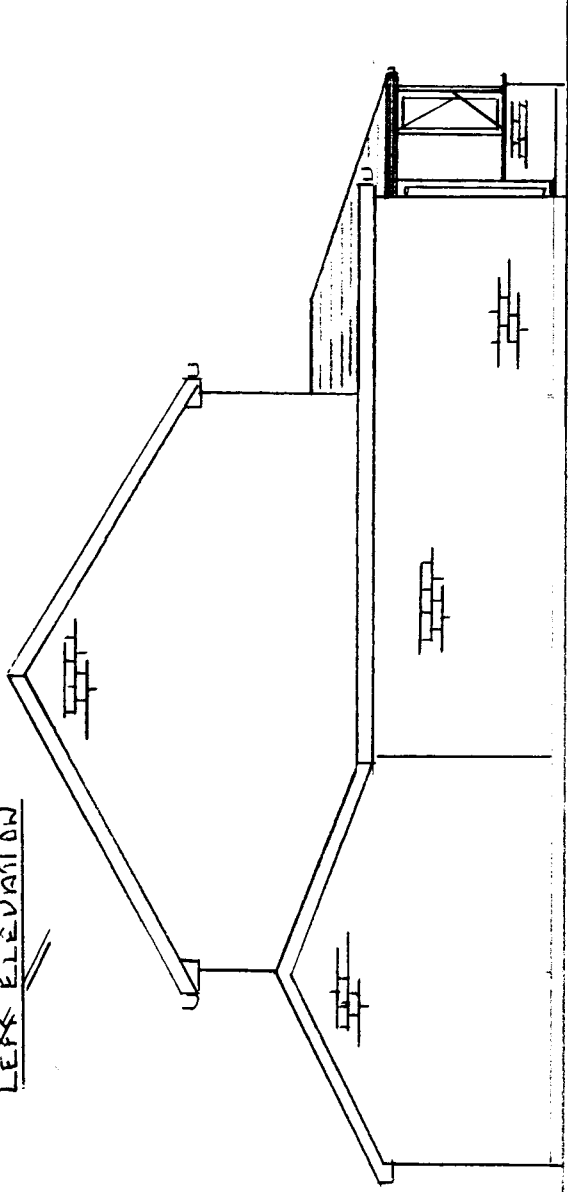

RIGHT ELEVATION

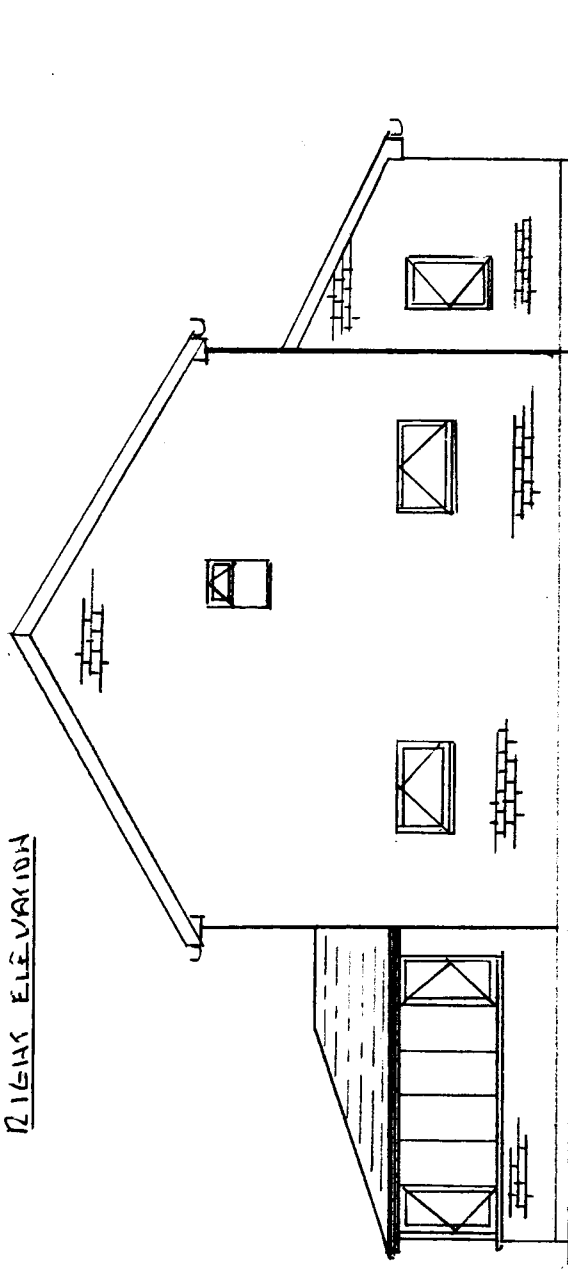

MR & MRS NEEDLE
2 WEST MALLION
HAYWARDS HEATH
WEST SUSSEX
RH16 4HP
REF ESZS0026/1
26-02-2025
SCALE 1:100 ON A3
0 1 2 3 4 5
EXISTING
DRAWN BY
MR G BUSEFIELD
SURVEYOR