


ROOF PLAN

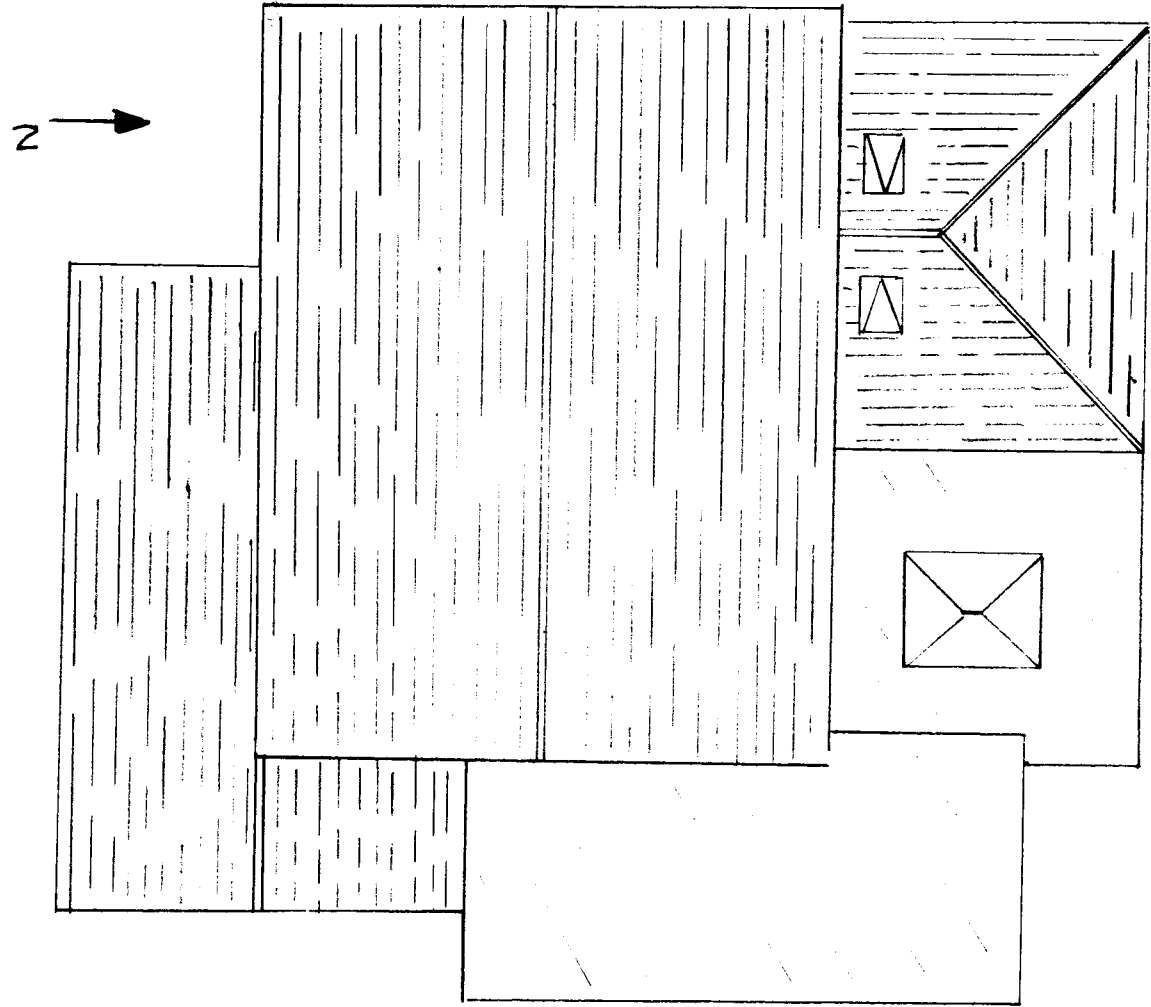

MR DMKS NEEDLE
2 WEST MALLION
HAYWARDS HEATH
WEST SUSSEX
RA16 LAP
REF: ES250026/4
Z6-02-2025
SCALE 1:100 ON A3
0 1 2 3 4 5 6
PROPOSED SINGLE
STOREY EXTENSION INFILL
ON BRICK ELEVATION
DRAWN BY
MR G BUTTERFIELD
SURVEYOR