


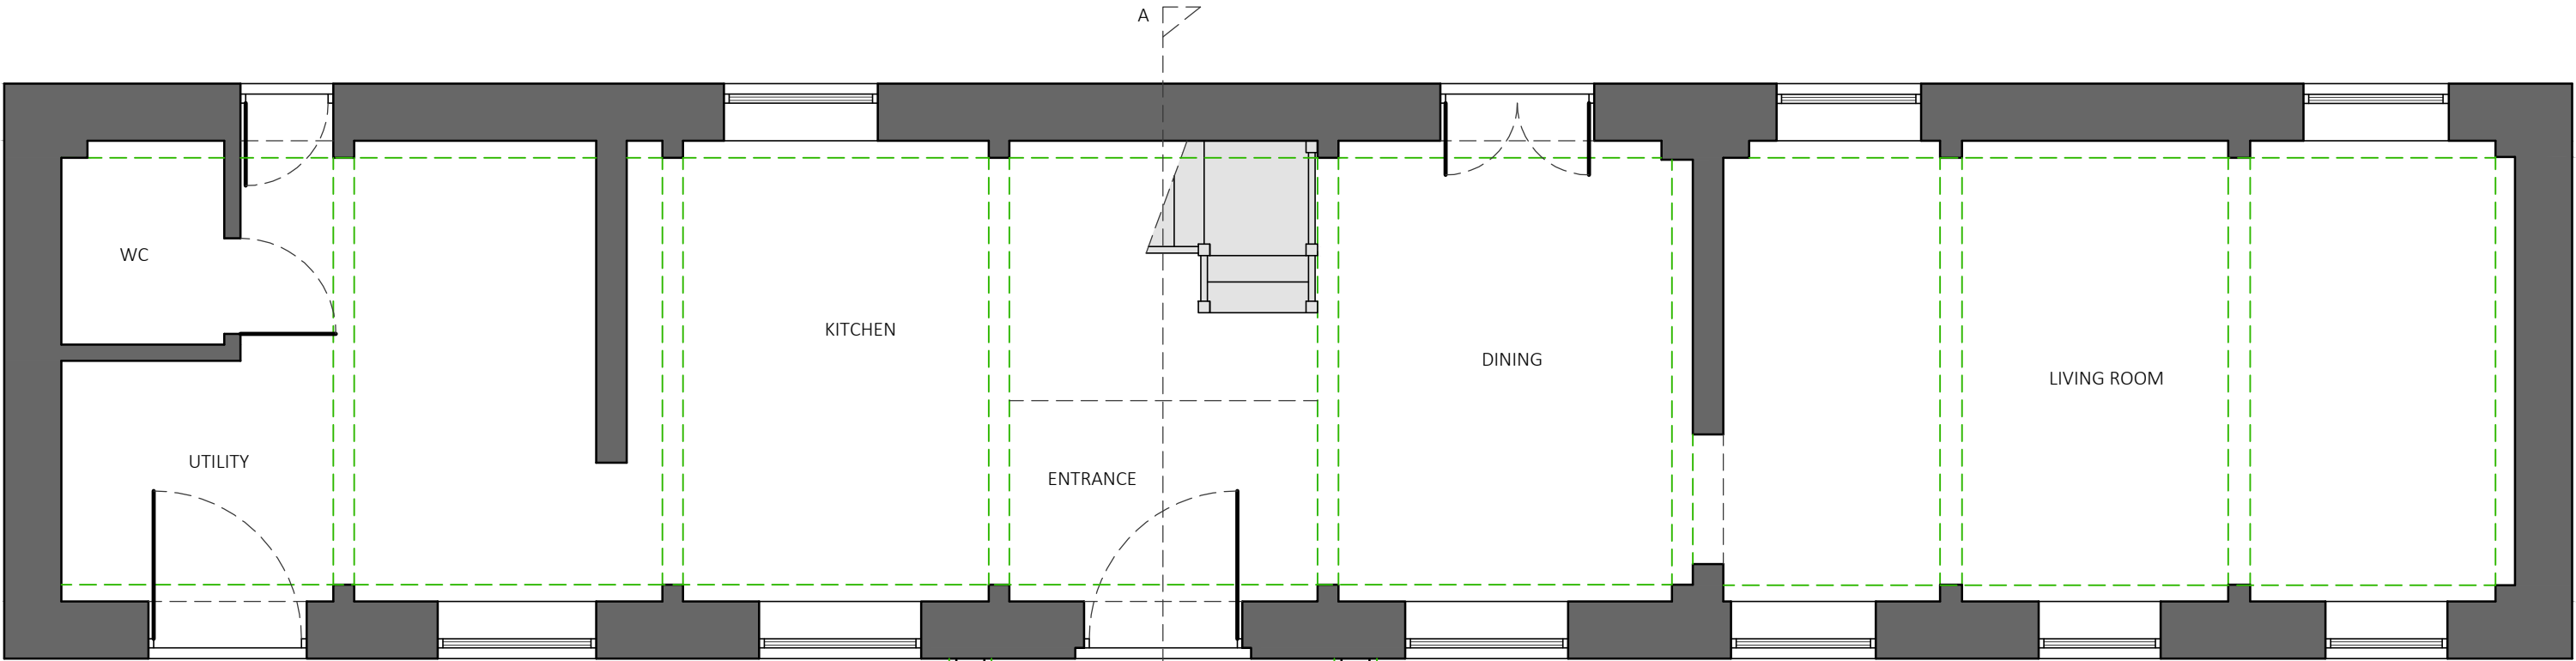
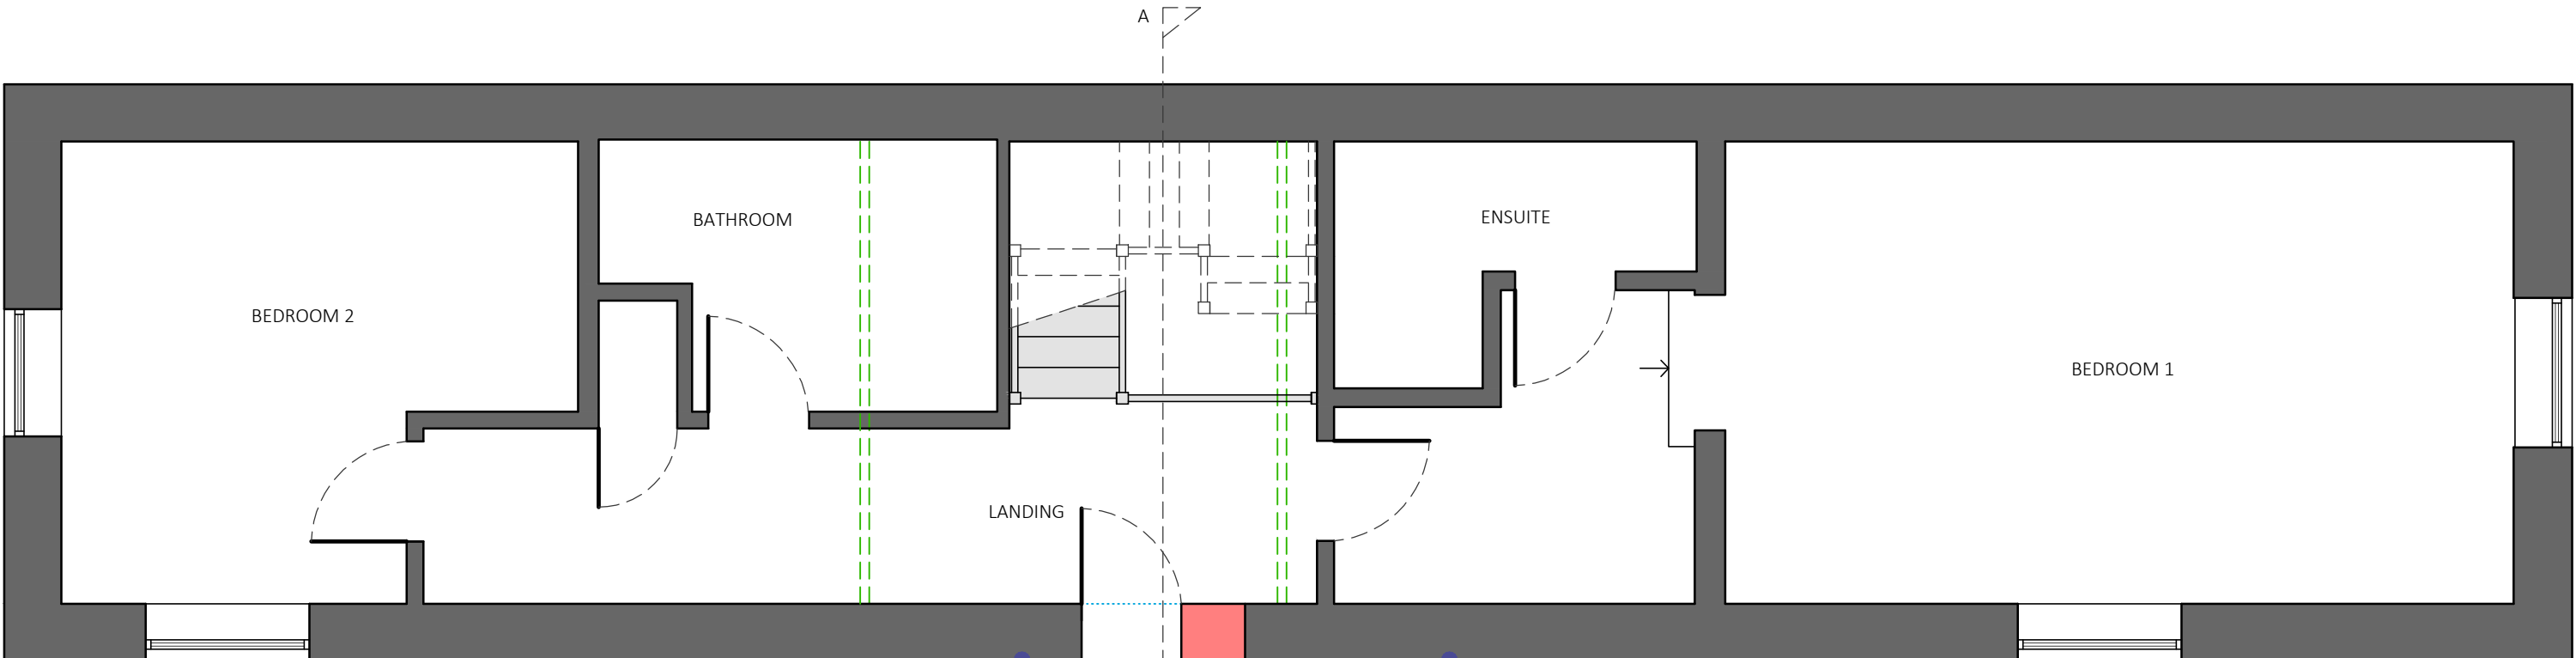


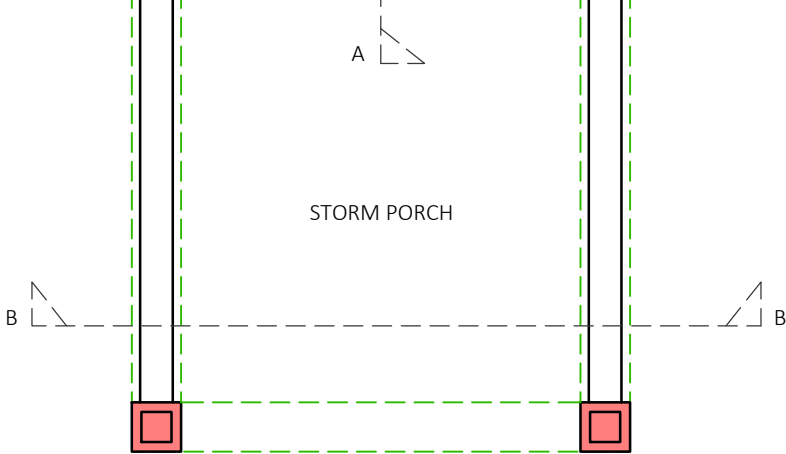


PROPOSED GROUND FLOOR PLAN - 1:50@A2

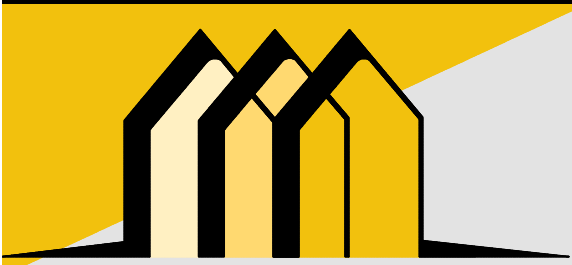

PROPOSED FIRST FLOOR PLAN - 1:50@A2

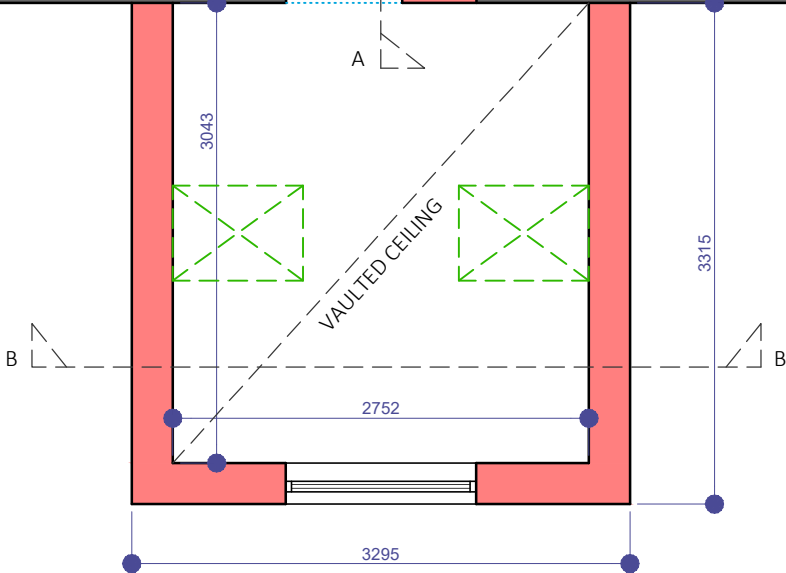

CONTACT INFO
E: Scott@EllisdonArchitecturalAssociates.co.uk
W: WWW.EllisdonArchitecturalAssociates.co.uk
M: 07828 189525

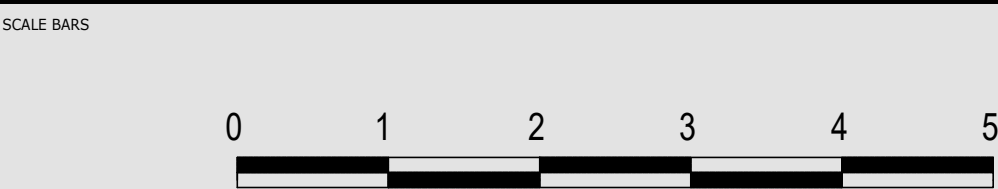

REVISION	DESCRIPTION
0	
A	

STATUS:
PLANNING

CLIENT:	MRS FRANKIE LUTMAN
JOB REF:	583
DRG. NO:	02
TITLE	PROPOSED PLANS
DATE:	MAY 2024
SCALE:	1:50@A2

SITE ADDRESS:
RASHES FARM TURNERS HILL RH10 4PR