


NOTE
This drawing is copyright.
Do not scale, use figured dimensions only.
The contractor is to check all dimensions on site before commencement
of the works.
Discrepancies must be reported immediately to the architect before
proceeding.




Front Elevation
Scale 1 : 100



Rear Elevation
Scale 1 : 100

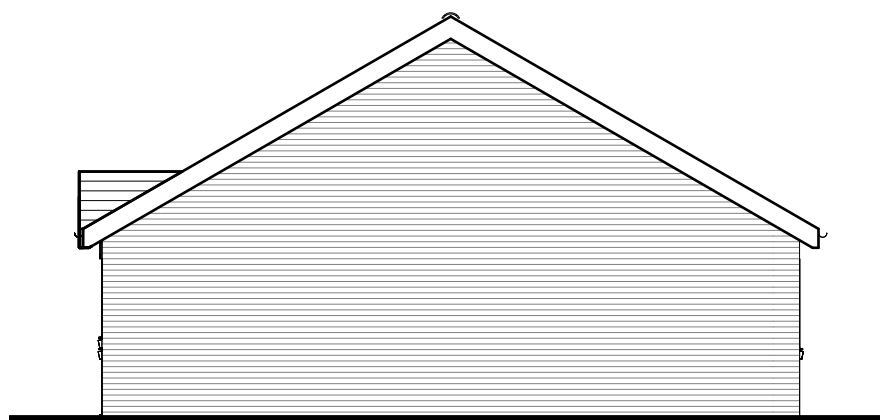

Side 1 Elevation
Scale 1 : 100

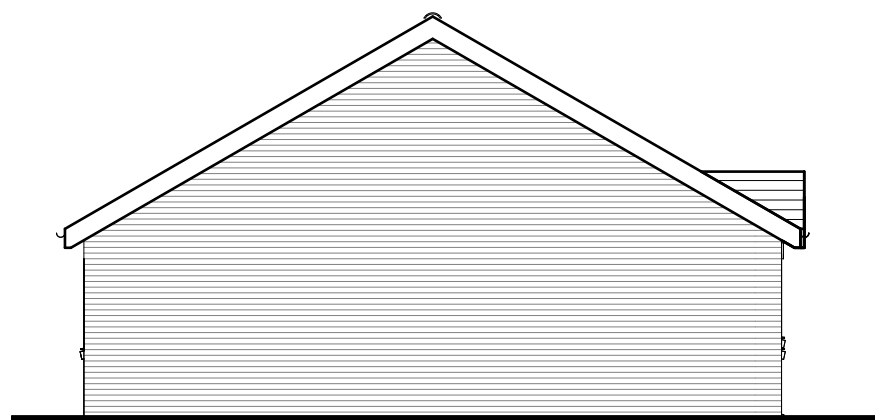

Side 2 Elevation
Scale 1 : 100

P1	29.08.25	Issue for Information	
REV	DATE	DESCRIPTION	CHK



Level 0-Ground Floor x 4 Terrace
Scale 1 : 50



Drawing Scale 1:50

jane duncan
architects+
interiors

The Old Warehouse
Chalfont Station Road
Little Chalfont, Amersham
Bucks HP7 9PN

+44 (0)1494 766 999
info@janeduncanarchitects.co.uk
janeduncanarchitects.co.uk

CLIENT

Option Two Development Ltd

ADDRESS

Cophorne Common Rd
Cophorne, RH10 3LA

PROJECT

Court House Farm, Cophorne

DRAWING TITLE

2B3P Terraces-Plans and Elevations

DRAWING NO.

ECF485_Terr-100

REV

P1

SCALE

As
indicated

DATE

29.08.25

DRAWN

BB

CHECKED

PT