


NOTE
This drawing is copyright.
Do not scale, use figured dimensions only.
The contractor is to check all dimensions on site before commencement
of the works.
Discrepancies must be reported immediately to the architect before
proceeding.

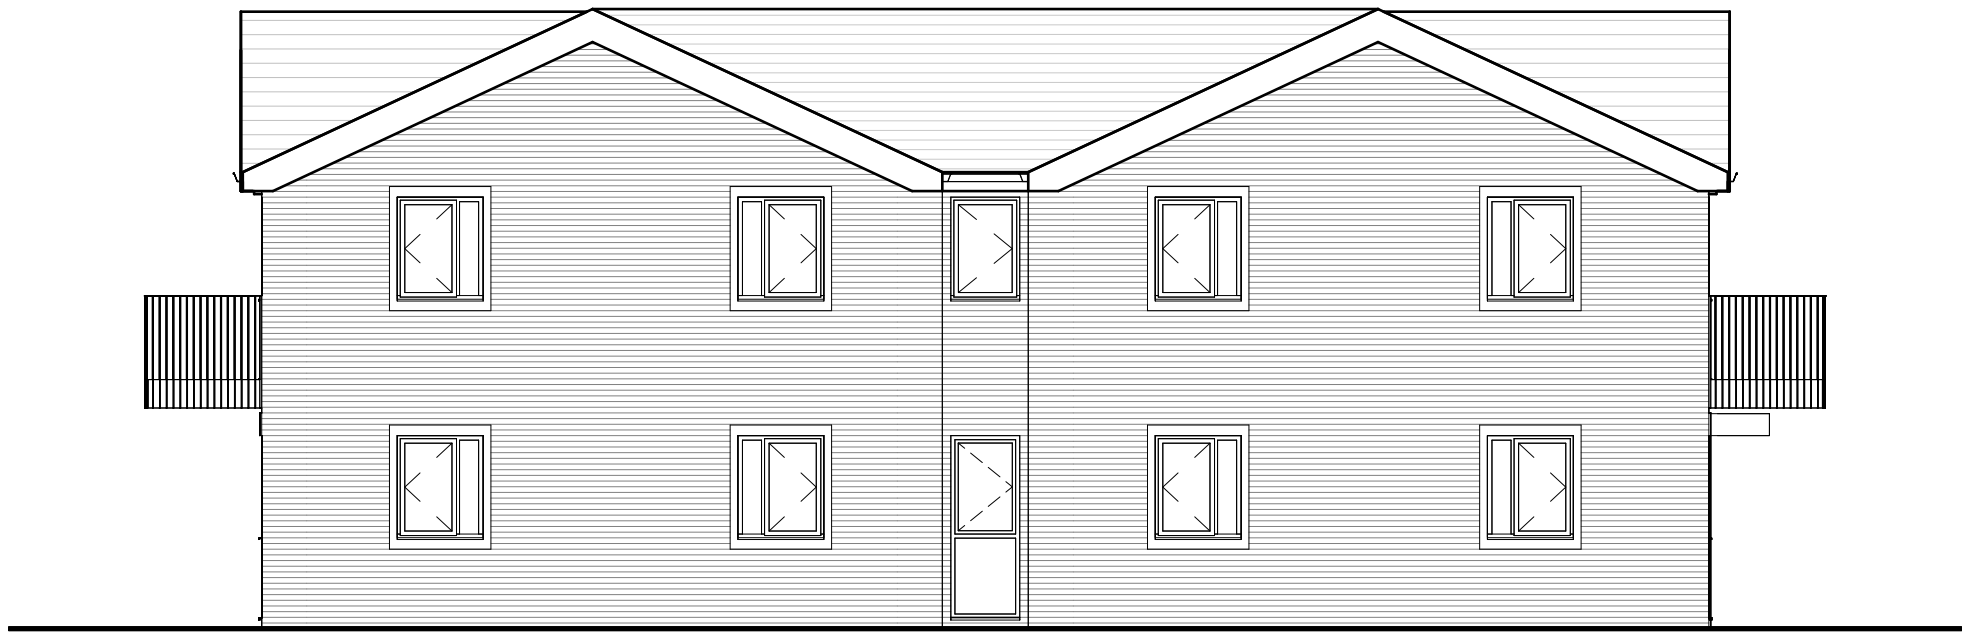

Front Elevation

Scale 1 : 100




Side Elevation 1

Scale 1 : 100



Rear Elevation

Scale 1 : 100

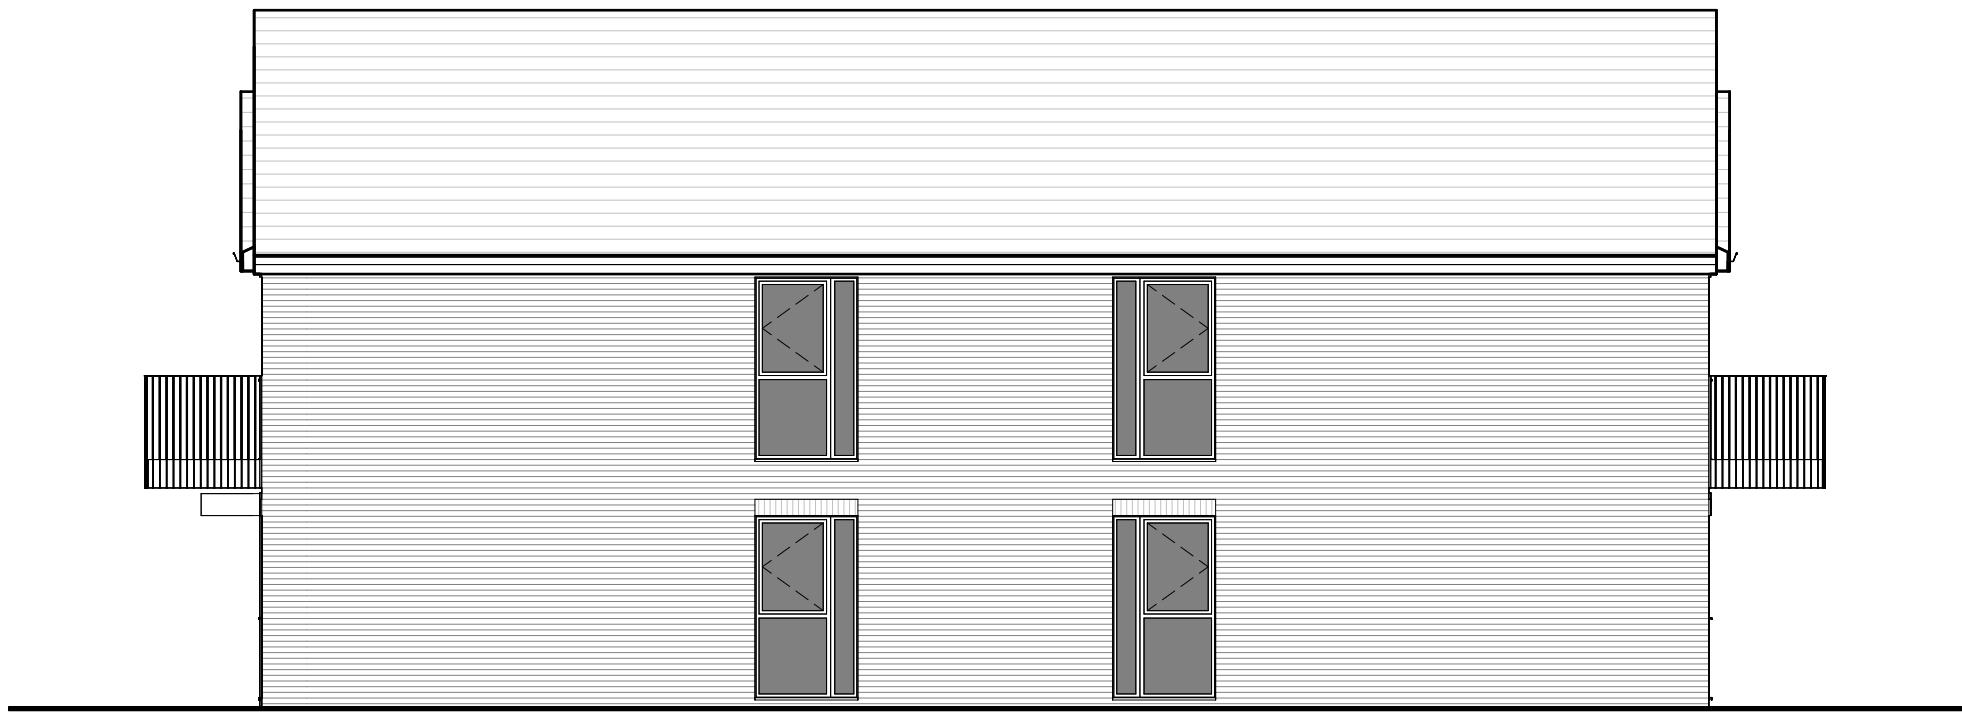

Side Elevation 2

Scale 1 : 100

P2	30.09.25	Building design updates	
P1	29.08.25	Issued for information	
REV	DATE	DESCRIPTION	CHK




Block B-Ground Floor

Scale 1 : 100



Block B-First Floor

Scale 1 : 100

 

Drawing Scale 1:100

jane duncan
architects+
interiors

The Old Warehouse
Chalfont Station Road
Little Chalfont, Amersham
Bucks HP7 9PN

+44 (0)1494 766 999
info@janeduncanarchitects.co.uk
janeduncanarchitects.co.uk

CLIENT

Option Two Developments Ltd

ADDRESS

Cophorne Common Rd
Cophorne, RH10 3LA

PROJECT

Court House Farm, Cophorne

DRAWING TITLE

Block B-Plans and Elevations

DRAWING NO.

ECF485_B-100

REV

P2

SCALE

1 : 100

DATE

29.08.25

DRAWN

BB

CHECKED

PT