



Existing fireplaces
1:25 @A3

East-end of Second Floor Lounge

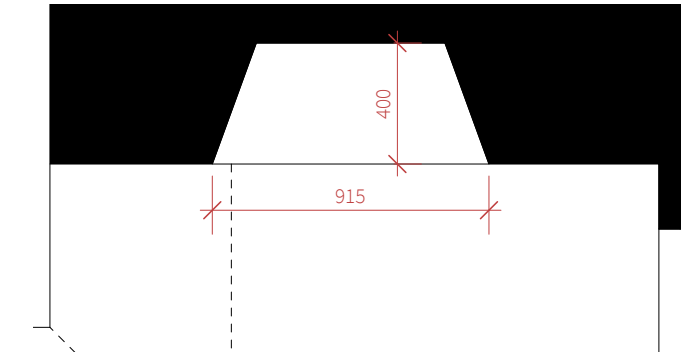

Plan

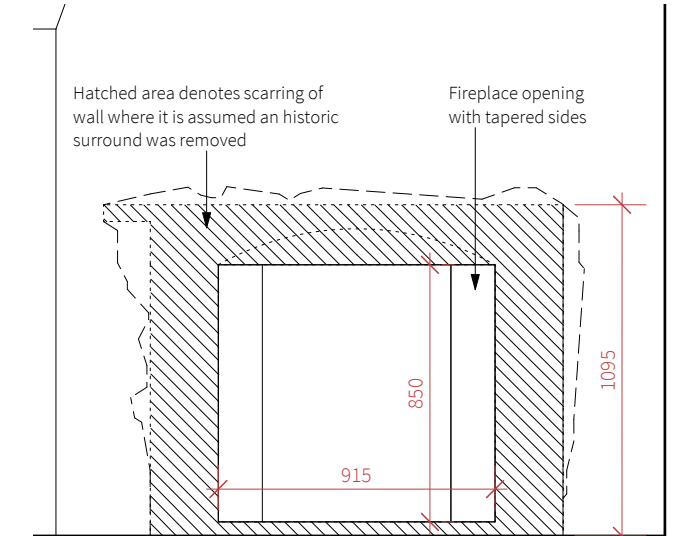


Elevation




Survey Photograph

West-end of Second Floor Lounge

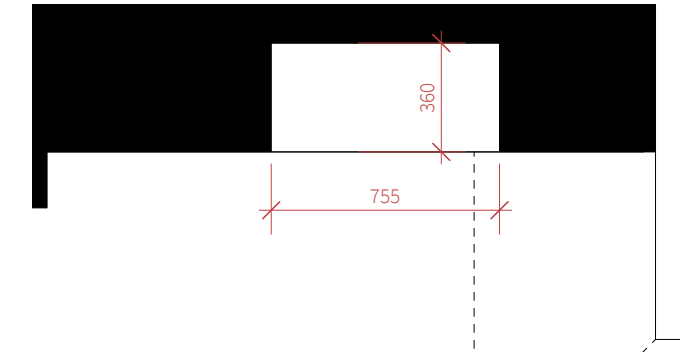

Plan

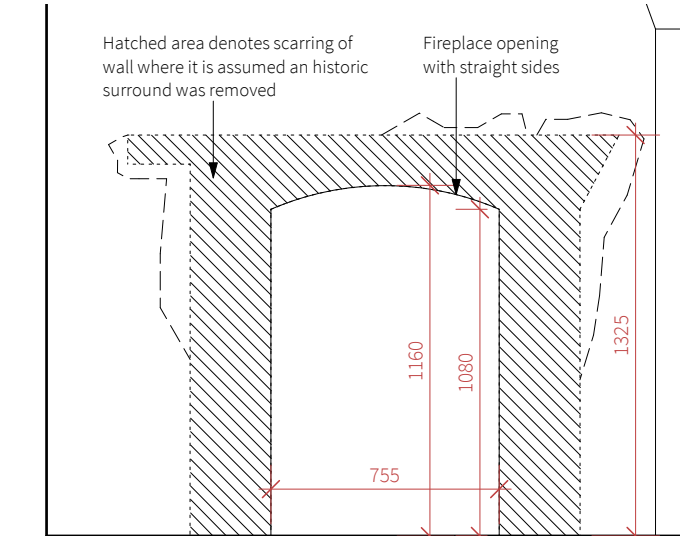


Elevation




Survey Photograph

Proposed fireplaces
1:25 @A3


East-end of Second Floor Lounge

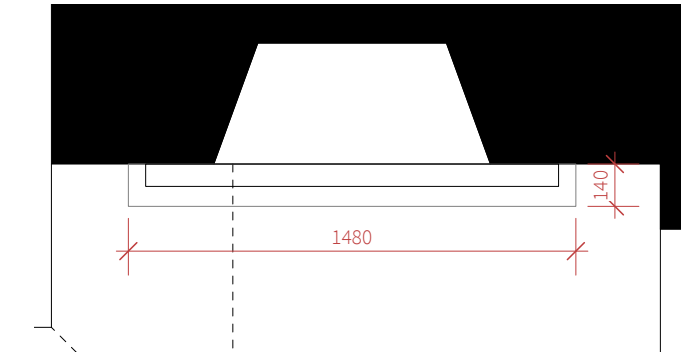

Plan

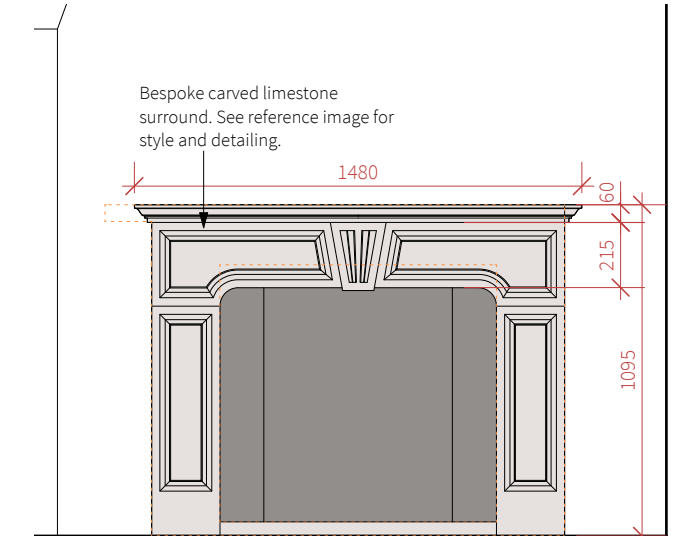


Elevation

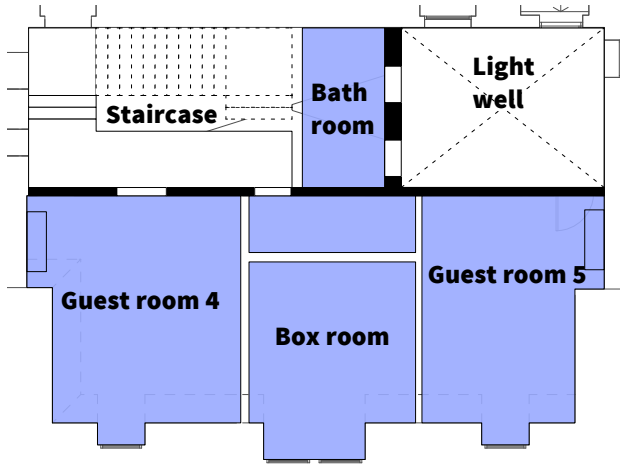


Assumed historic floor plan (NTS)
(See Heritage Statement for additional details)


The fireplaces are believed to have once sat in Guest Rooms of similar sizes. It is believed that the architectural style would have been similar if not matching

 

West-end of Second Floor Lounge

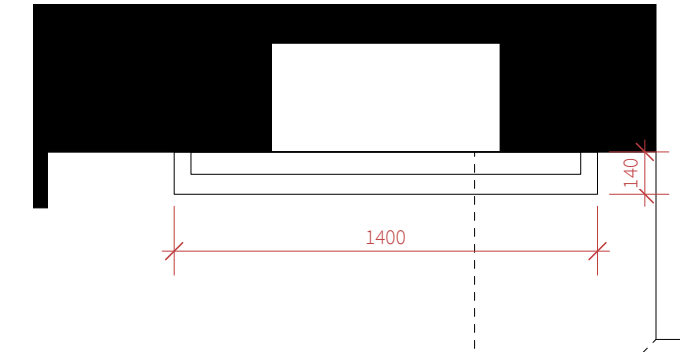

Plan

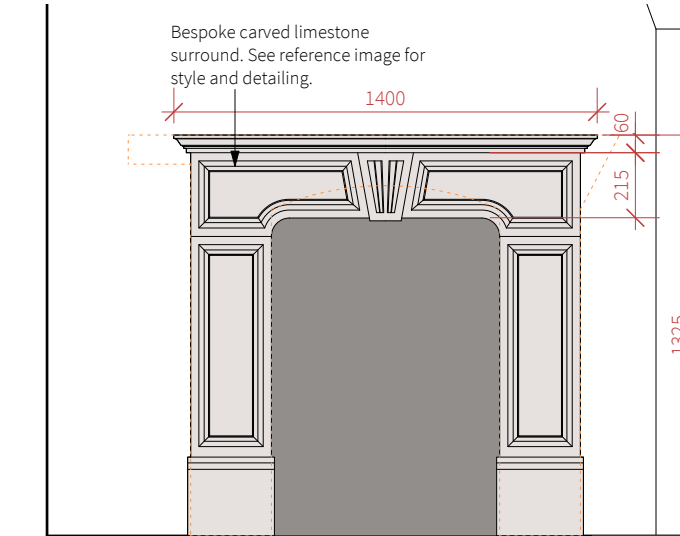

Elevation



Carved limestone surround. Incised panels and central keystone design correspond to the architectural mouldings proposed in the atrium.

Reference image: Proposed surround style

23 Vine Street, Brighton BN1 4AG
e: studio@sticklandwright.co.uk
t: 01273 964051
Company registered in England No. 11222477

Disclaimer:
This drawing is the copyright of Stickland Wright Ltd. and may not be reproduced or used except by written permission. Figured dimensions to have precedence over scaling. Check all site dimensions prior to fabrication. Refer any discrepancies found to Stickland Wright.

Revisions:

A	04/06/2026
---	------------

Checked

Dwg No. 25053-P-204 A

Drawing Title Proposed Fireplaces
Address Wykehurst House
Client M Blencowe
Scale 1:10, 1:5 @A3
Stage Planning
Drawn by vw
Checked by ns



architecture + interiors
www.sticklandwright.co.uk