




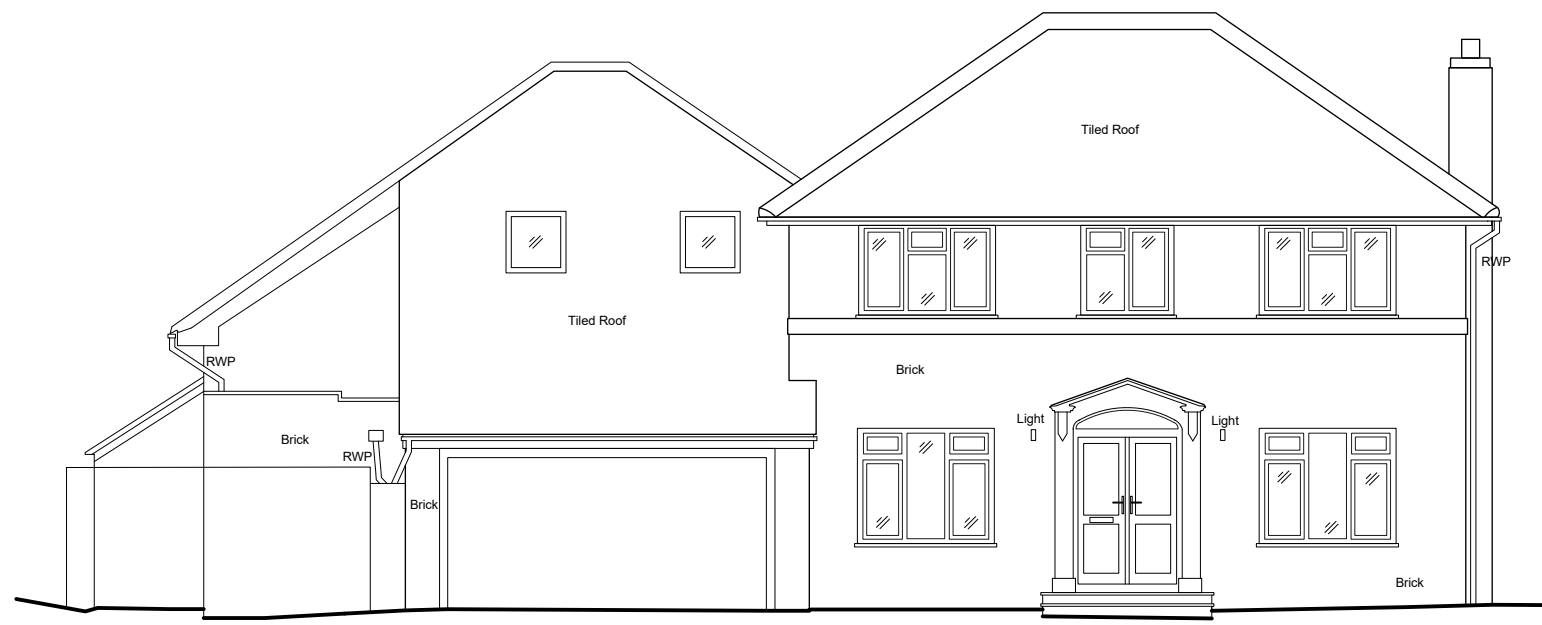


front elevation

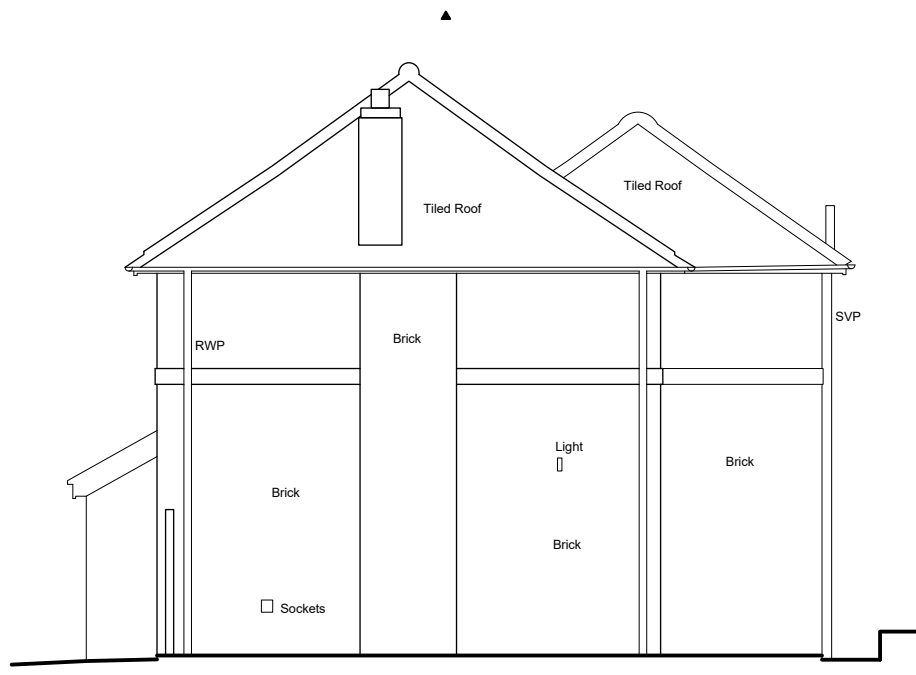


side elevation

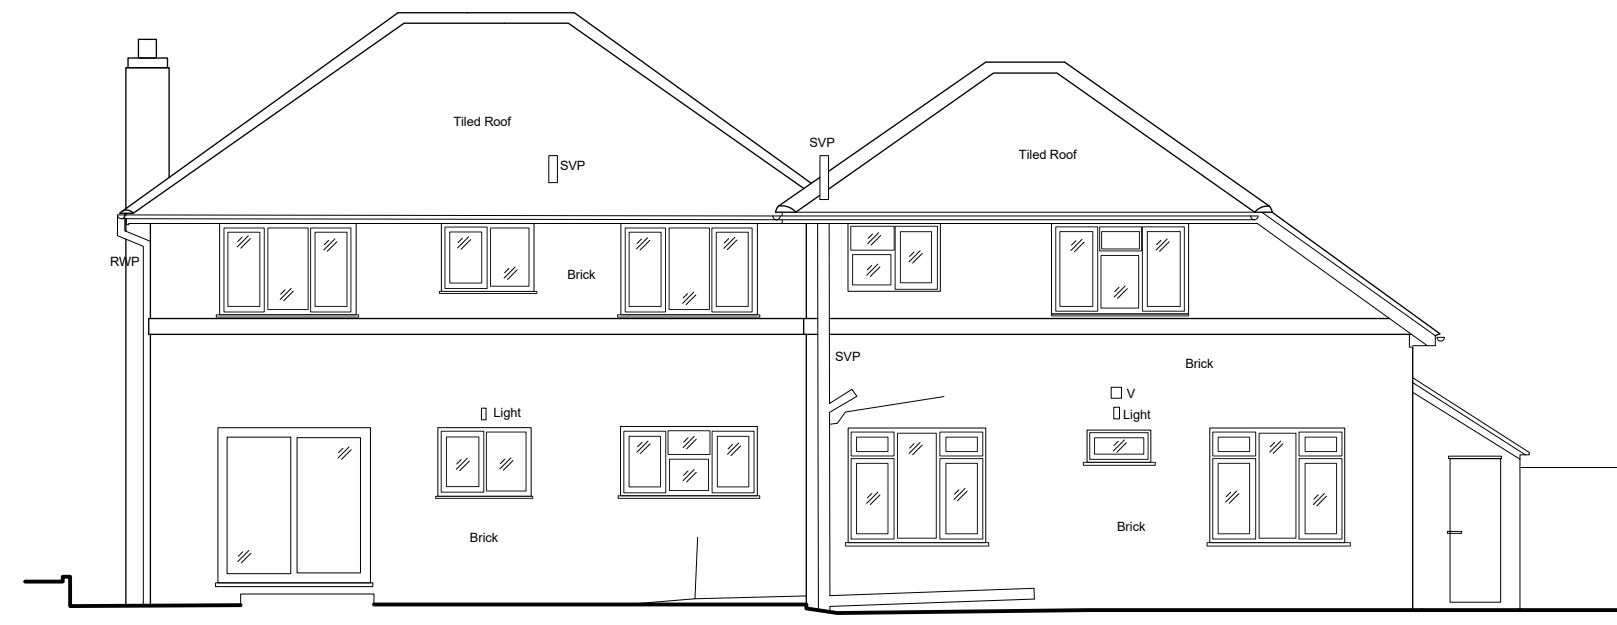

rear elevation


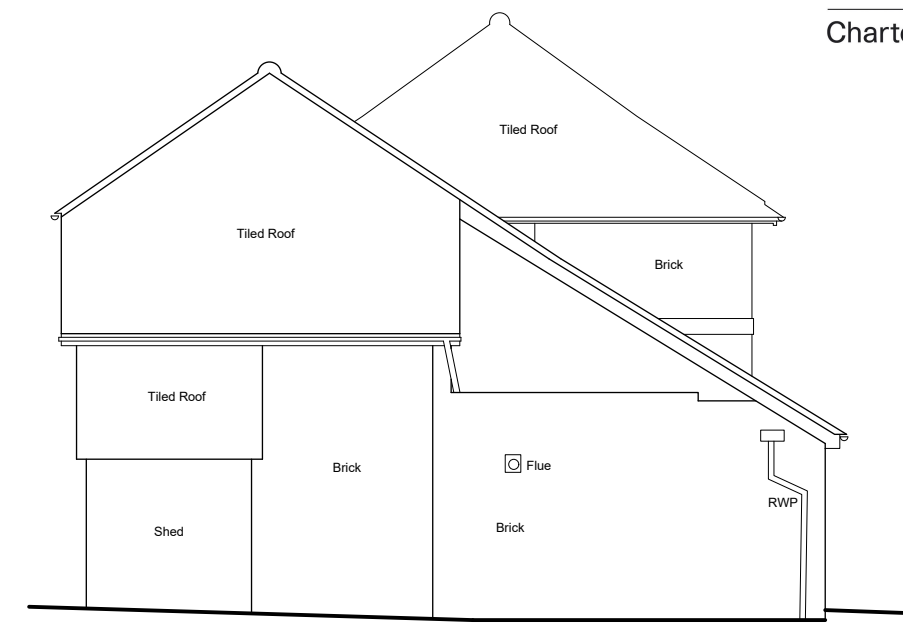


side elevation

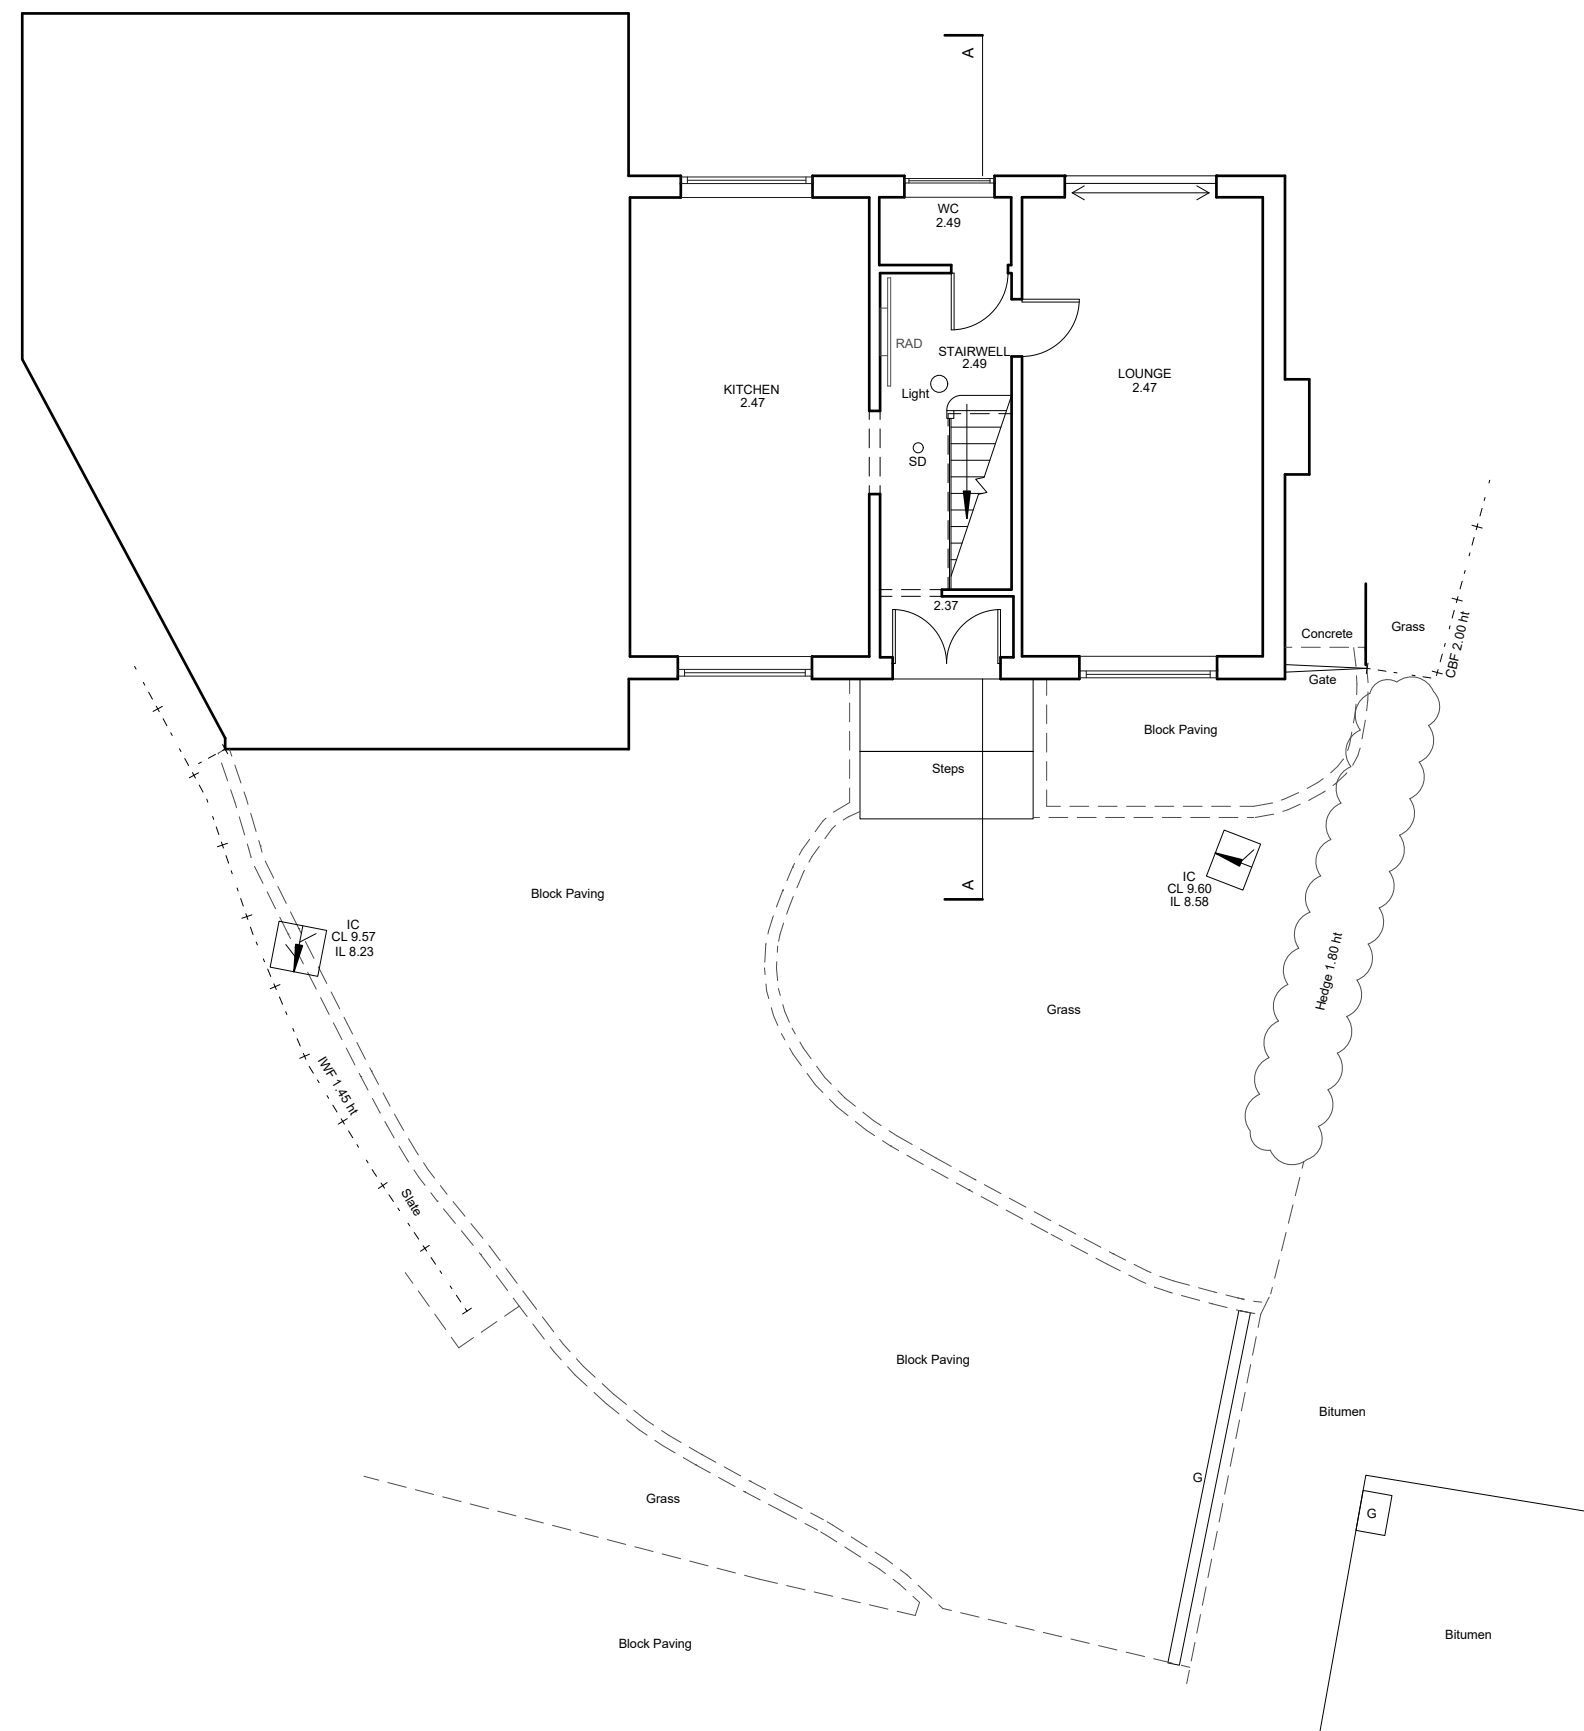


ground floor plan


0m 2m 4m 6m 8m 10m

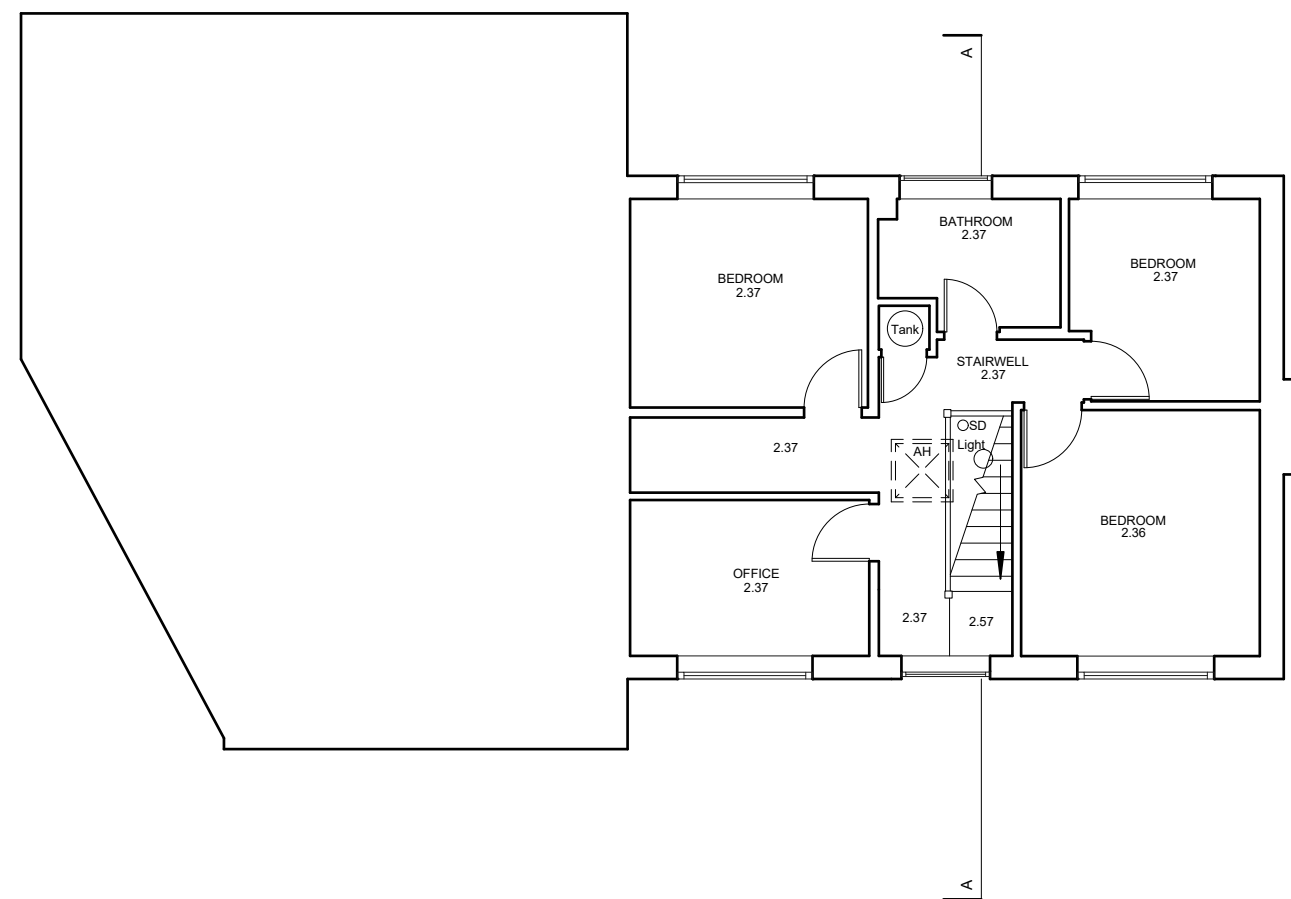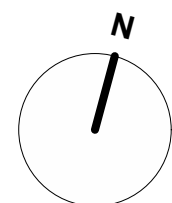

first floor plan

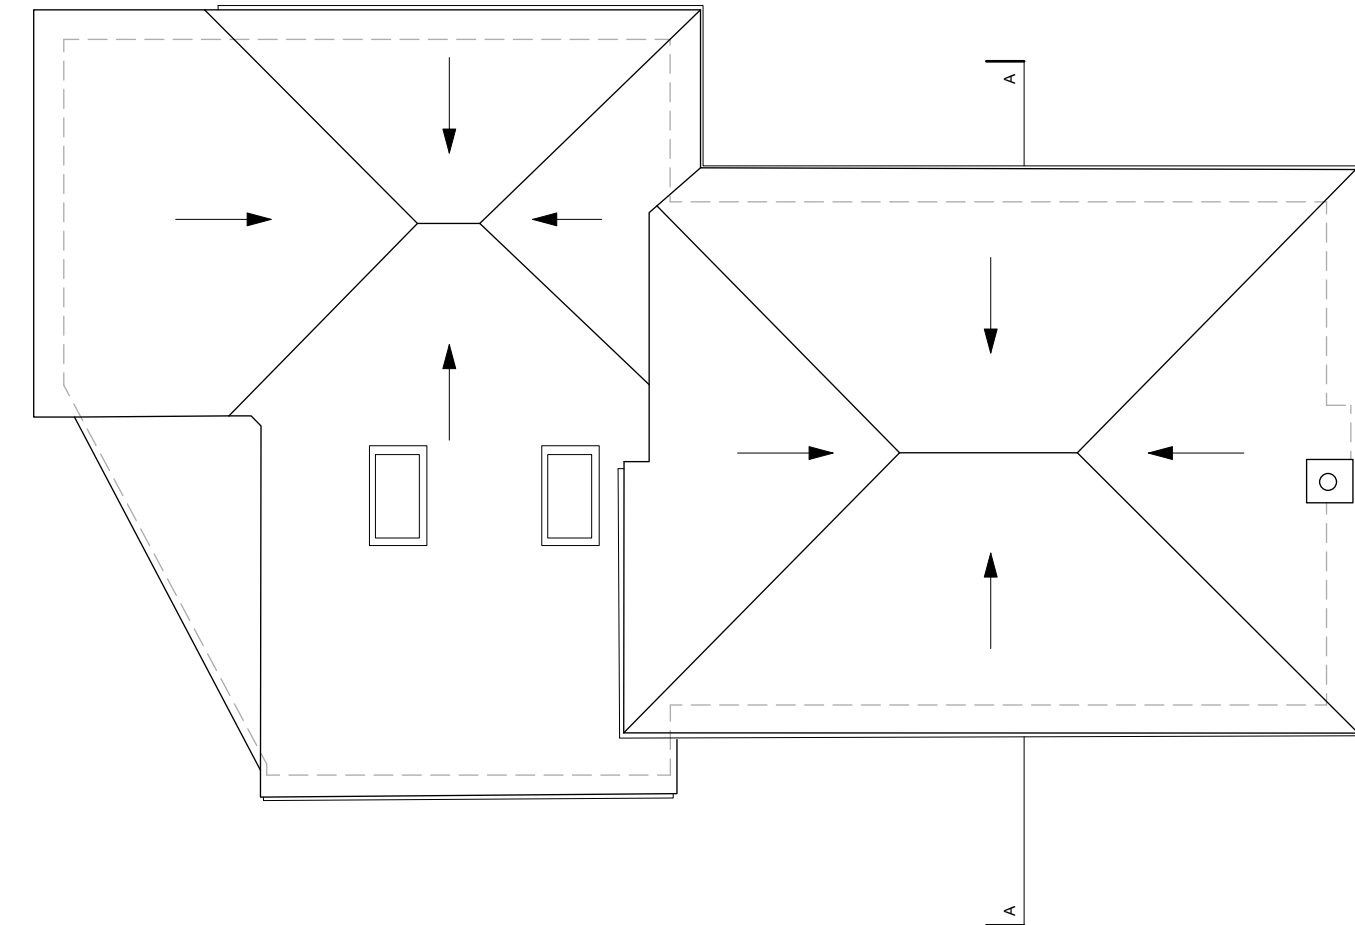

roof plan

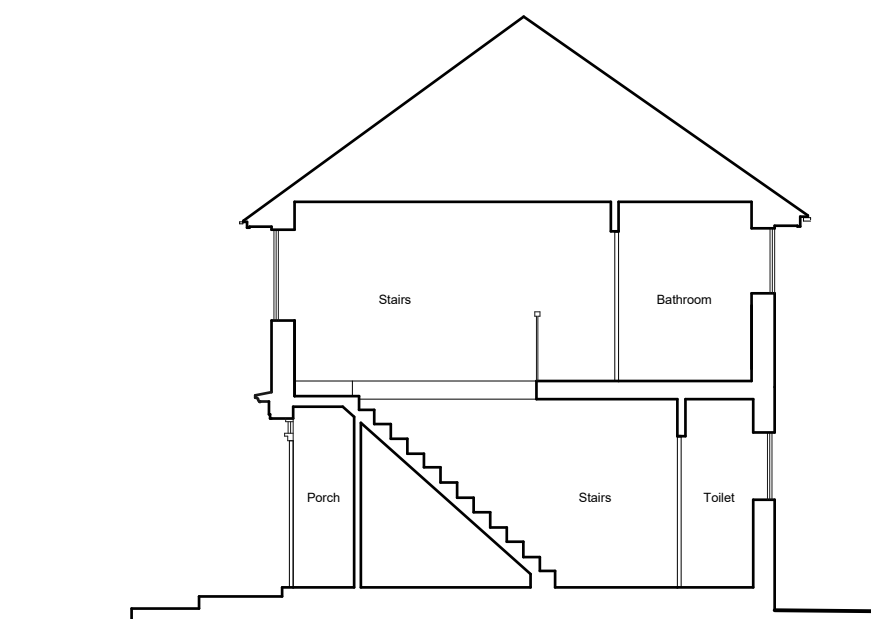

section A-A

BASED ON INFORMATION PROVIDED BY OTHERS

6 Smolletts
East Grinstead
RH19 1TJ

Existing Floor Plans
and Elevations

Scale 1:100 @ A1

Date February 2023

2539.02

turner
hoskins
architects

First Floor Office
1A Station Road
Edenbridge TN9 5HP
t. 01732866064
www.turnerhoskins.co.uk