



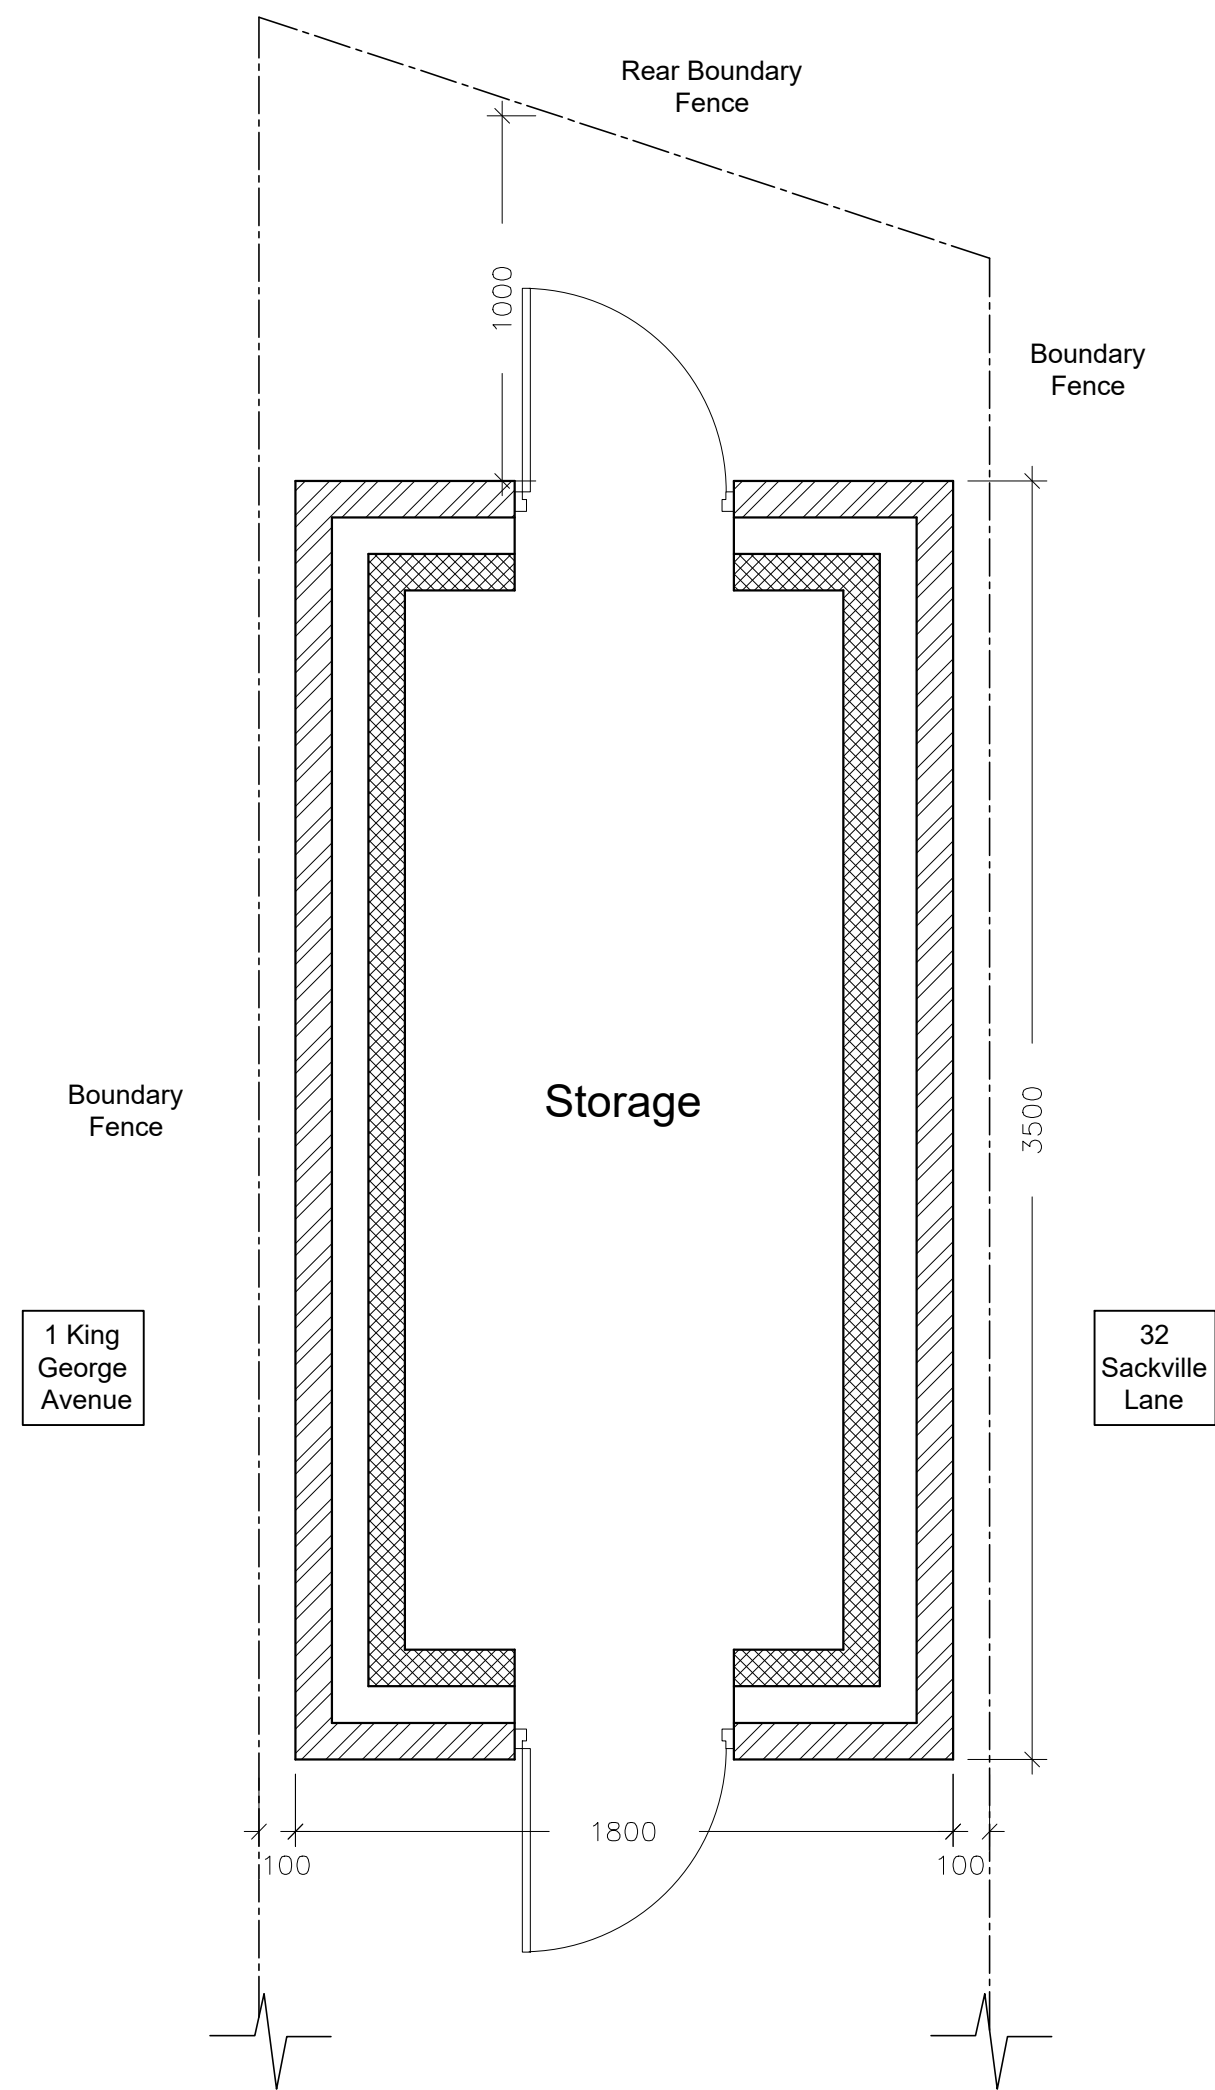


PROPOSED FLOOR PLAN

SCALE : 1:20 @ A1

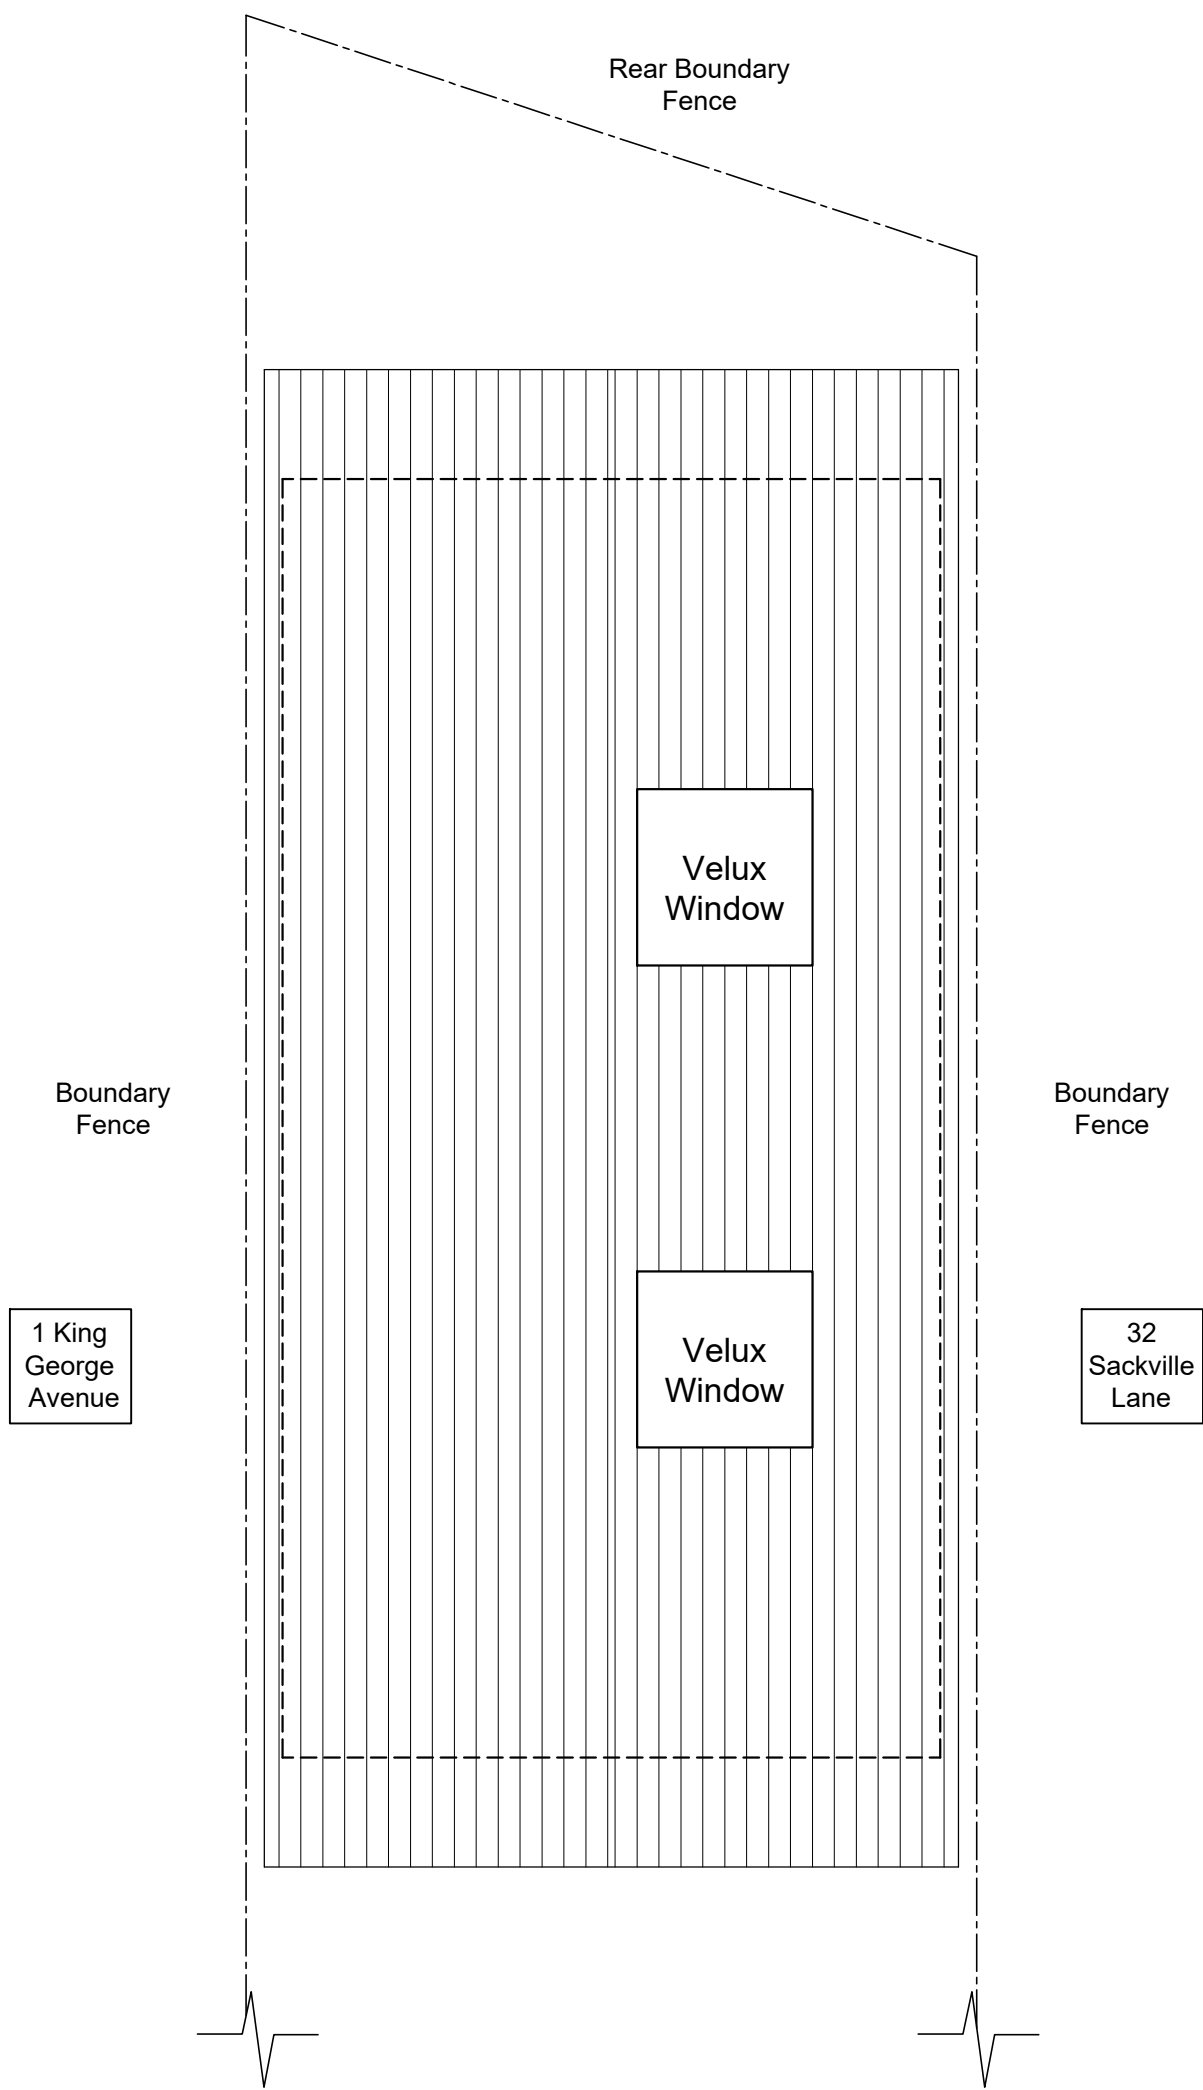


PROPOSED ROOF PLAN

SCALE : 1:20 @ A1

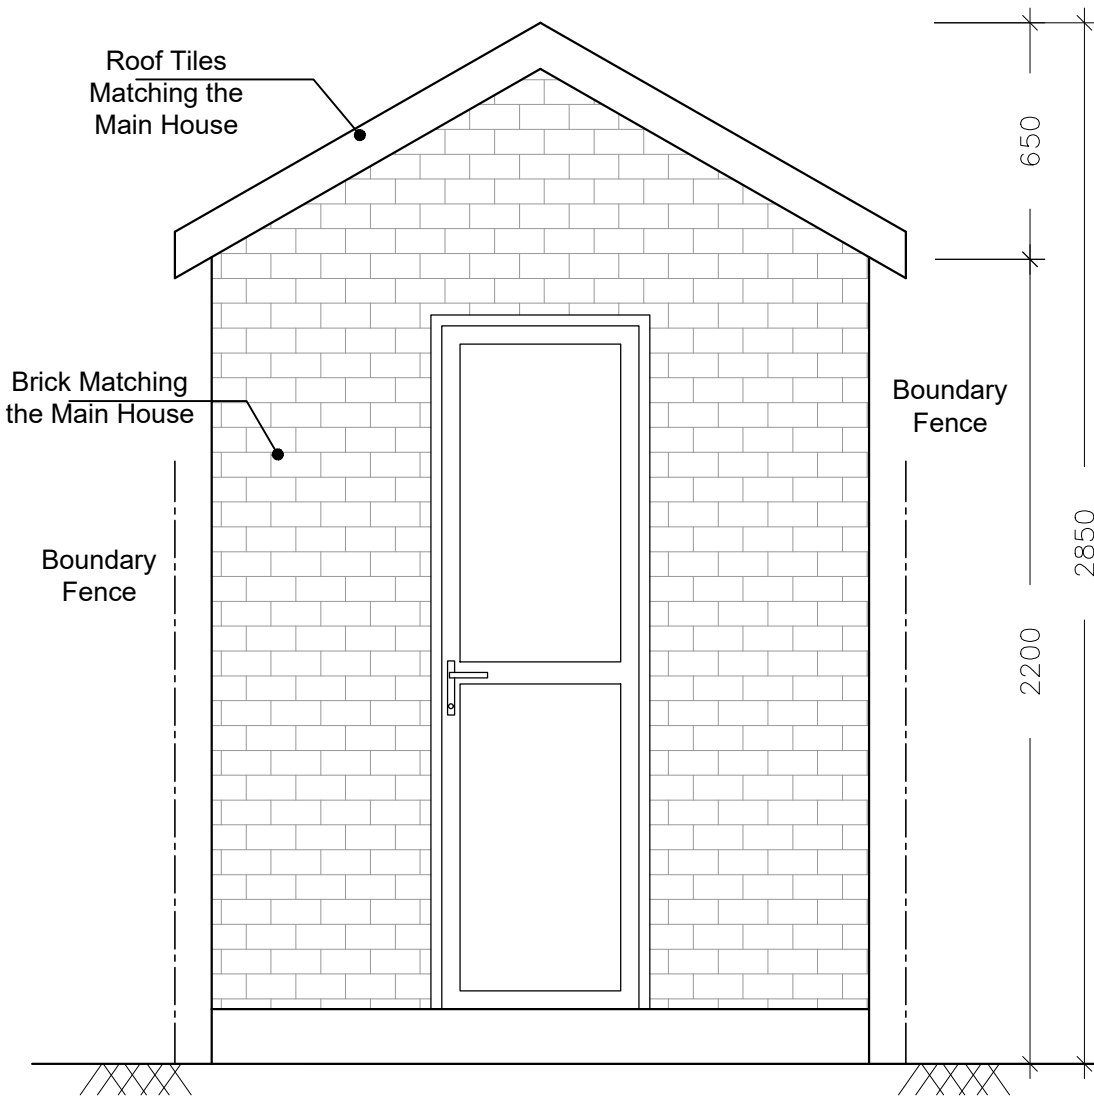


FRONT ELEVATION

SCALE : 1:20 @ A1

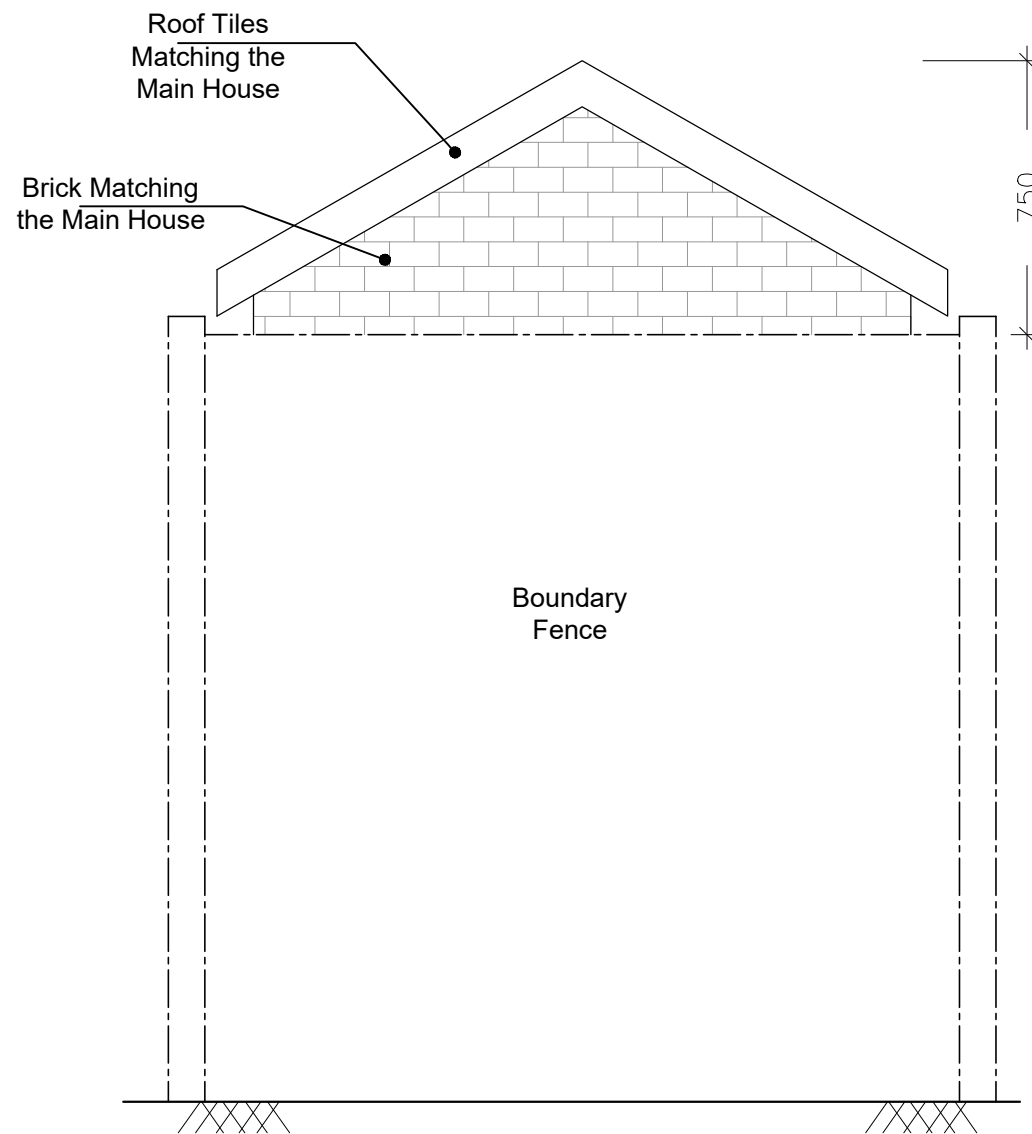


REAR ELEVATION

SCALE : 1:20 @ A1

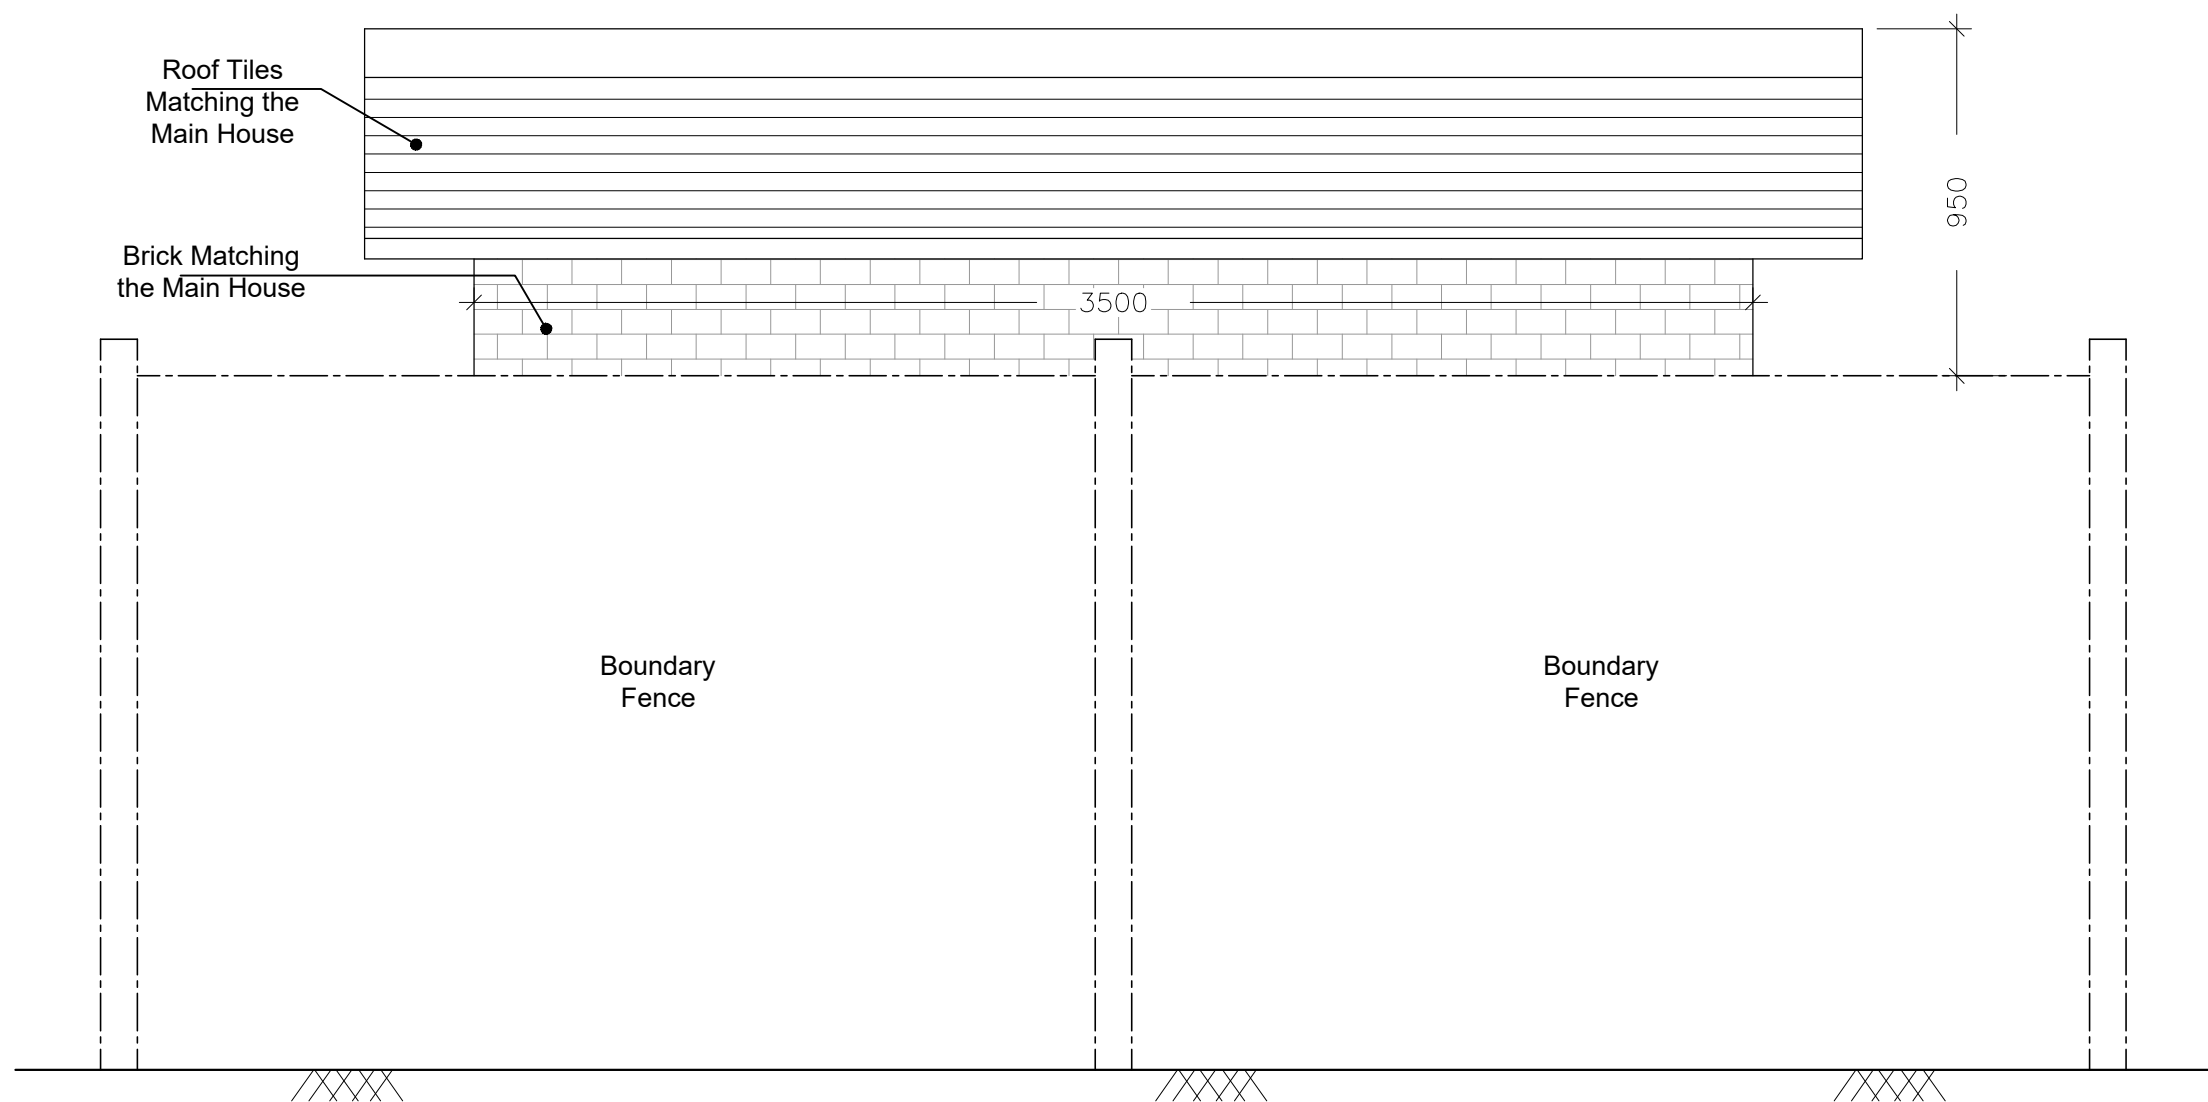

SIDE ELEVATION- FACING 1 KING GEORGE AVENUE

SCALE : 1:20 @ A1

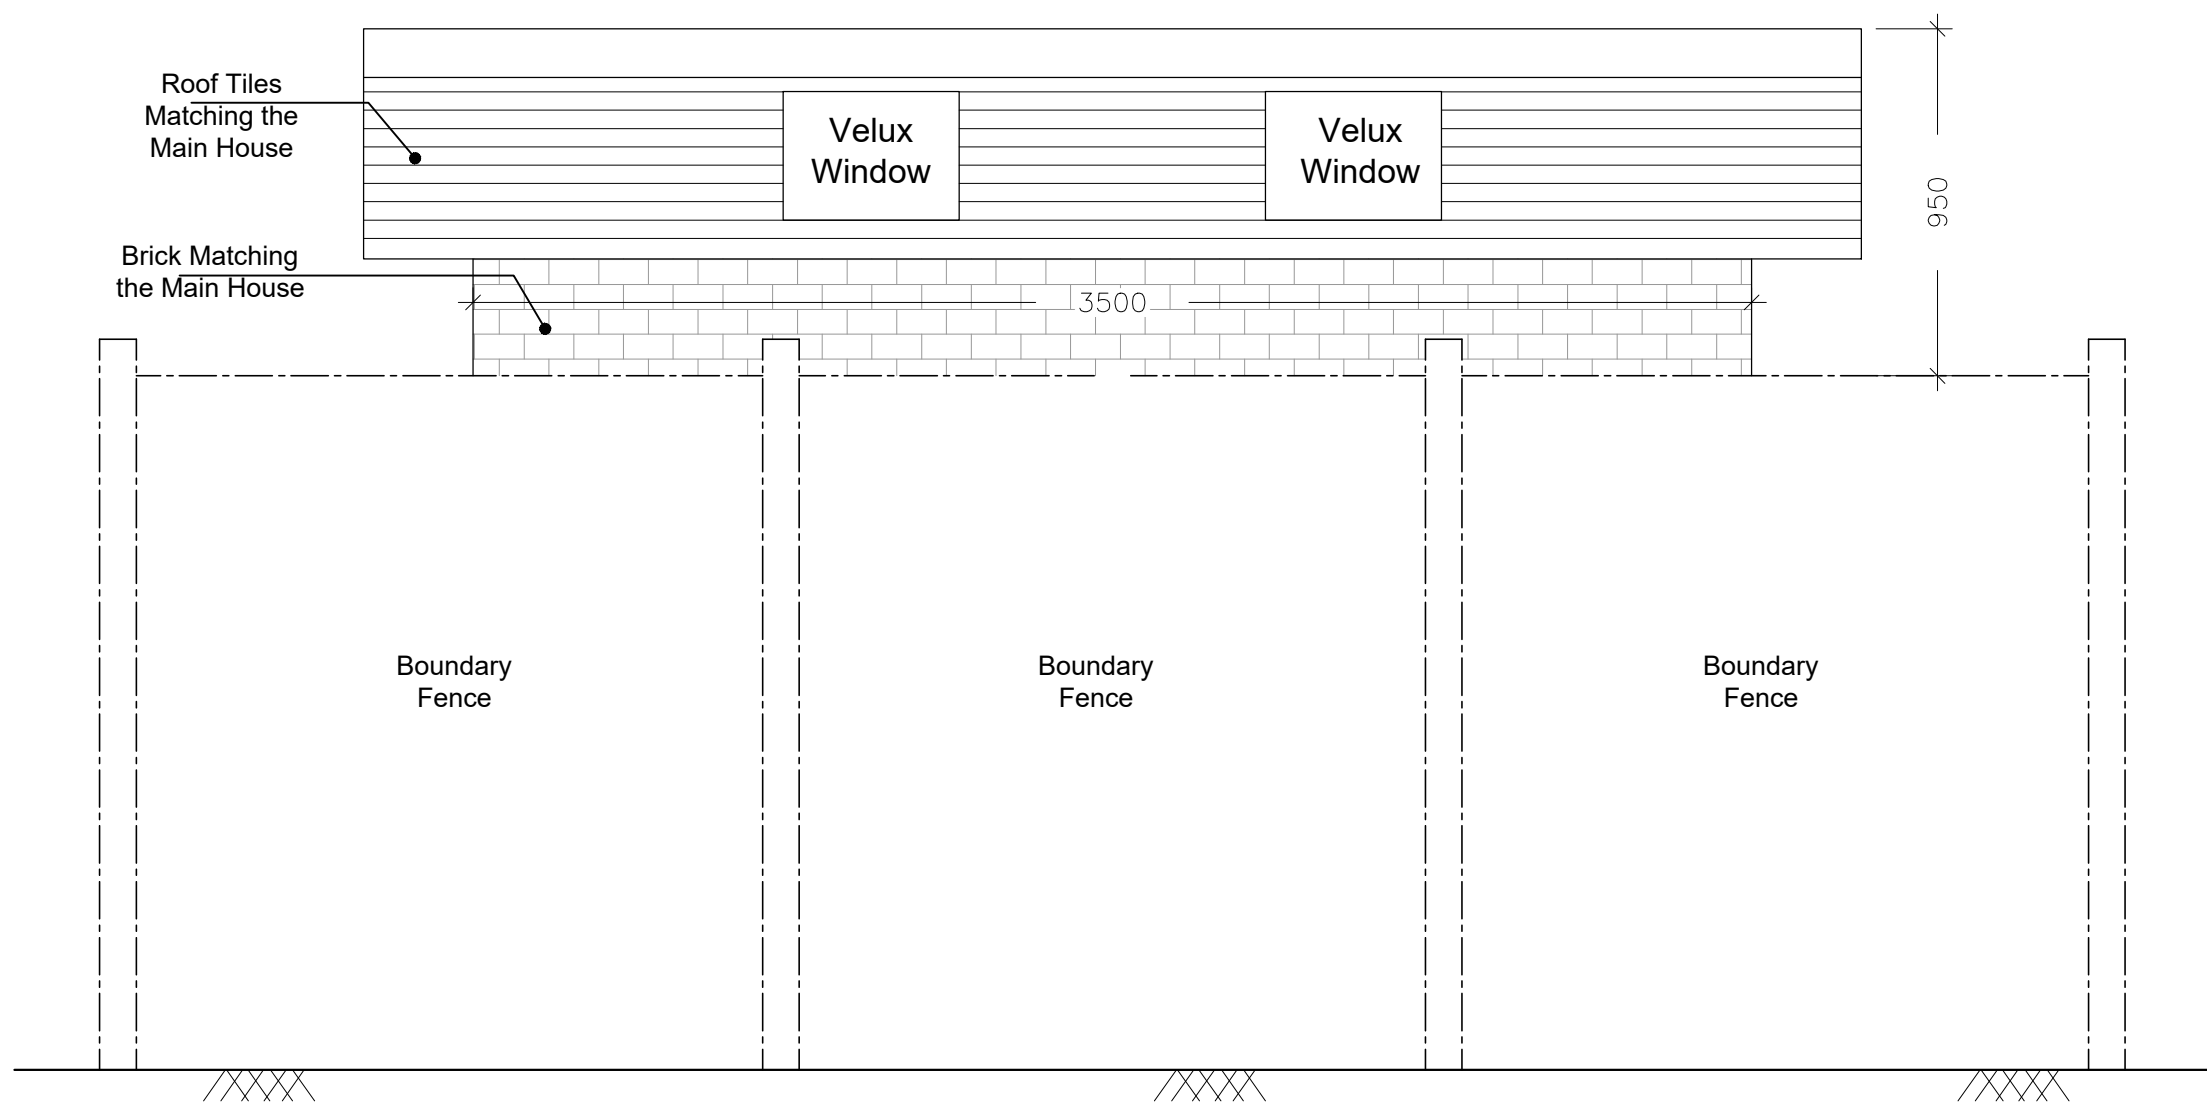

SIDE ELEVATION- FACING 32 SACKVILLE LANE

SCALE : 1:20 @ A1

SNGT CONSULTING LTD

34 SACKVILLE LANE,
EAST GRINSTEAD, RH19 2AU
T: 01342 420559
E: info@sngtconsulting.co.uk
W: <https://sngtconsulting.co.uk>



PROJECT:
34 Sackville Lane, East Grinstead, RH19 2AU

DWG TITLE:
Outbuilding - Plans and Elevations

CLIENT:
Ahmed Tanwir

DWG NO:
001

DRAWN BY
FS

SCALE
1:20

DATE
June 2026

CHECKED BY
AT