
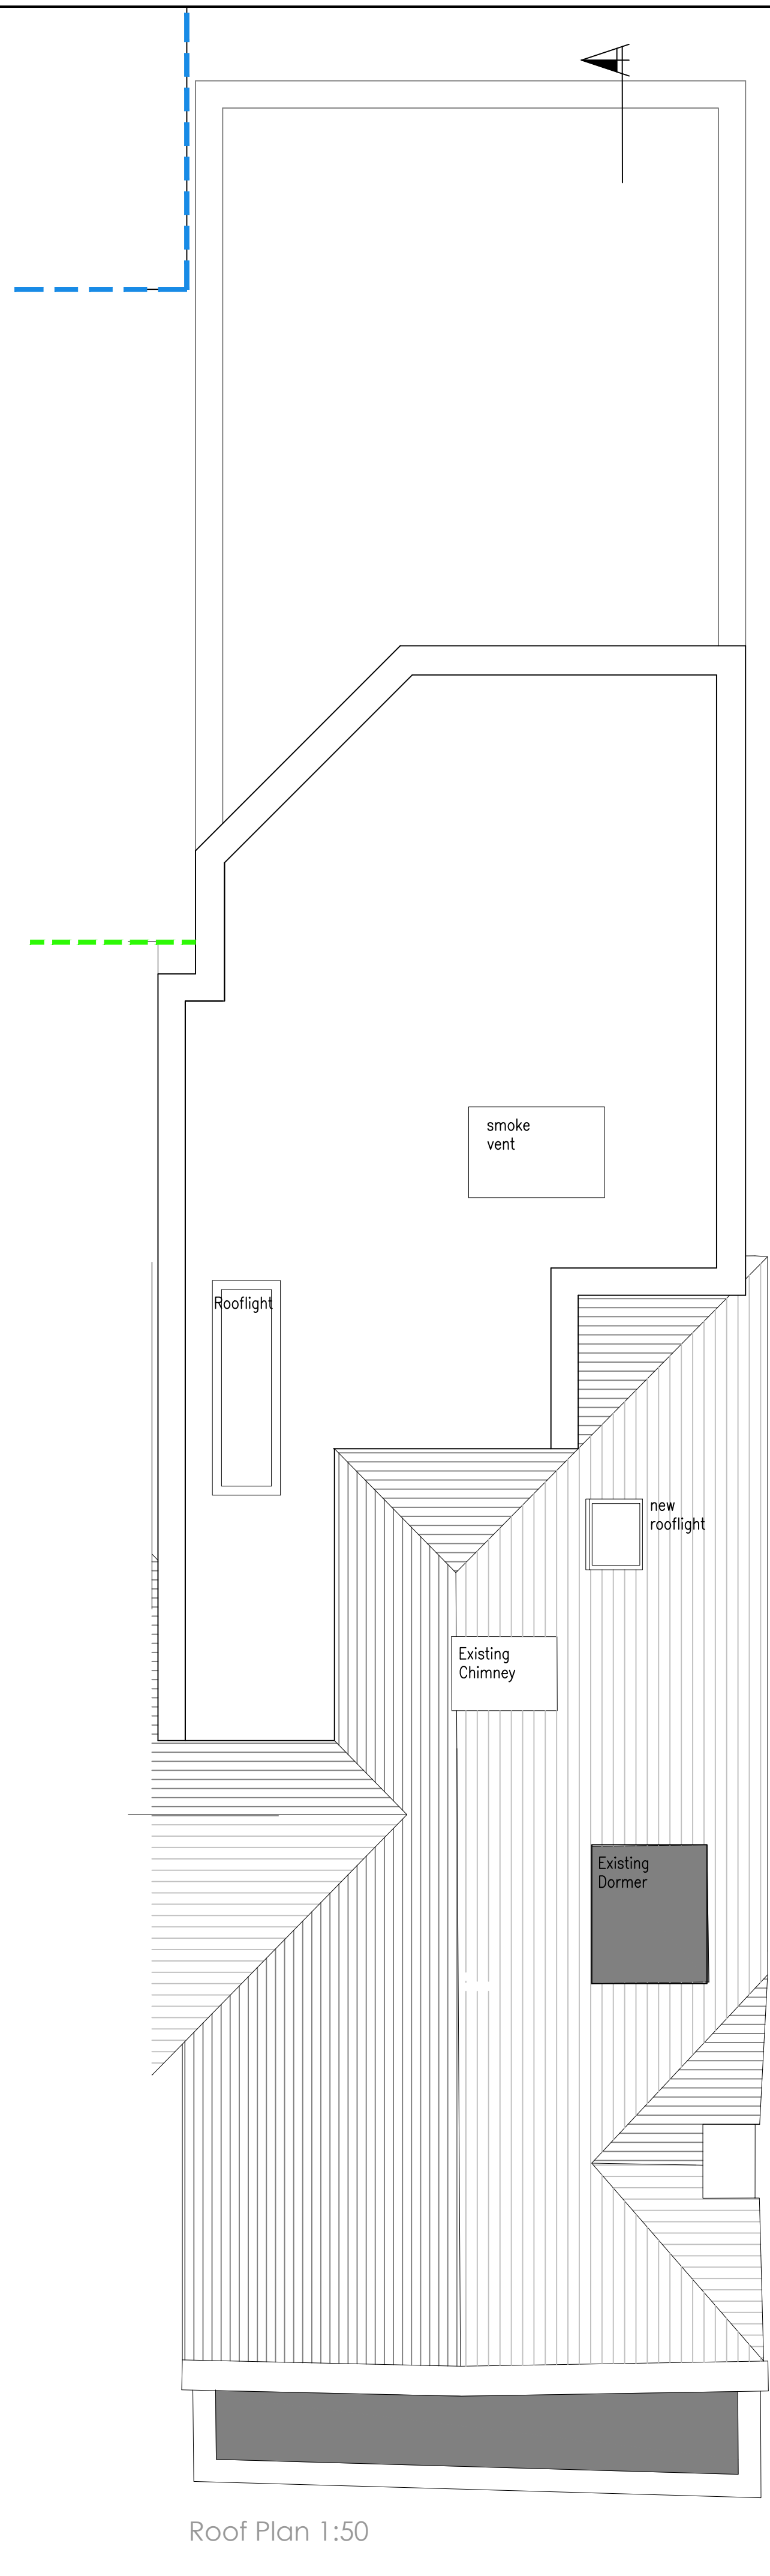
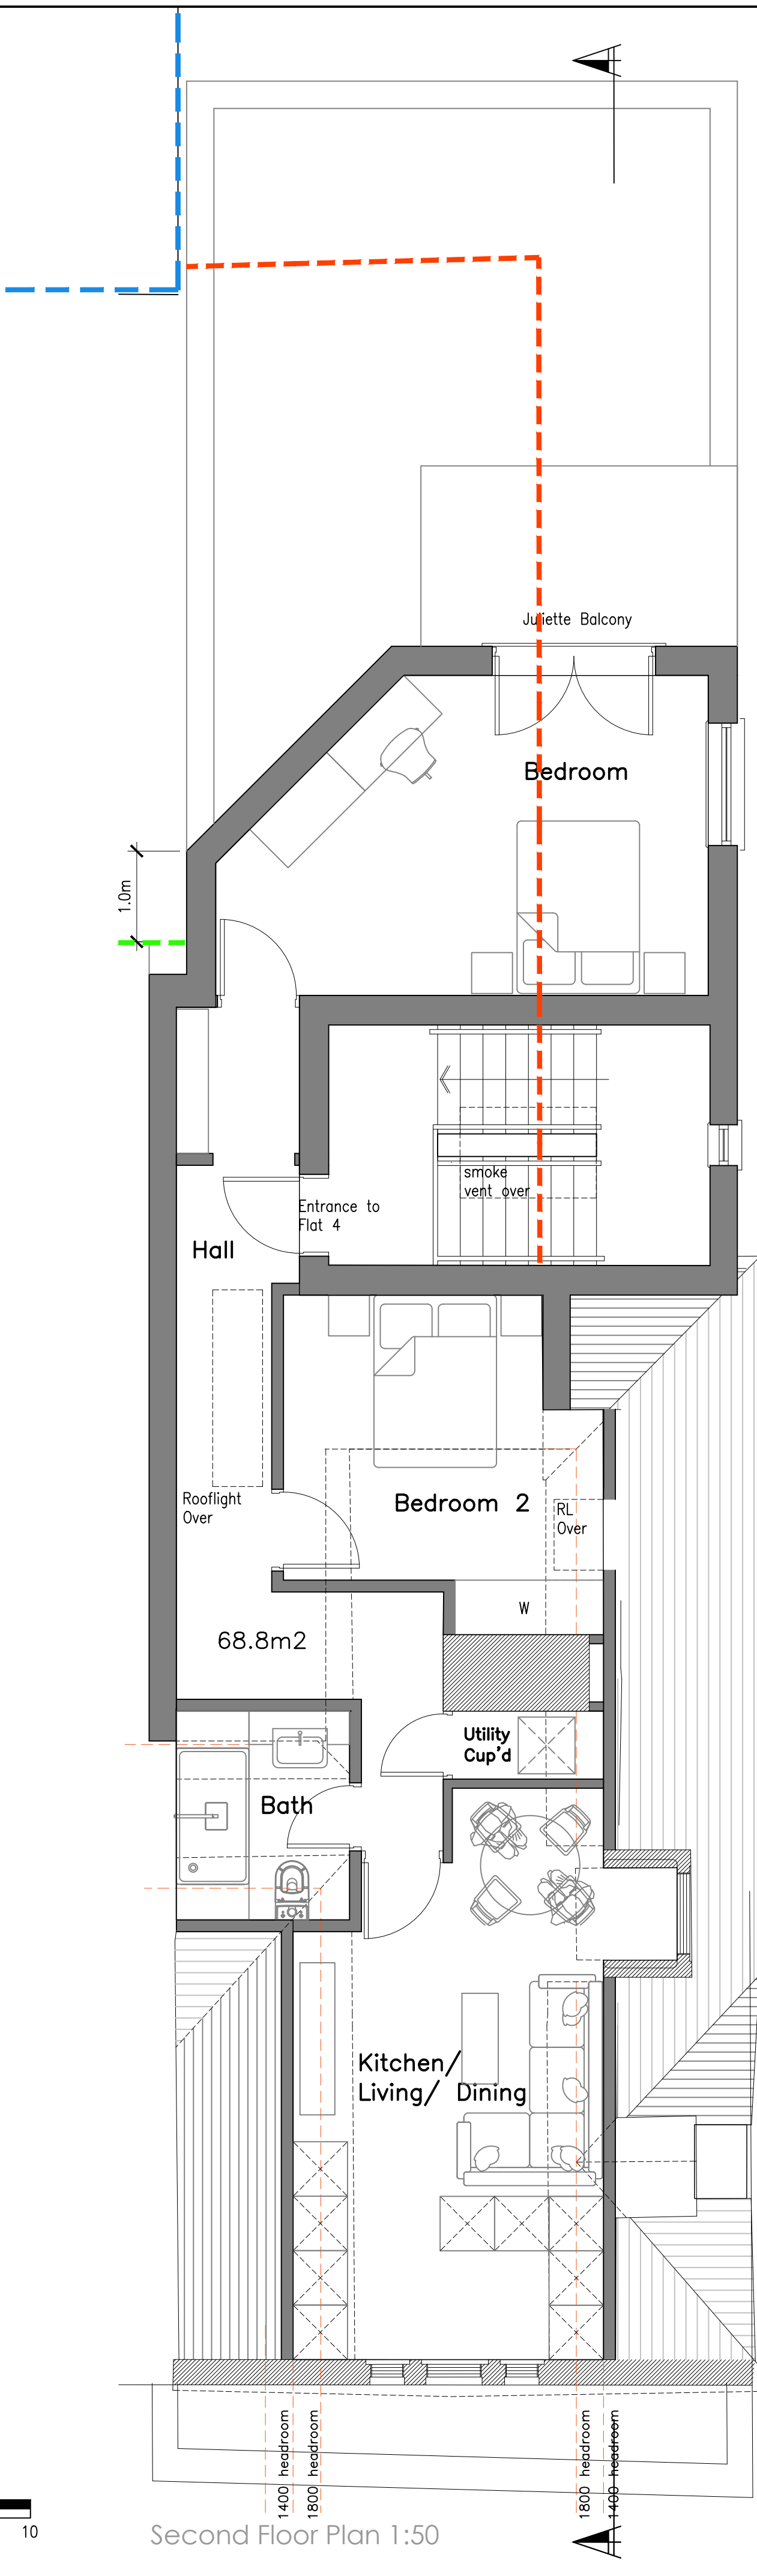


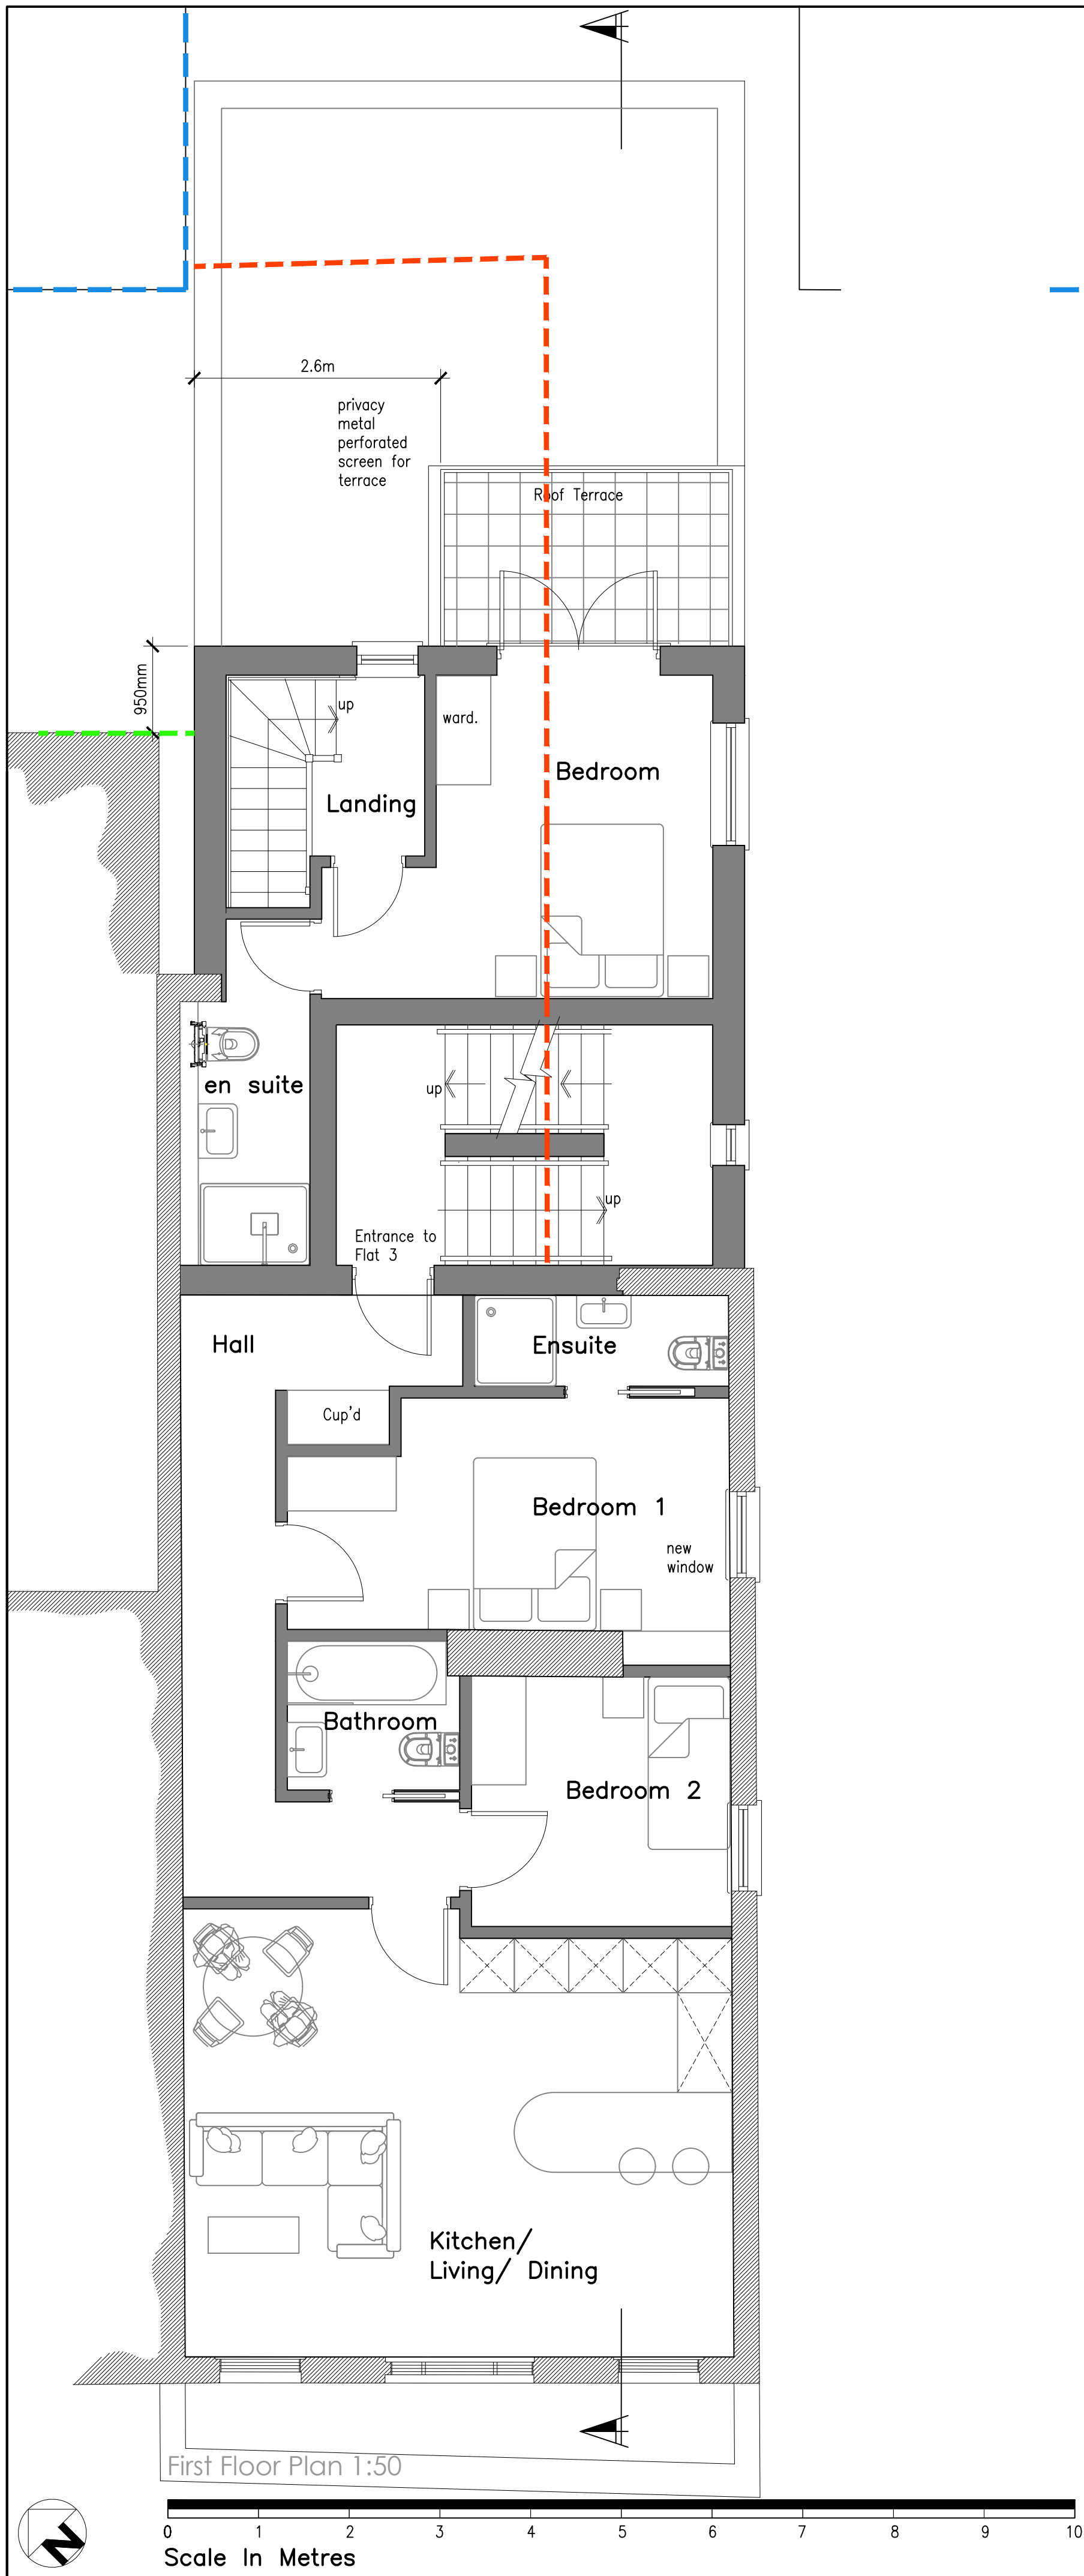

Flat Number	Location	Floor Area	No' of beds	No' of people
1	Lower Ground	50.7m ²	1	2
2	Upper Ground+	79.8m ²	2	3
3	First	69.72m ²	2	3
4	Second	68.8m ²	2	3

- Outline of adjacent Bakehouse
- Outline of existing outbuildings to rear
- Outline of permitted works to 43 The Broadway

C.	30-5-25	Development schedule amended & layout changes in response to Planning Officer's comments received
B.	24-4-25	Further design amendments in response to Planning officer's comments
A.	17-4-25	General Design Amendments
rev.	date	comment

kl architects

client
Hammer It Homes Properties Ltd.

job
45 Broadway
Haywards Heath
RH16 3AS

drawing number
298.PL.02/C

drawing title
Proposed 1st & 2nd Floor Plans & Roof Plan

date	scale/original sheet size	RIBA work stage
Jan '25	1:50 @ A1	3

Do not scale off drawing
Check all dimensions on site before all work is commenced
All goods materials workmanship to conform with current building regulations BS5 and COPS
© Copyright KLA Architects Ltd.

kl architects limited 27 Perenna Road Haywards Heath West Sussex BN16 1PJ	telephone 07712 649 542 email kl.architects@gmail.com www.klaarchitects.co.uk	Registered Office 27 Perenna Road, Haywards Heath, Sussex BN16 1PJ
--	---	---