
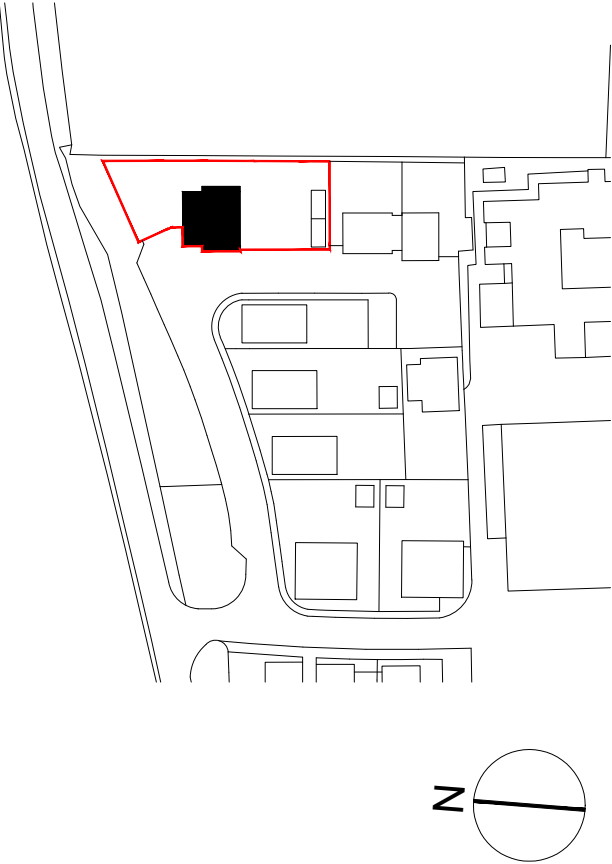
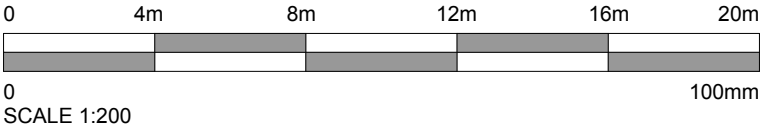


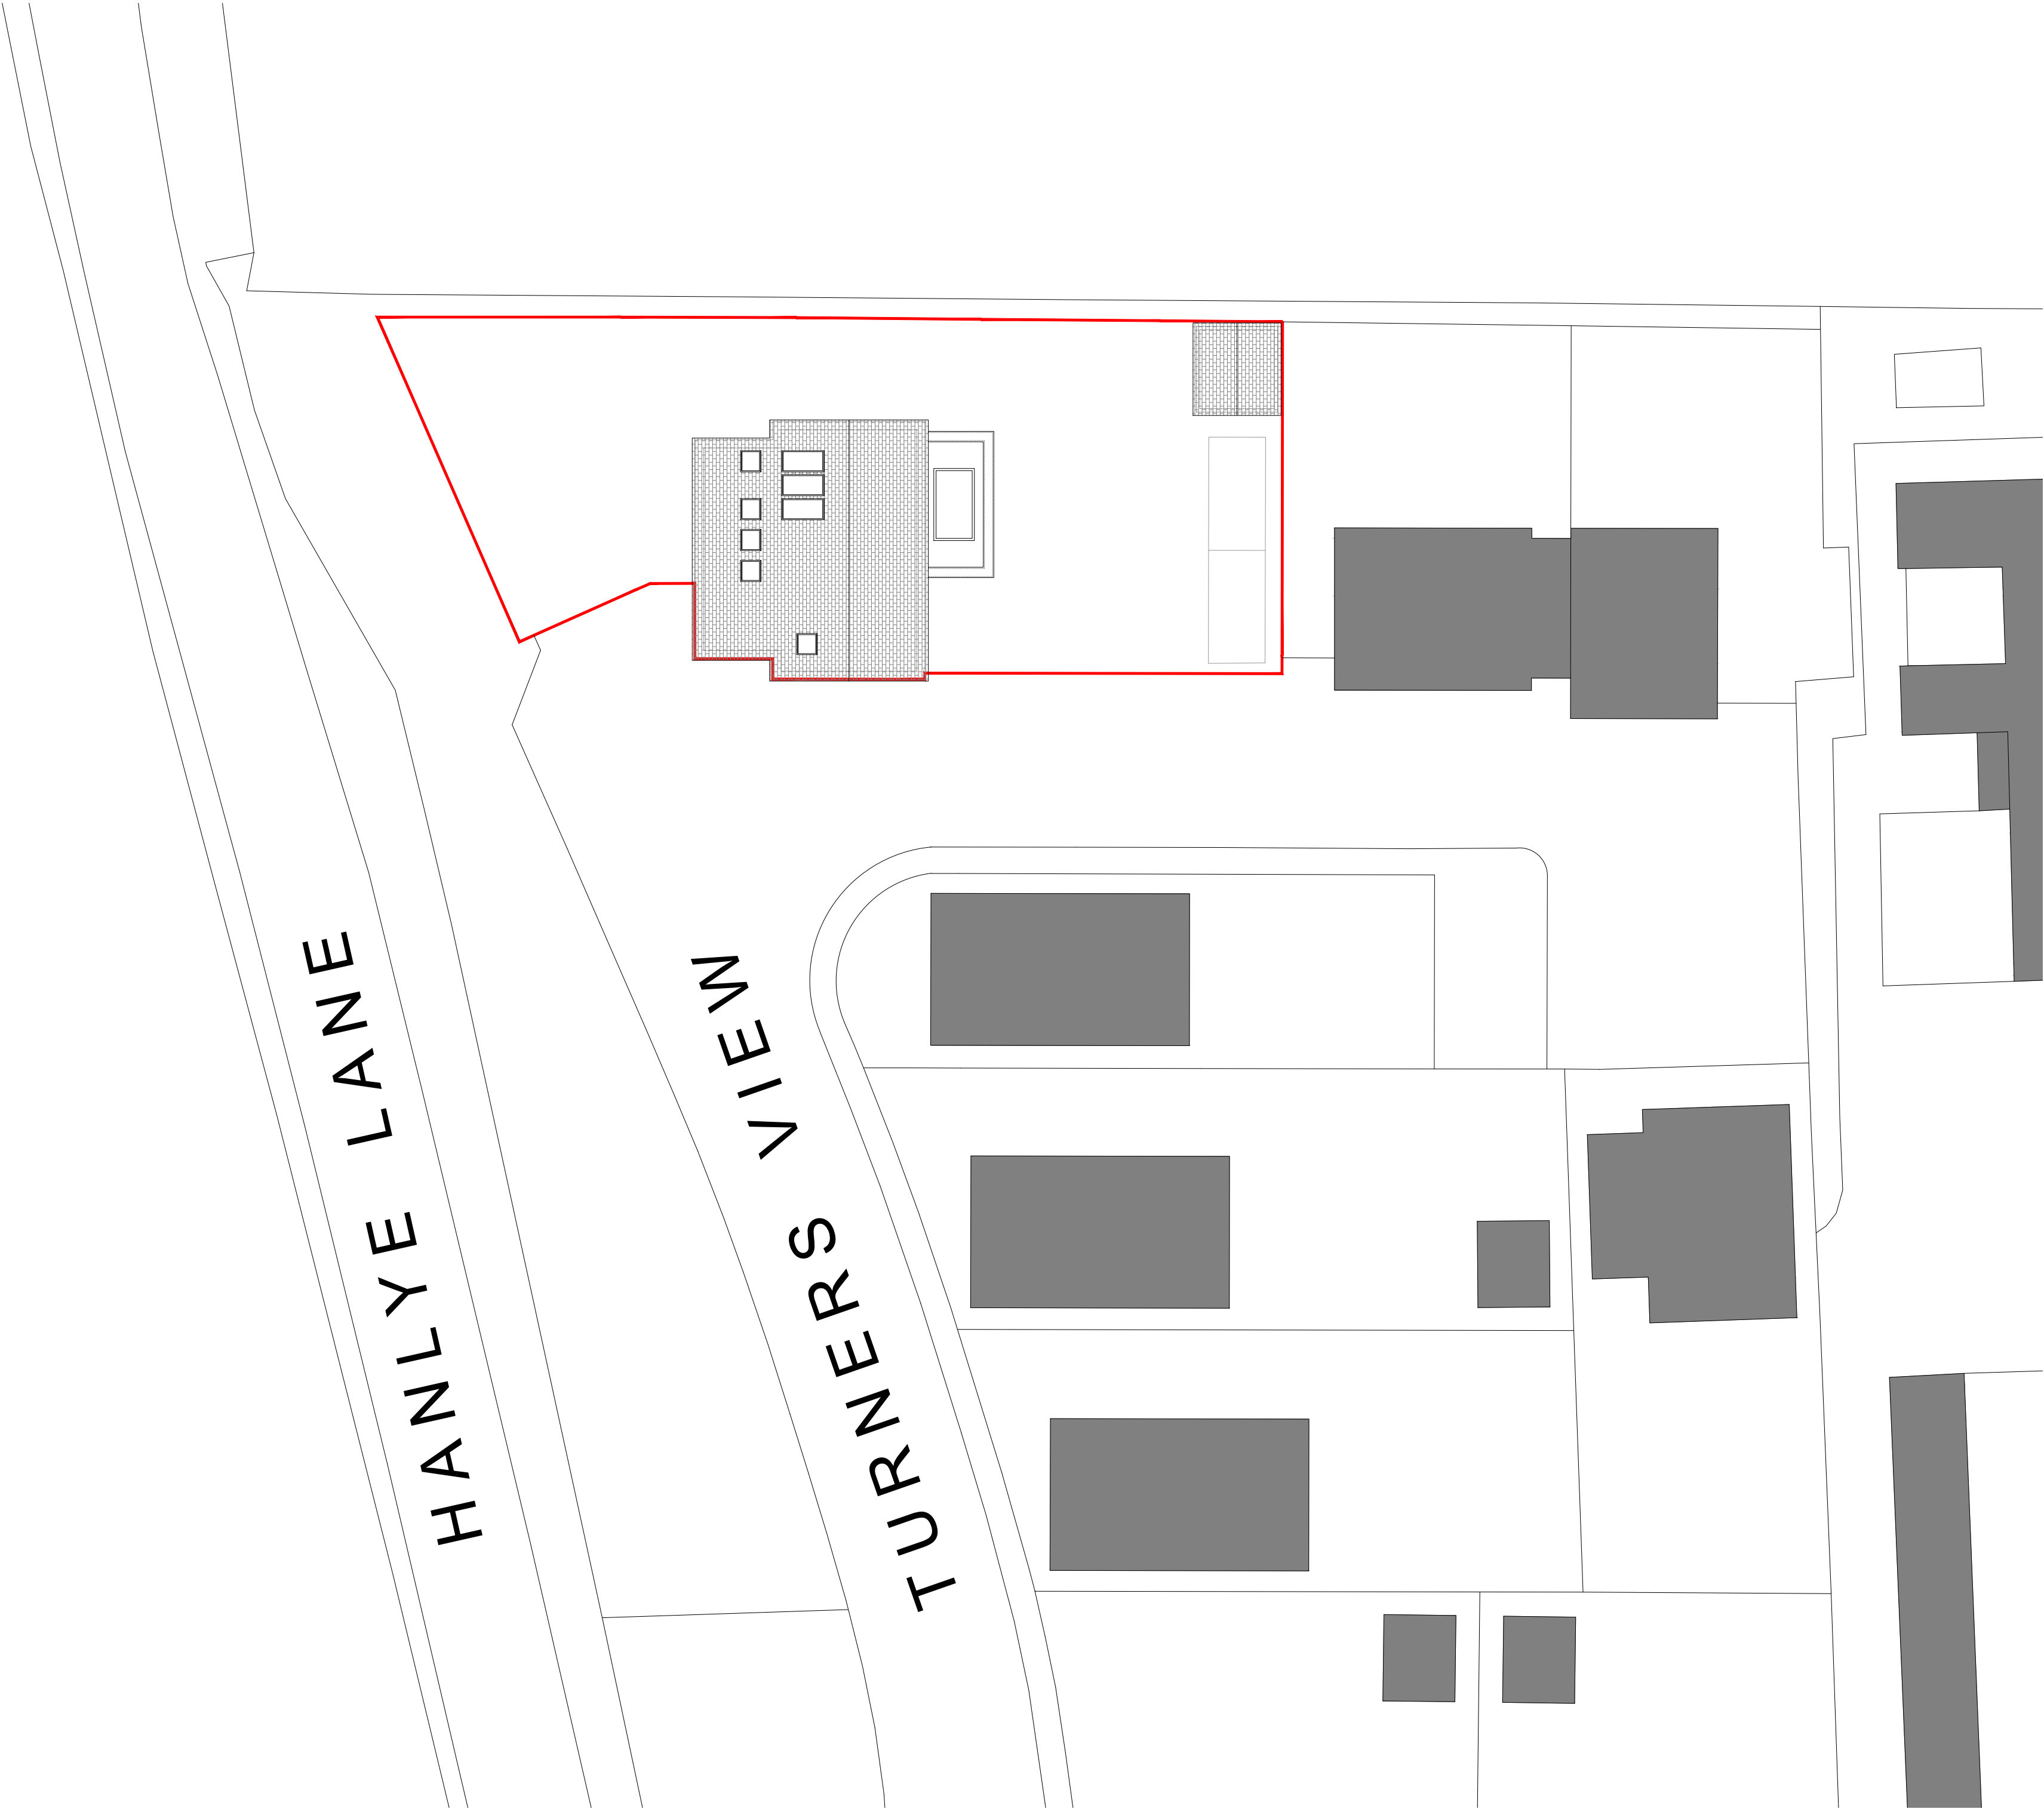

Rev.	Date	Detail
B	24.09.25	- Amendments Following Planning Comments
A	22.09.25	- Amendments Following Planning Comments

Status	PLANNING
--------	----------

AT | ATELIER
T & B

Tel: 01403 458915 mail: info@atelierbt.co.uk
www.atelierbt.co.uk

Client
MR & MRS HUGHES

Project Title
16 TURNERS VIEW,
CUCKFIELD,
WEST SUSSEX, RH17 5SW

Drawing Title
PROPOSED SITE PLAN

Scale.	1:200 A2	Date	Aug 2025	Drawn	TMA
--------	----------	------	----------	-------	-----

Drawing No.	AT - 080 - P09	Rev.	B
-------------	----------------	------	---

The copyright in this document and design is confidential to and the property of Atelier T&B Limited