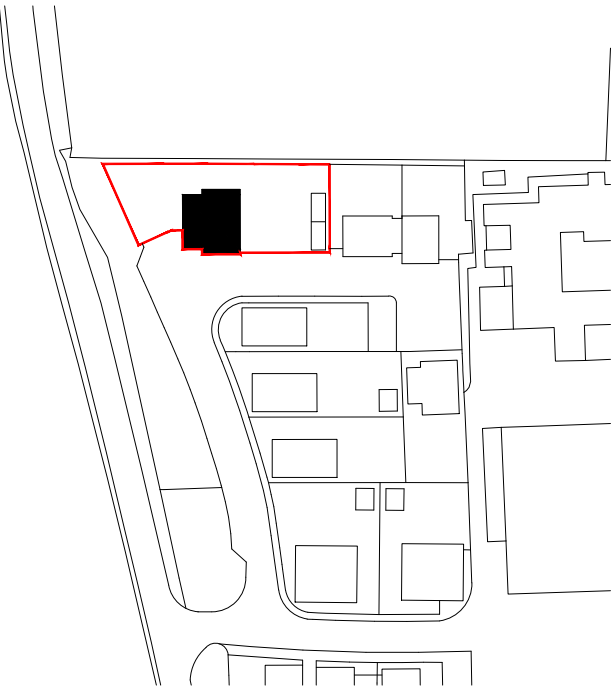
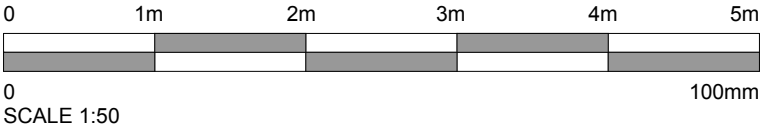


Proposed Notes:

- 01. Bedroom 5
- 02. Ensuite 4
- 03. Snug/Office
- 04. Living Area
- 05. Entrance Hall
- 06. W/C
- 07. Dining
- 08. Kitchen
- 09. Ensuite 3
- 10. Bedroom 4
- 11. Bedroom 2
- 12. Ensuite 2
- 13. Plant/Storage
- 14. Landing
- 15. Family Bathroom
- 16. Bedroom 3
- 17. Landing
- 18. Bedroom 1
- 19. Dressing / En-Suite

Proposed Materials:

- 20. Plan Clay Tile
- 21. Red/Brown Multi-Stock Brick
- 22. Natural Timber Cladding
- 23. Grey/Black UPVC Windows & Doors
- 24. Velux Windows

Rev.	Date	Detail
A	22.09.25	- Amendments Following Planning Comments

Status
PLANNING



Tel: 01403 458915 mail: info@ateliertb.co.uk
www.ateliertb.co.uk

Client
MR & MRS HUGHES


Project Title
16 TURNERS VIEW,
CUCKFIELD,
WEST SUSSEX, RH17 5SW

Drawing Title
PROPOSED GROUND FLOOR PLAN

Scale.	1:50 A2	Date	Aug 2025	Drawn	TMA
--------	---------	------	----------	-------	-----

Drawing No.	AT - 080 - P10	Rev.	A
-------------	----------------	------	---

The copyright in this document and design is confidential to and the property of Atelier T&B Limited

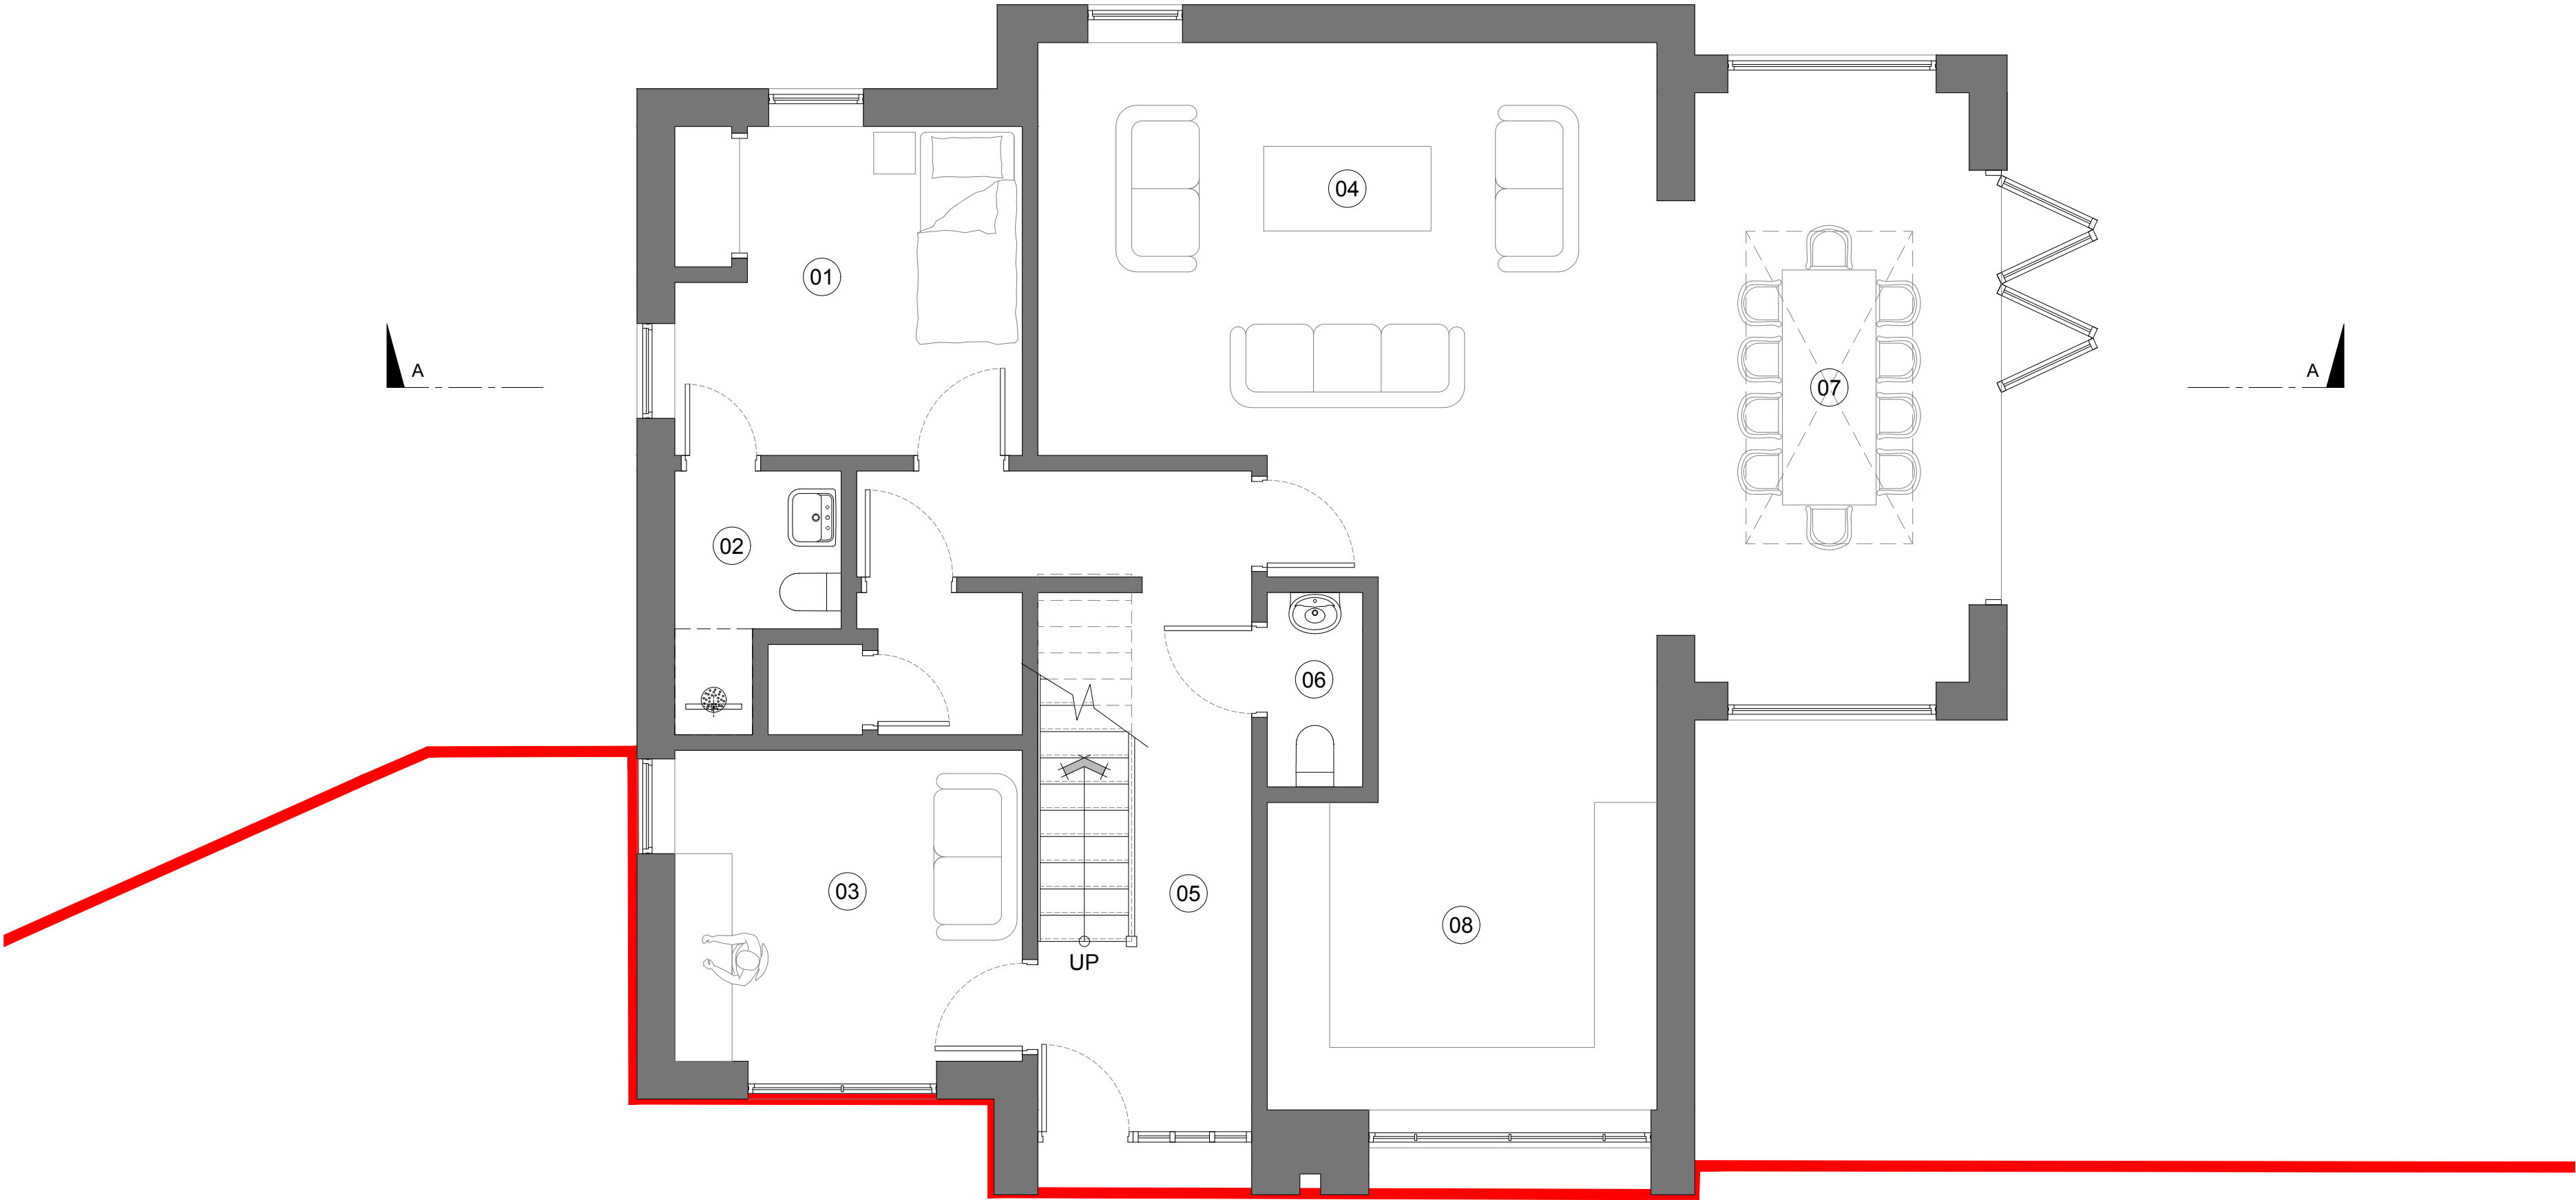

GROUND FLOOR PLAN