


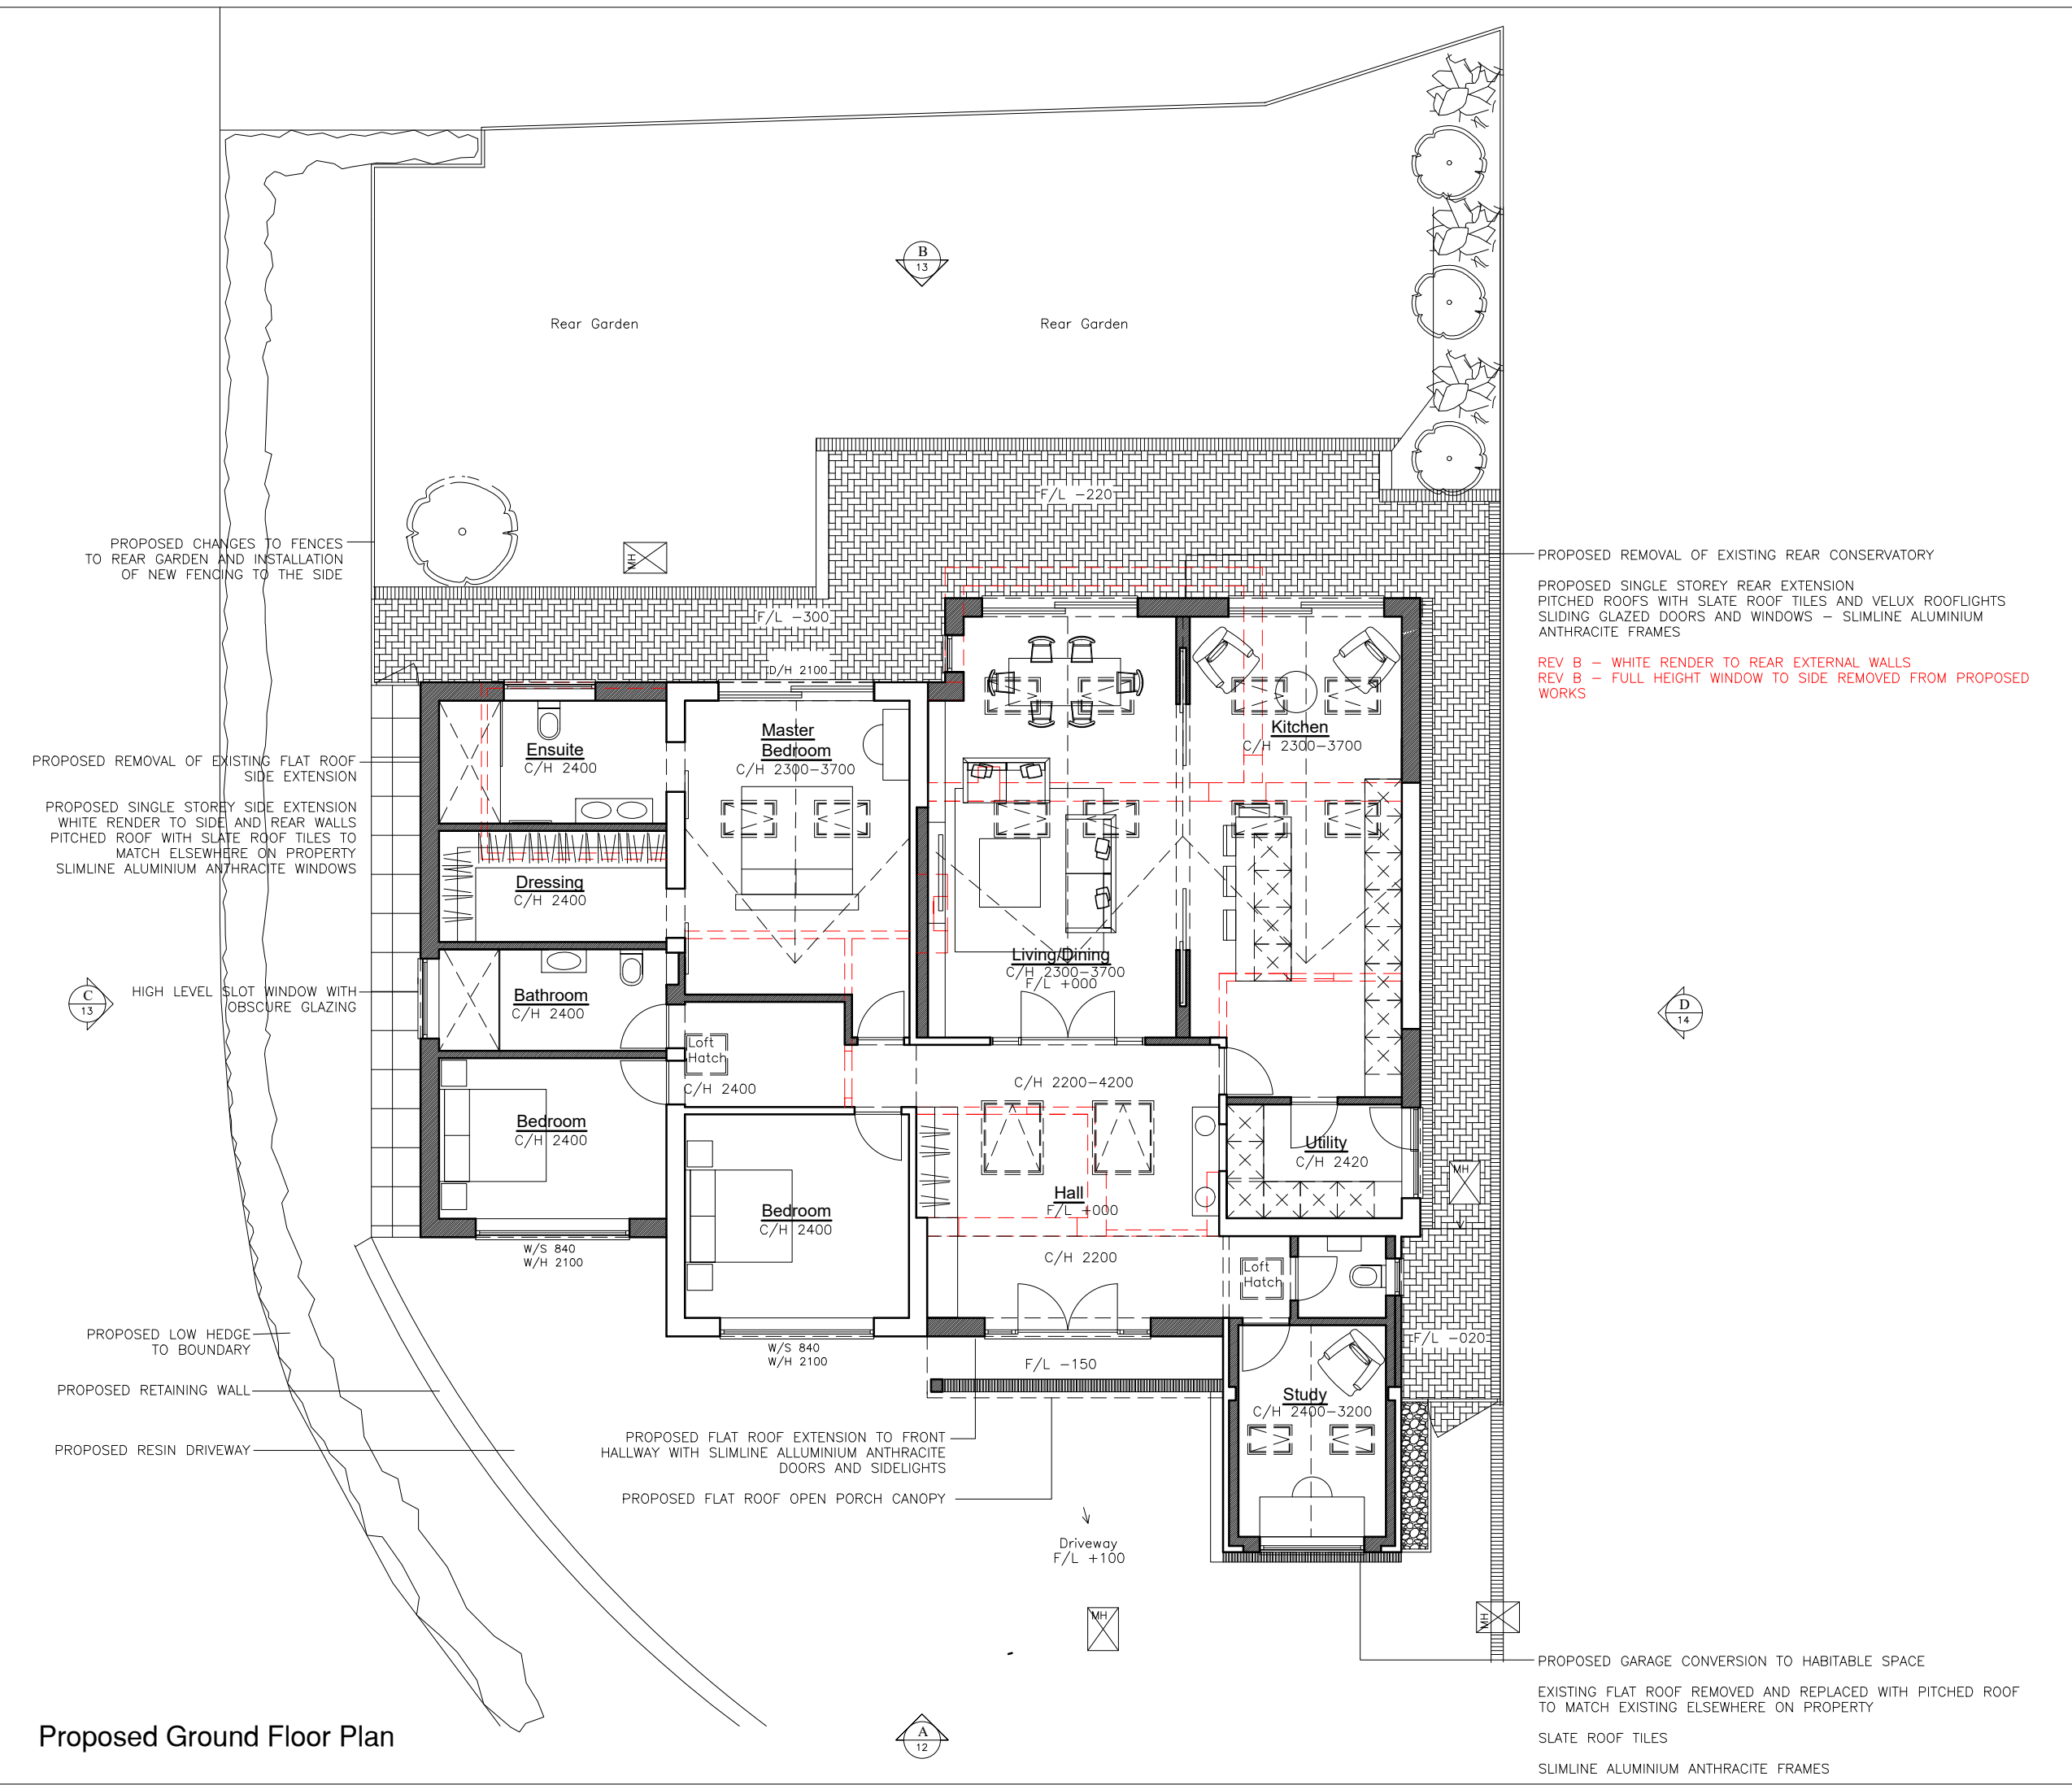

N PROPOSED DEMOLITION PROPOSED NEW INTERNAL & EXTERNAL WALLS			
REV B EXTERNAL FACADE MATERIALS AMENDED 02/07/25 REV A FENCING NOTE AMENDED 04/12/24 PLANNING DRAWING 01234m 1:100			
SARAH BREEZE RIBA			
Client Paul & Karen Cooper			
Project 10 Sergison Close Haywards Heath West Sussex RH16 1HU			
Title Proposed Ground Floor Plan			
Drawn by SB		Checked by PC&KC	
Scale A3 @ 1:100		Date 06/11/24	
Project no.	Dwg. no.	Revision	Prelim.
BA191	10	B	