



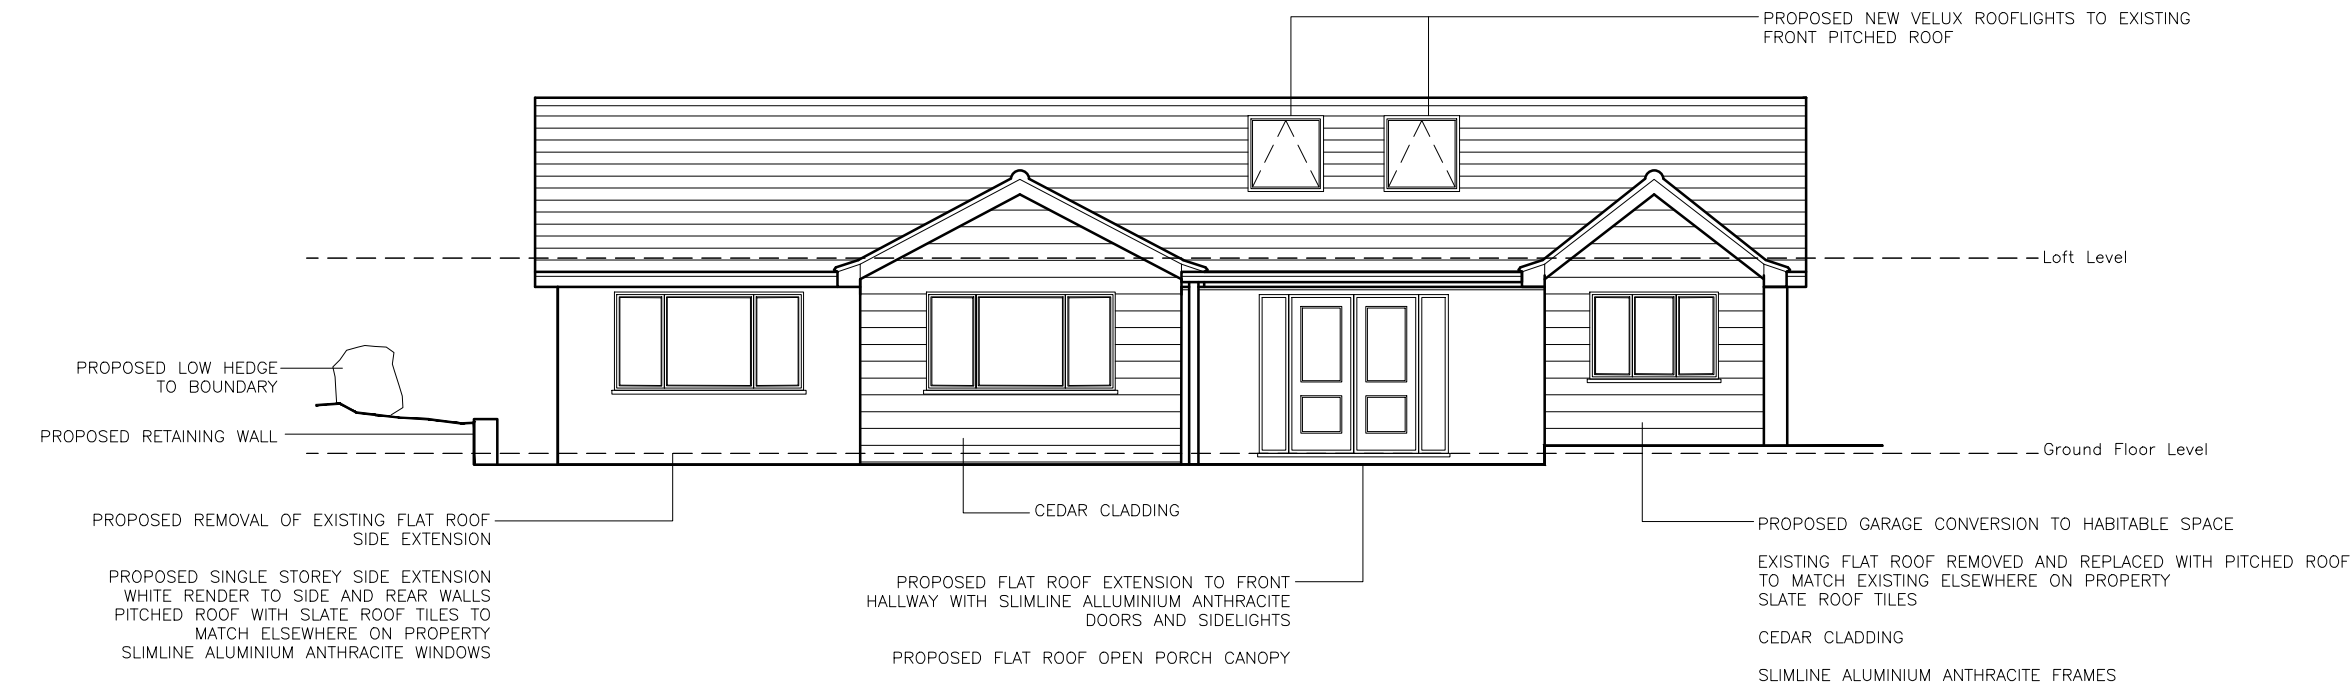

A) Proposed Front Elevation

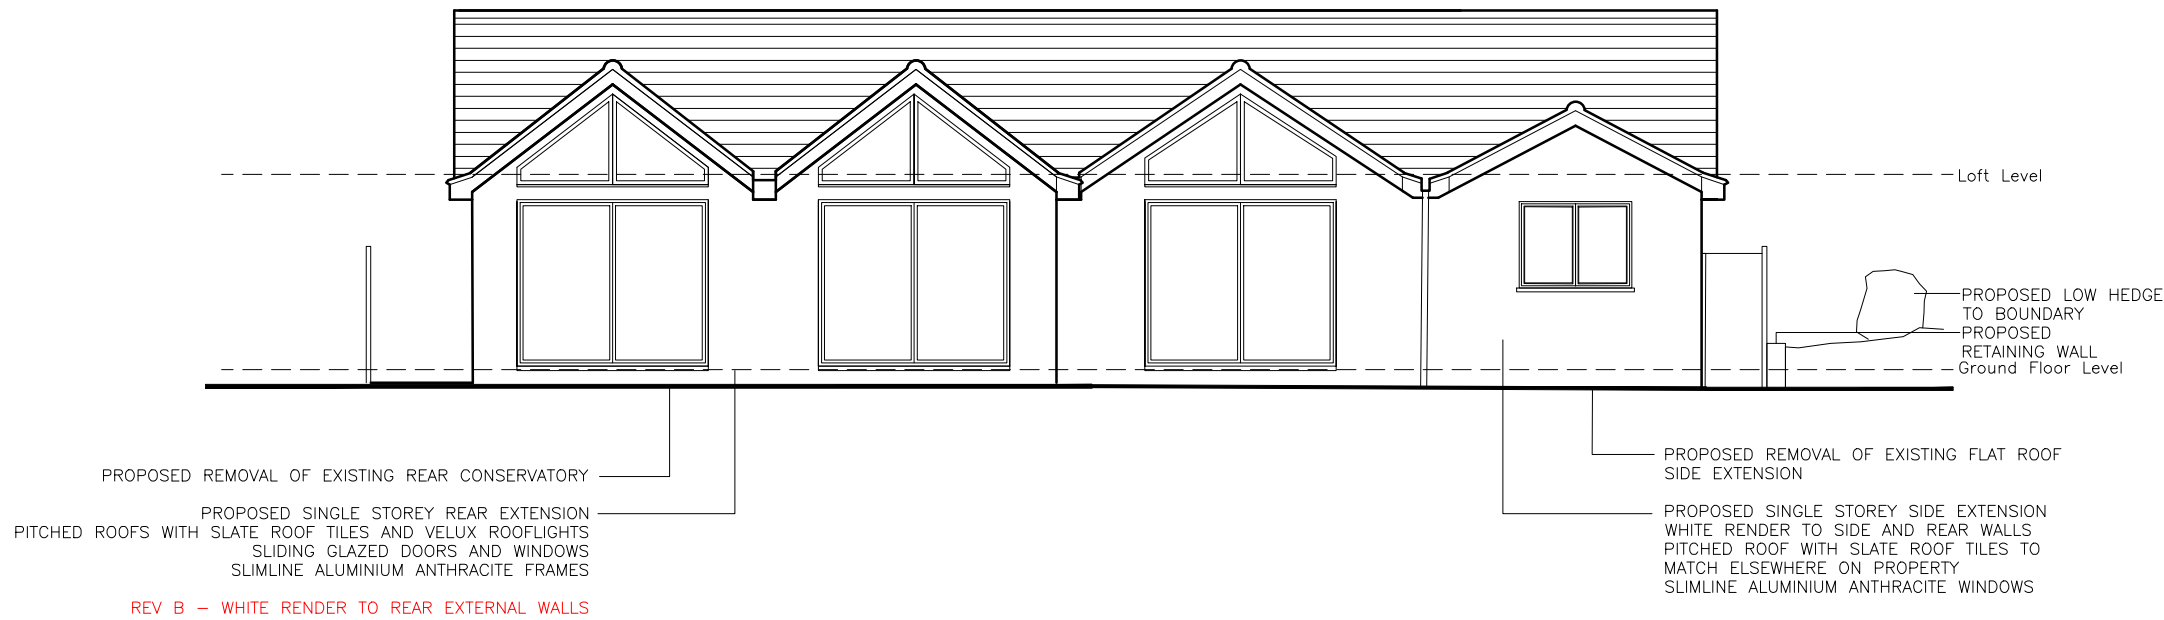


REV B – WHITE RENDER TO REAR EXTERNAL WALLS

B) Proposed Rear Elevation

REV B EXTERNAL FACADE MATERIALS AMENDED
02/07/25

REV A PROPOSED LOW LEVEL RETAINING WALL AND
LOW HEDGE SHOWN ON ELEVATIONS 04/12/24

PLANNING DRAWING

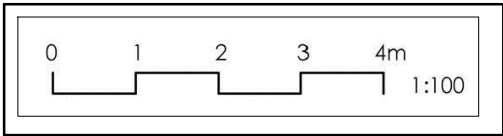

SARAH BREEZE RIBA

Client
Paul & Karen Cooper

Project
10 Sergison Close
Haywards Heath
West Sussex
RH16 1HU

Title
Proposed Front & Rear Elevations

Drawn by SB	Checked by PC&KC
----------------	---------------------

Scale A3 @ 1:100	Date 06/11/24
---------------------	------------------

Project no.	Dwg. no.	Revision	Prelim.
BA191	12	B	