




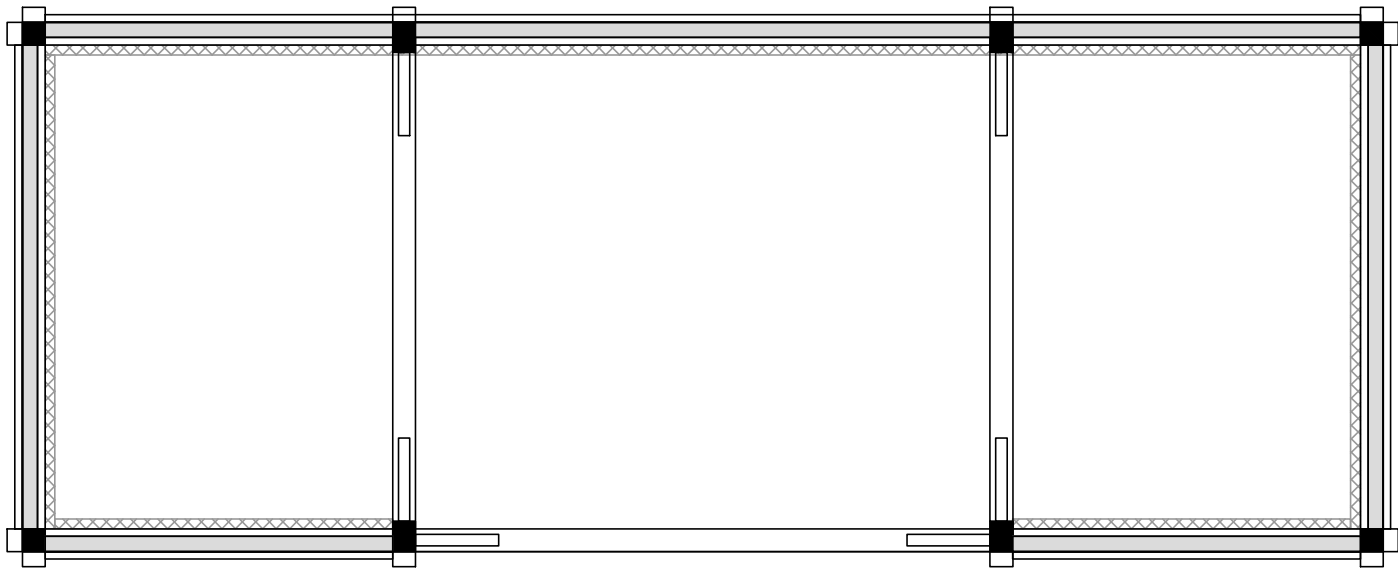


FRAME PLAN

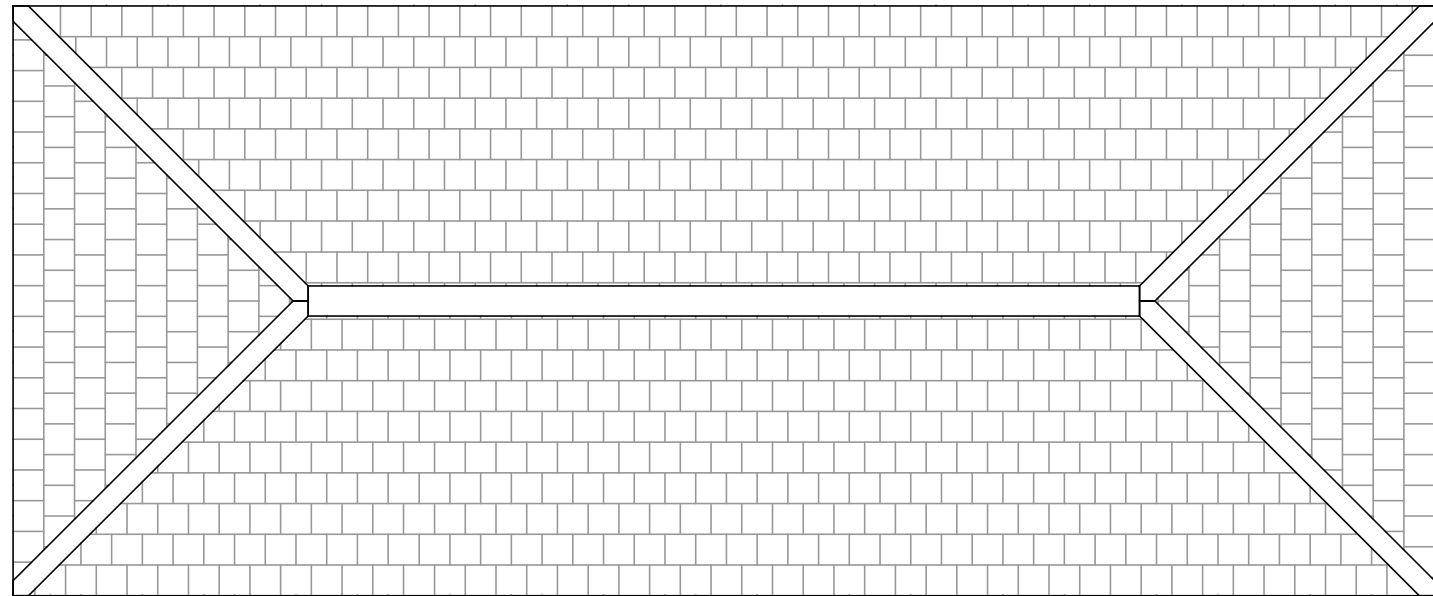


ROOF PLAN

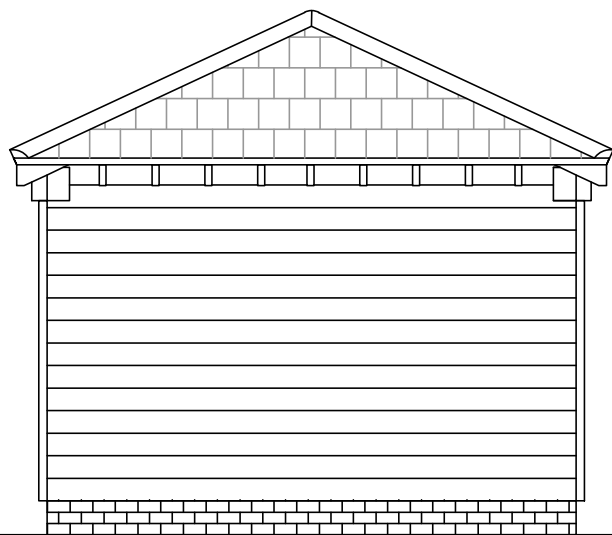


NORTH -WEST ELEVATION

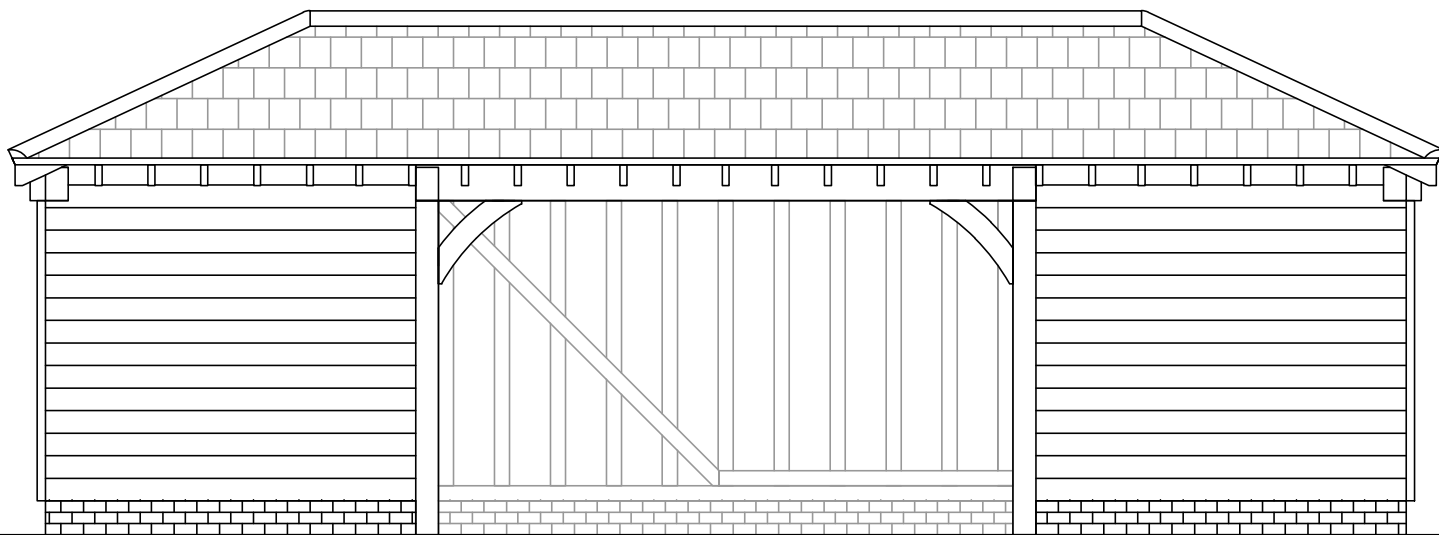



SOUTH -WEST ELEVATION

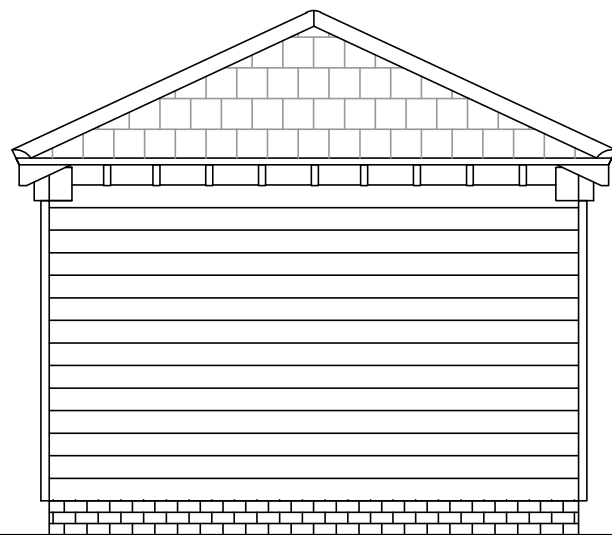


SOUTH -EAST ELEVATION

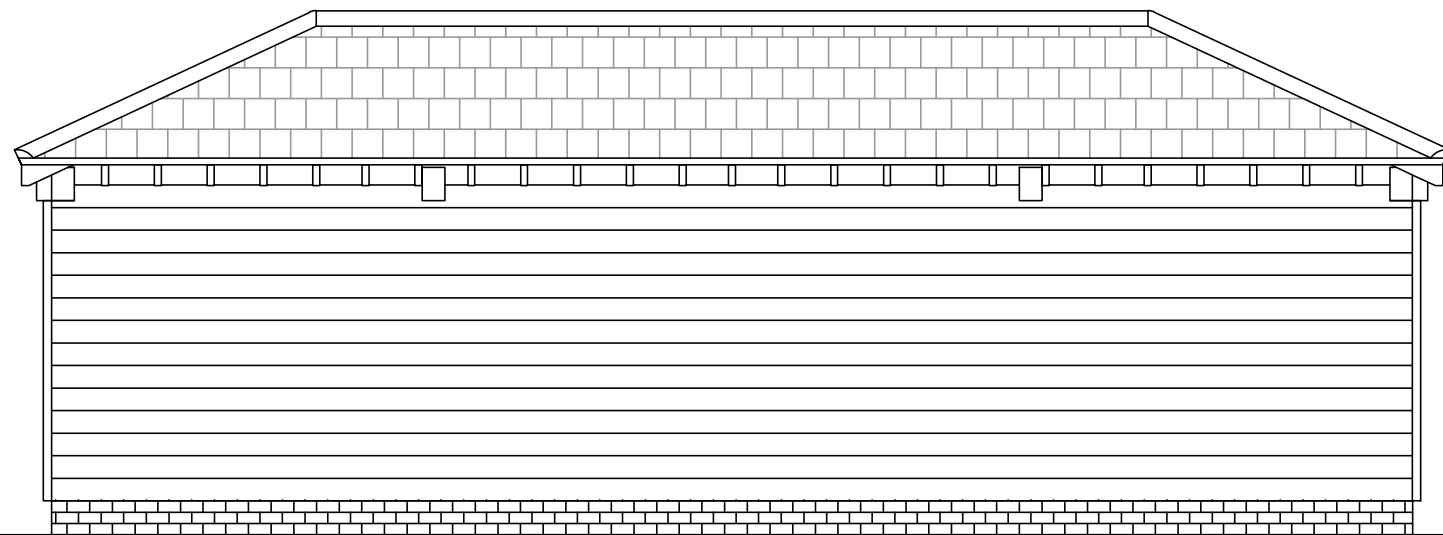

NORTH -EAST ELEVATION

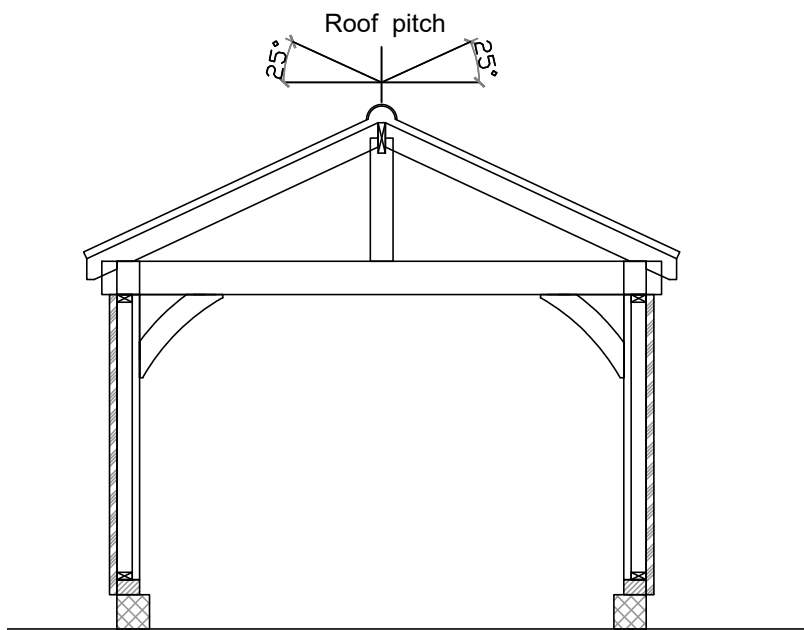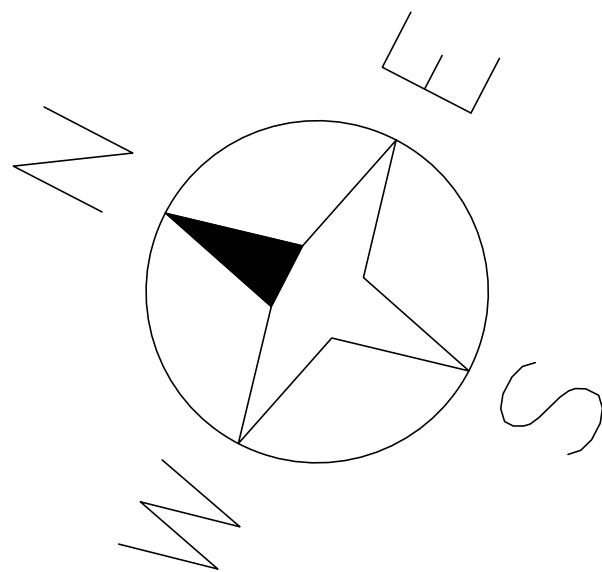


SECTION

 

Scale 1:50@A2

This drawing is the copyright of Oakcraft.
Reproduction only by written authority

Metres

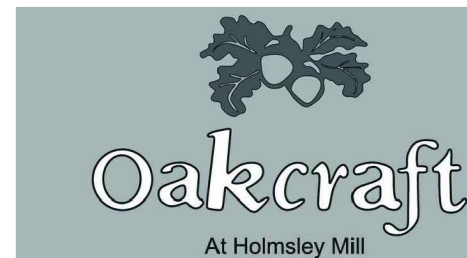

WRIGGLESWORTH

230245
3 BAY GARAGE

Proposed:
Frame Plan, Floor Plan, Roof Plan
Elevations and Section.

Date: 24/09/24
Rev A: 25/03/25

PLA002
rev A

Drawn by

BL

Checked by

Checker

Scale - 1:50 @ A2