




As Existing...

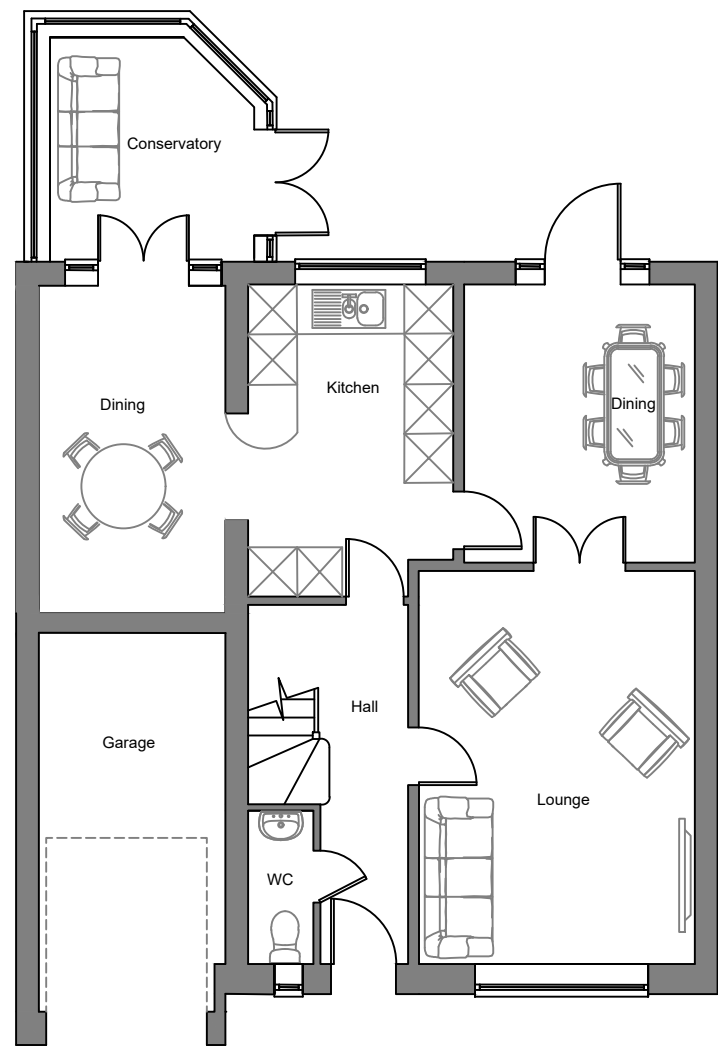


Existing Ground Floor Plan

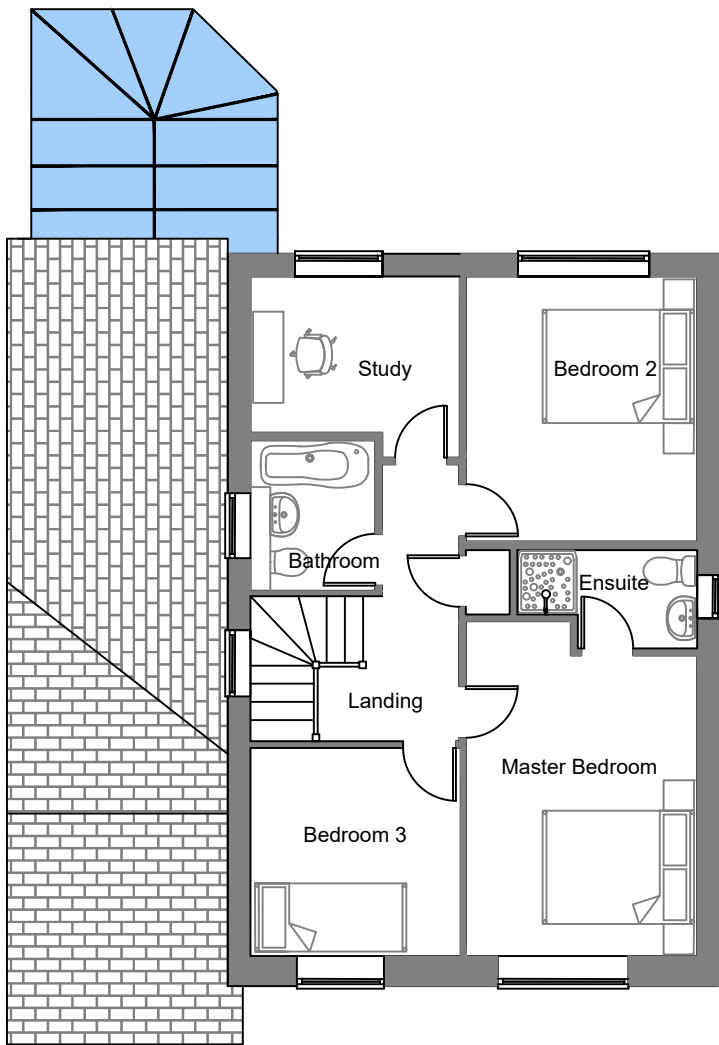

Existing First Floor Plan

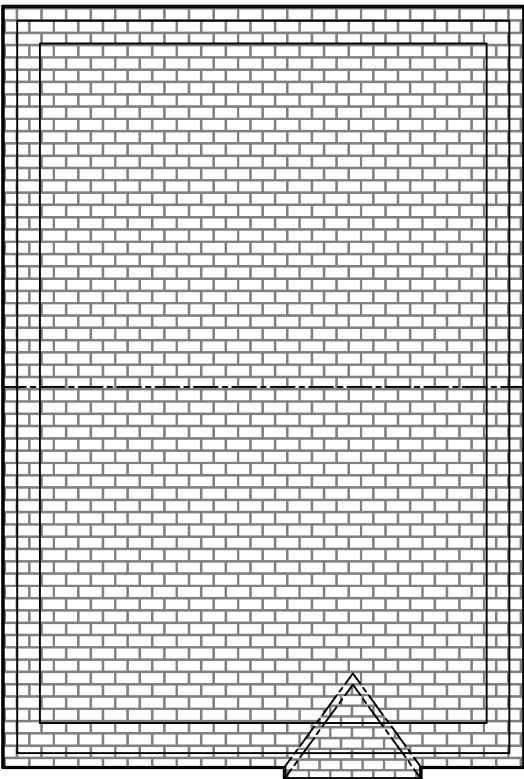

Existing Roof Plan

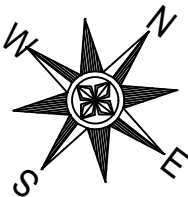

Client: Alison & Owen Davies	Job Title 12 Butterfield, East Grinstead, RH19 2BF	Drawing Title Existing Plans	Notes This drawing is not to be reissued, loaned or copied without the written consent of Dellaway Design and Build (the originator). All errors, omissions, discrepancies should be reported to the originator immediately. All dimensions to be checked before site fabrictaion by contractor, his sub-contractor or supplier. Any deviation from drawing to be reported to originator immediately. The principal contractor shall carry out a risk assessment of proposed work and liase with principal designer before commence if there are any doubt as to being able to complete the project in a safe manner compliant with the current Construction Design and Management Regulations. All works to comply with relevant British standards, Code of Practice and current Building Regulations. These plans are subject to Planning & Building Regulations Approval or any other statue in law before building works commence.	Scale Bar 1:100  1m 0 1m 2m 3m 4m 5m	Scale: 1:100 @ A3 Date Feb 2025 Drawn DDB	Drg No: BF-01 Rev: - Checked DDB	07946322893 DellawayDesignandBuild.co.uk  DDB DELLAWAY DESIGN AND BUILD INFO@DELLAWAYDESIGNANDBUILD.CO.UK
--	--	--	--	--	---	---	--