
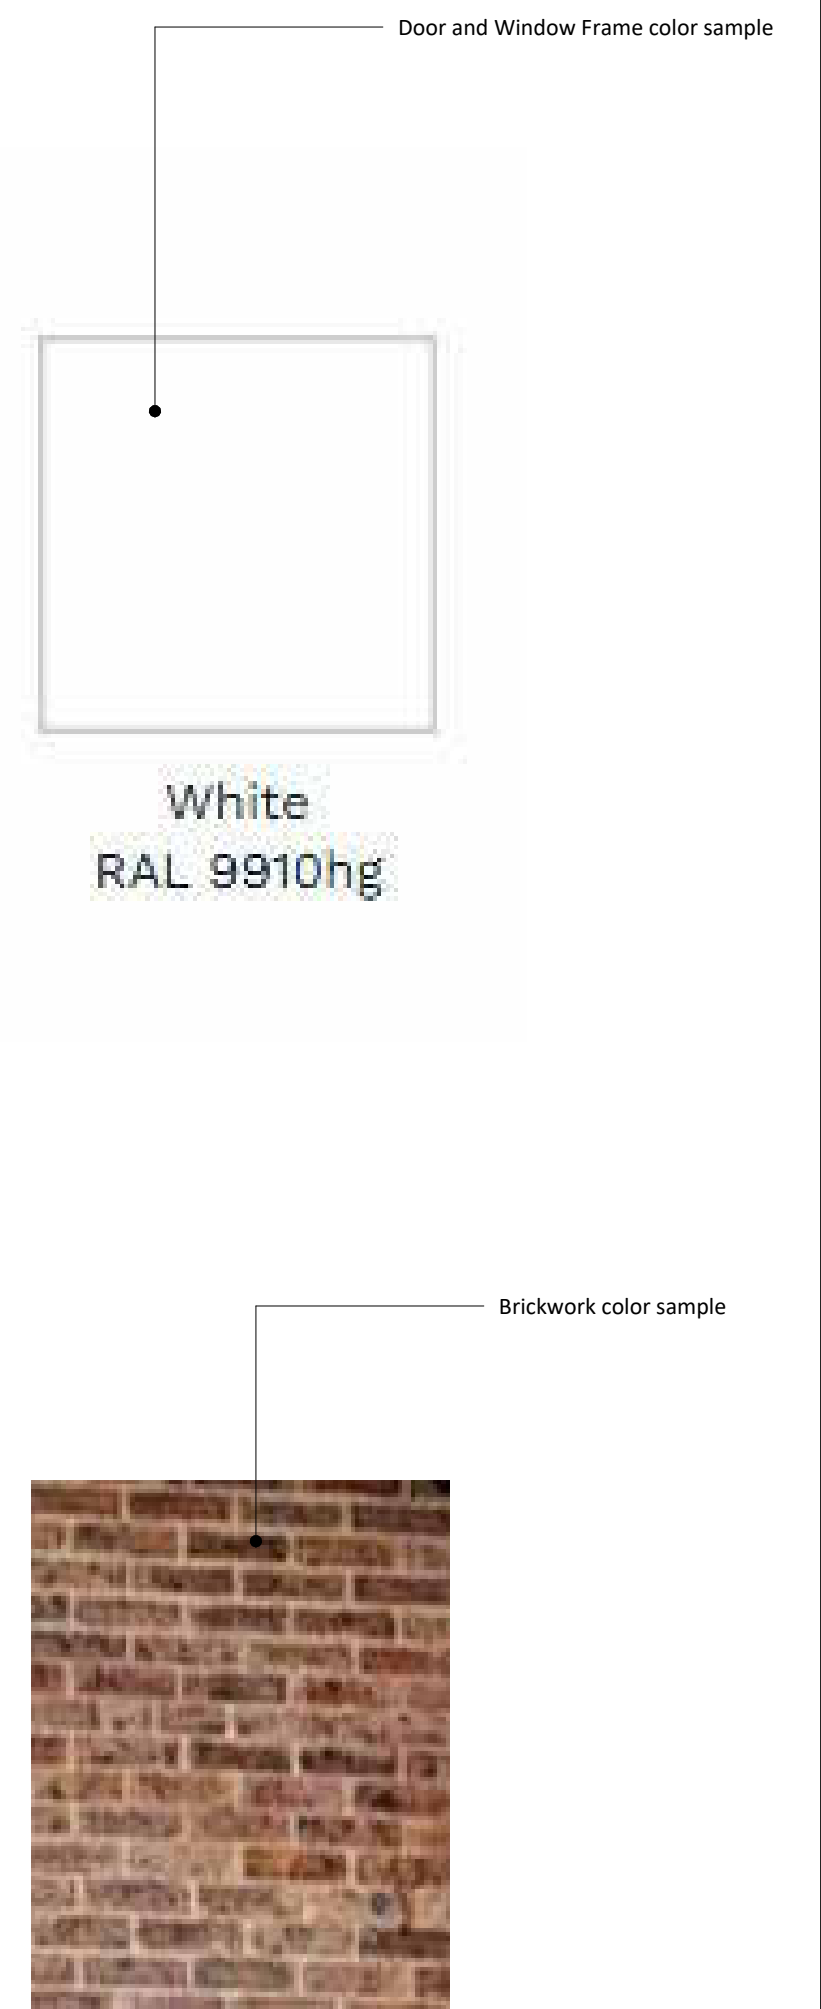
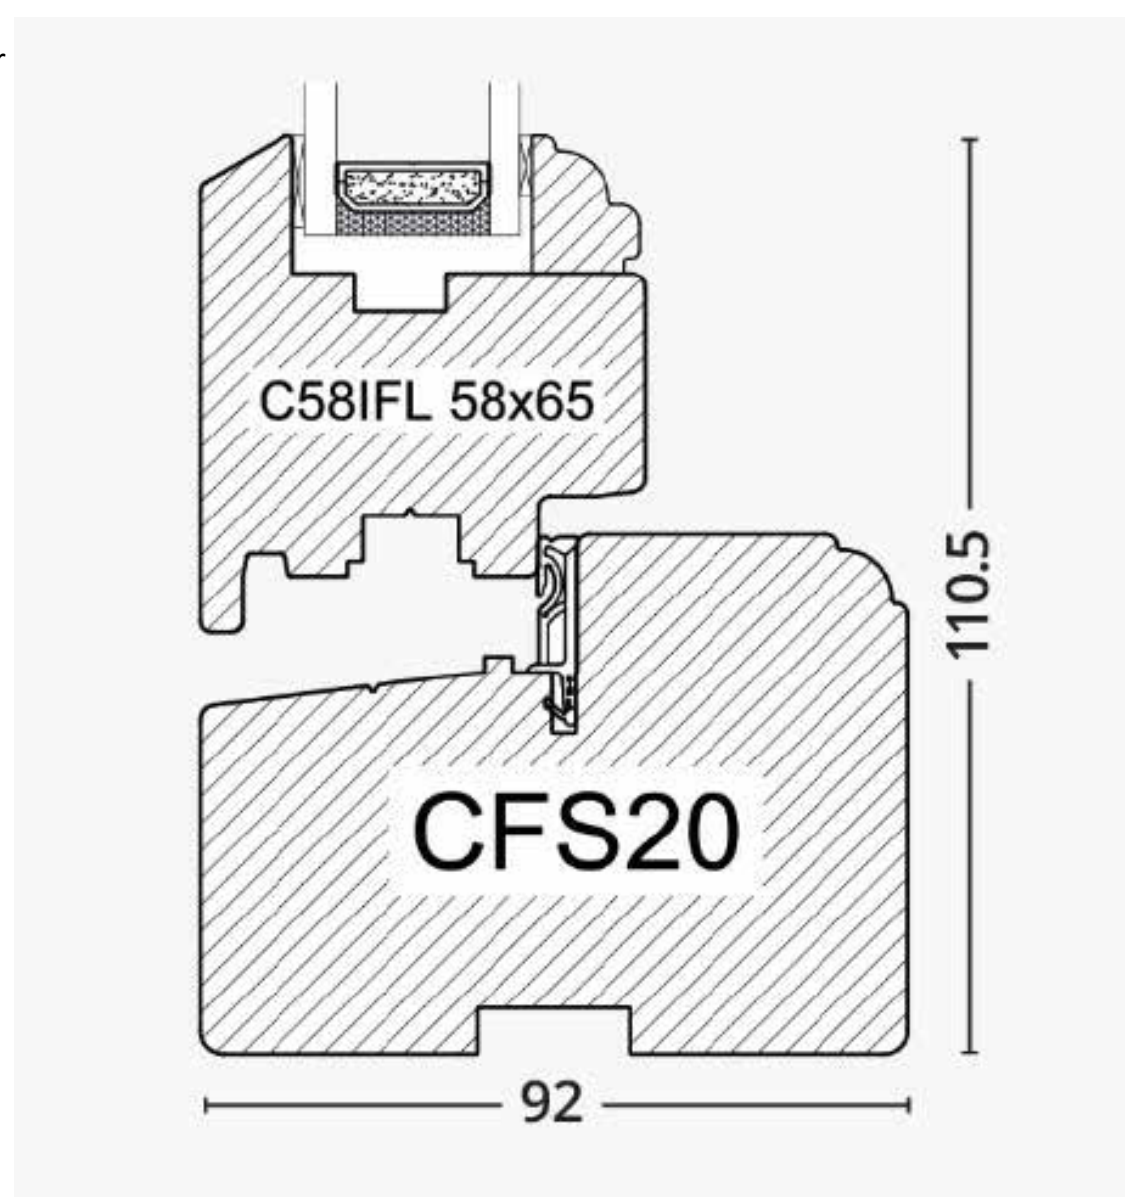
 
 


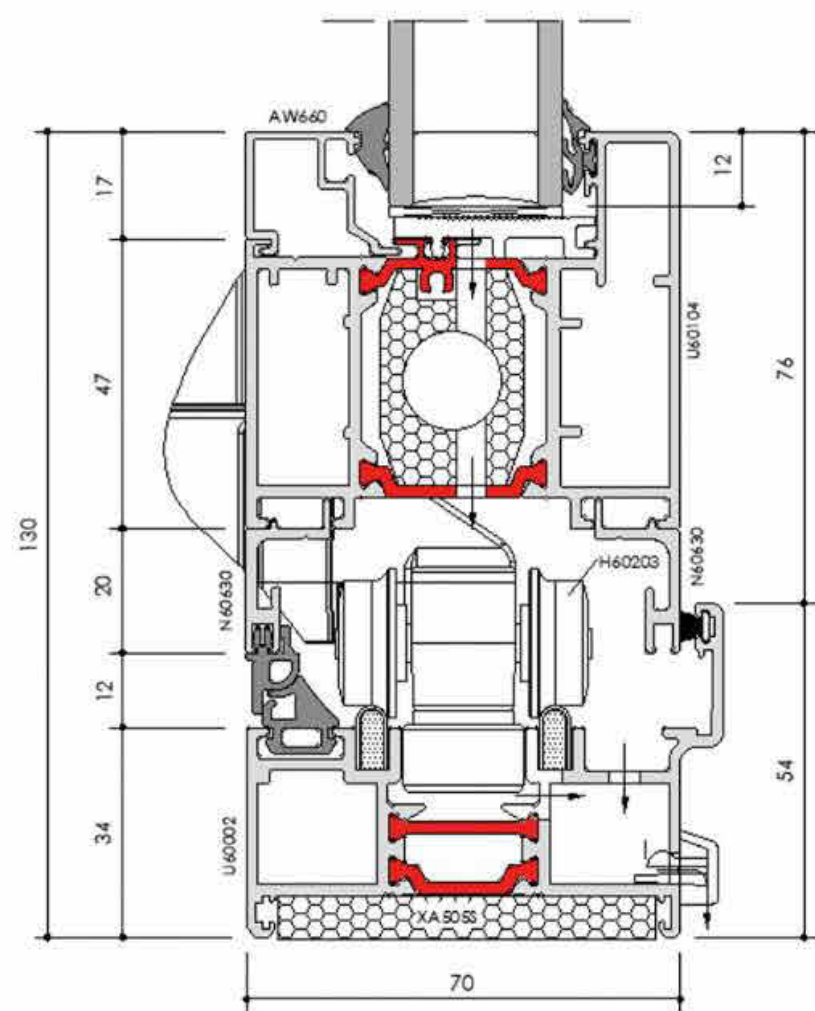

I accept no liability for any expense, loss or damage of whatsoever nature and however arising in any variation which has not been referred to in and their approval obtained.

I do not advise using planning drawings for the construction stages. All dimensions to be cross-checked on-site prior to manufacture and construction. Any discrepancies to be reported to me immediately.

KEY

Existing walls	--- Boundary line
Proposed walls	--- Proposed beam
Proposed furniture	--- Proposed drainage
Proposed staircase	--- Existing removed
Proposed windows	--- 1.5m head height
Proposed rooflight	--- 1.8m head height

Discharge	
Notes	Date
Discharge of Conditions	10/03/2025
Discharge of Conditions	27/03/2025
Discharge of Conditions	03/04/2025


proposed ground floor rear extension, floor plan redesign and all work associated at 1 Fern Cottages, RH16 2LF

Im / Planning Drawings


Corless

Proposed Sections


indicated @	Drawn Author
mm/yy	Checked Checker
ing No. 483-3300	Rev C

 

I do not advise using planning drawings for the construction stages. All dimensions to be cross-checked on-site prior to manufacture and construction. Any discrepancies to be reported to me immediately.

 

1:10

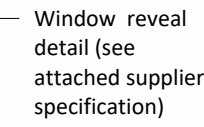

1:10



SCALE 1:100

Existing walls	--- Boundary line
Proposed walls	--- Proposed beam
Proposed furniture	--- Proposed drainage
Proposed staircase	--- Existing removed
Proposed windows	--- 1.5m head height
Proposed rooflight	--- 1.8m head height

Discharge of Conditions	
Notes	Date
Discharge of Conditions	10/03/2025
Discharge of Conditions	27/03/2025
Discharge of Conditions	03/04/2025

RESI
grow your home

proposed ground floor rear extension, floor plan redesign and all work associated at 1 Fern Cottages, RH16 2LF

Im / Planning Drawings

Corless

Proposed Elevations	
Indicated @	Drawn: Author
mm/yy	Checked: Checker
Proj. No. 483-3301	Rev C