






Front Elevation

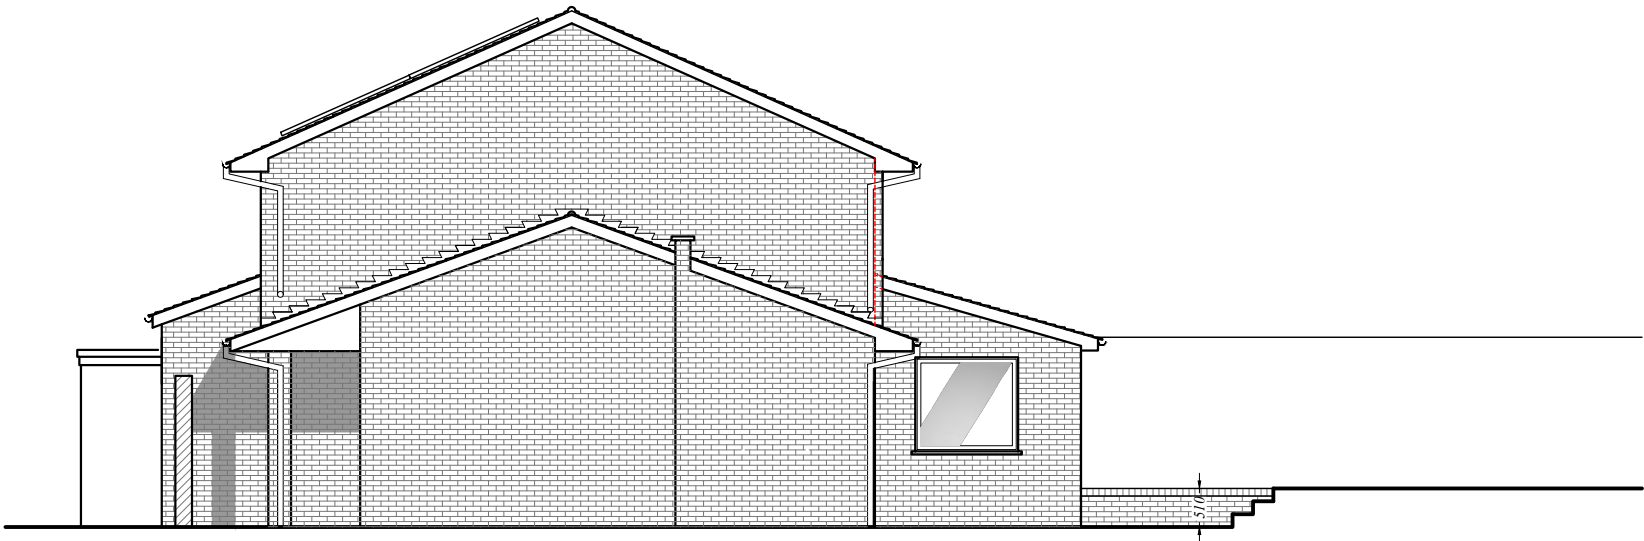


Side Elevation

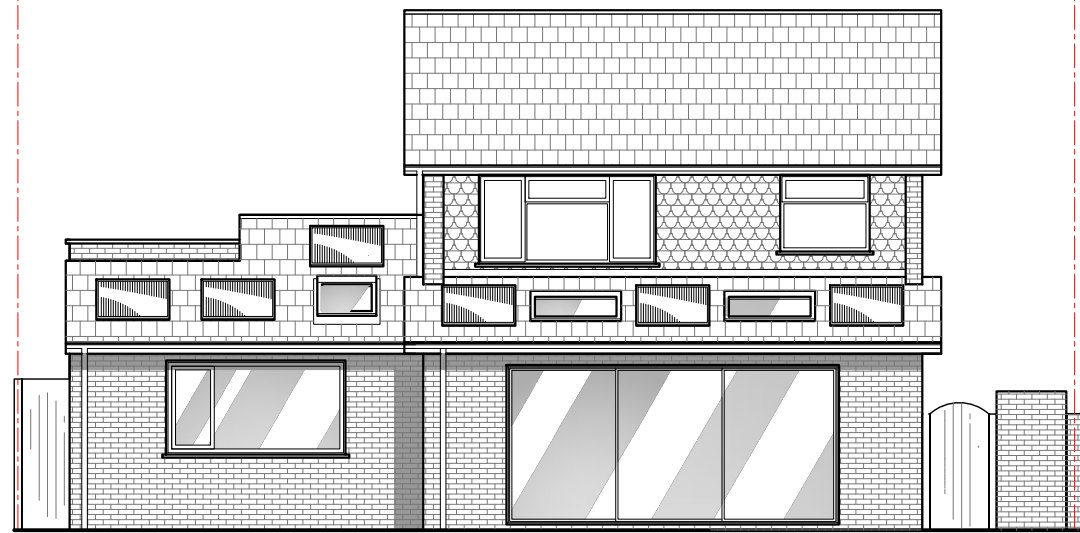

Rear Elevation

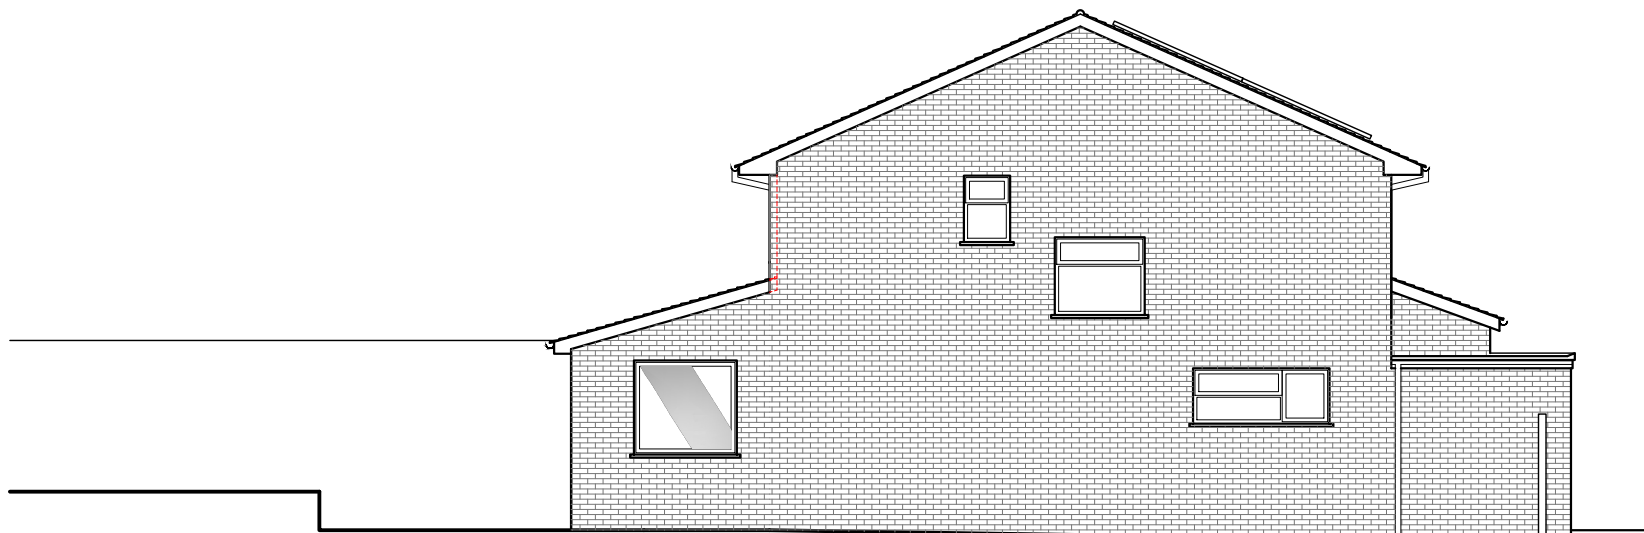

Side Elevation

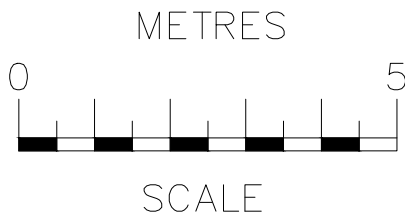

rev	date	description		
RB Design Corner Cottage, The Limes, Felbridge, East Grinstead, RH19 2DY Tel: 01342 523 766 Mob 07988 998 928 e-mail: info@rossbonditchdesign.co.uk				
project	drawing	date	job no	
17 Combers, Balcome, RH17 6NE	WORKS	12.11.25		
client	scale @	drawing no		
Mr & Mrs Harvey	ELEVATIONS PROPOSED	1:100	PLN 08 001	