



Proposed Front Elevation (SE)
Scale 1:100


Existing front elevation white PVCu window frames to be replaced with white double glazed 'OW70' or similar aluminium casement windows with glazing bars as existing

Obscure glazed




Proposed Rear Elevation (NW)
Scale 1:100

Existing rear elevation white PVCu window frames to be replaced with white clear double glazed (no glazing bars) 'OW70' or similar aluminium casement windows

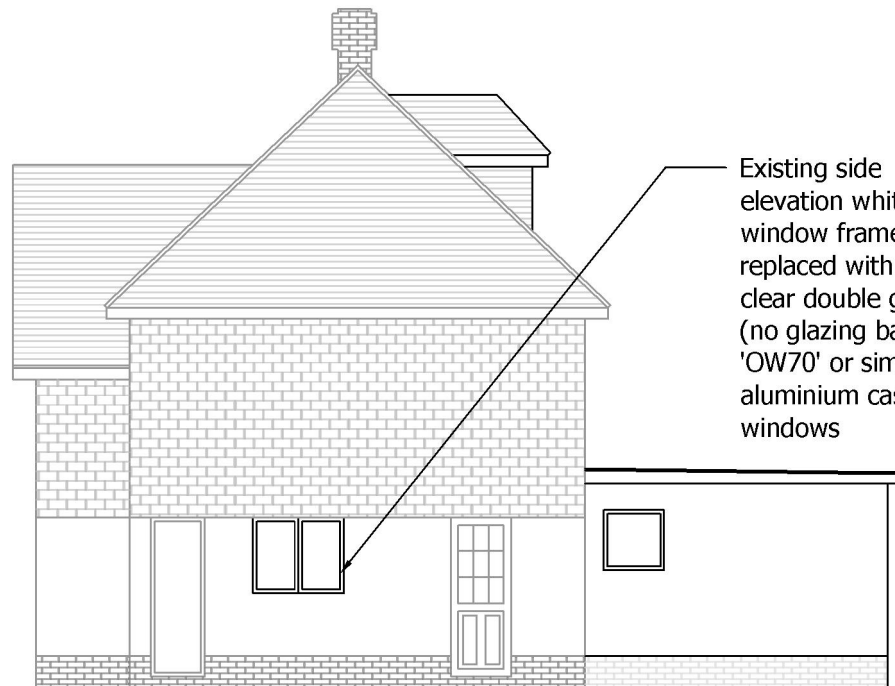


Proposed Side Elevation (NE)
Scale 1:100

Existing side elevation white PVCu window frames to be replaced with white clear double glazed (no glazing bars) 'OW70' or similar aluminium casement windows

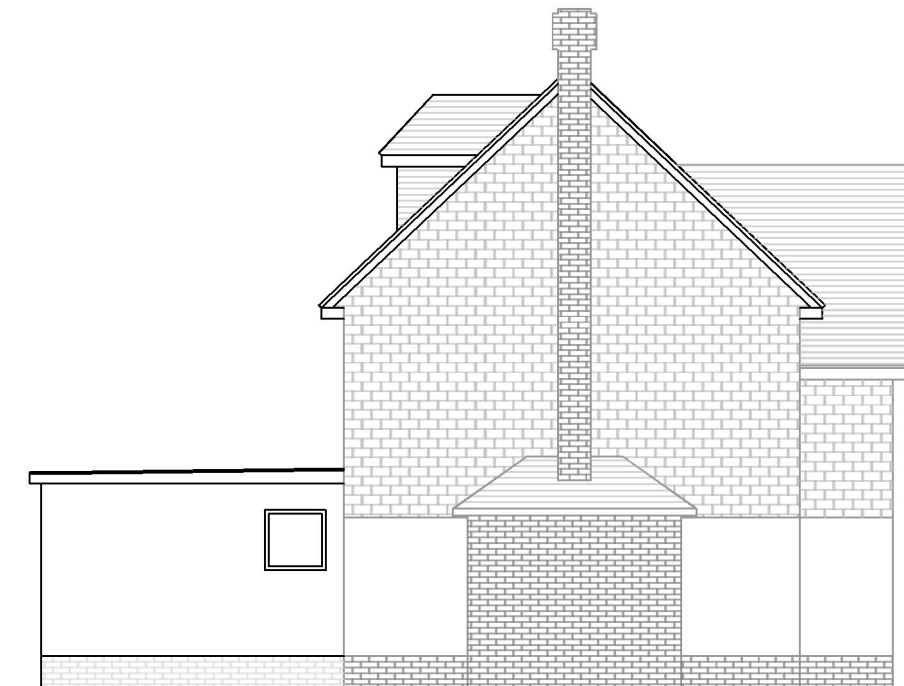

Proposed Side Elevation (SW)
Scale 1:100

Notes:
REVG 28.07.26 - Replacement of existing windows shown
REVG 27.08.26 - Massing of dormers and no. reduced, rear elevation amended to be more contextually appropriate to area, replacement windows changed to white

 

This drawing is for submission to the Local Planning Authority.

51 Lewes Road,
Haywards Heath,
RH17 7SY

Proposed Elevations
- Main House

Project number	260403B
Date	20/07/26
Drawn by	DN
Checked by	JN
260403B/P/4/REVG	
Scale	1:100@ A3

The Farmhouse, Brook
Way, Hastings,
TN35 4NN
Cripps Cottage,
Lewes Road, Hassocks
BN6 8RH



This drawing remains the property of Clarion Chartered Surveyors. Copying and un-authorised distribution is strictly forbidden without prior written consent.