


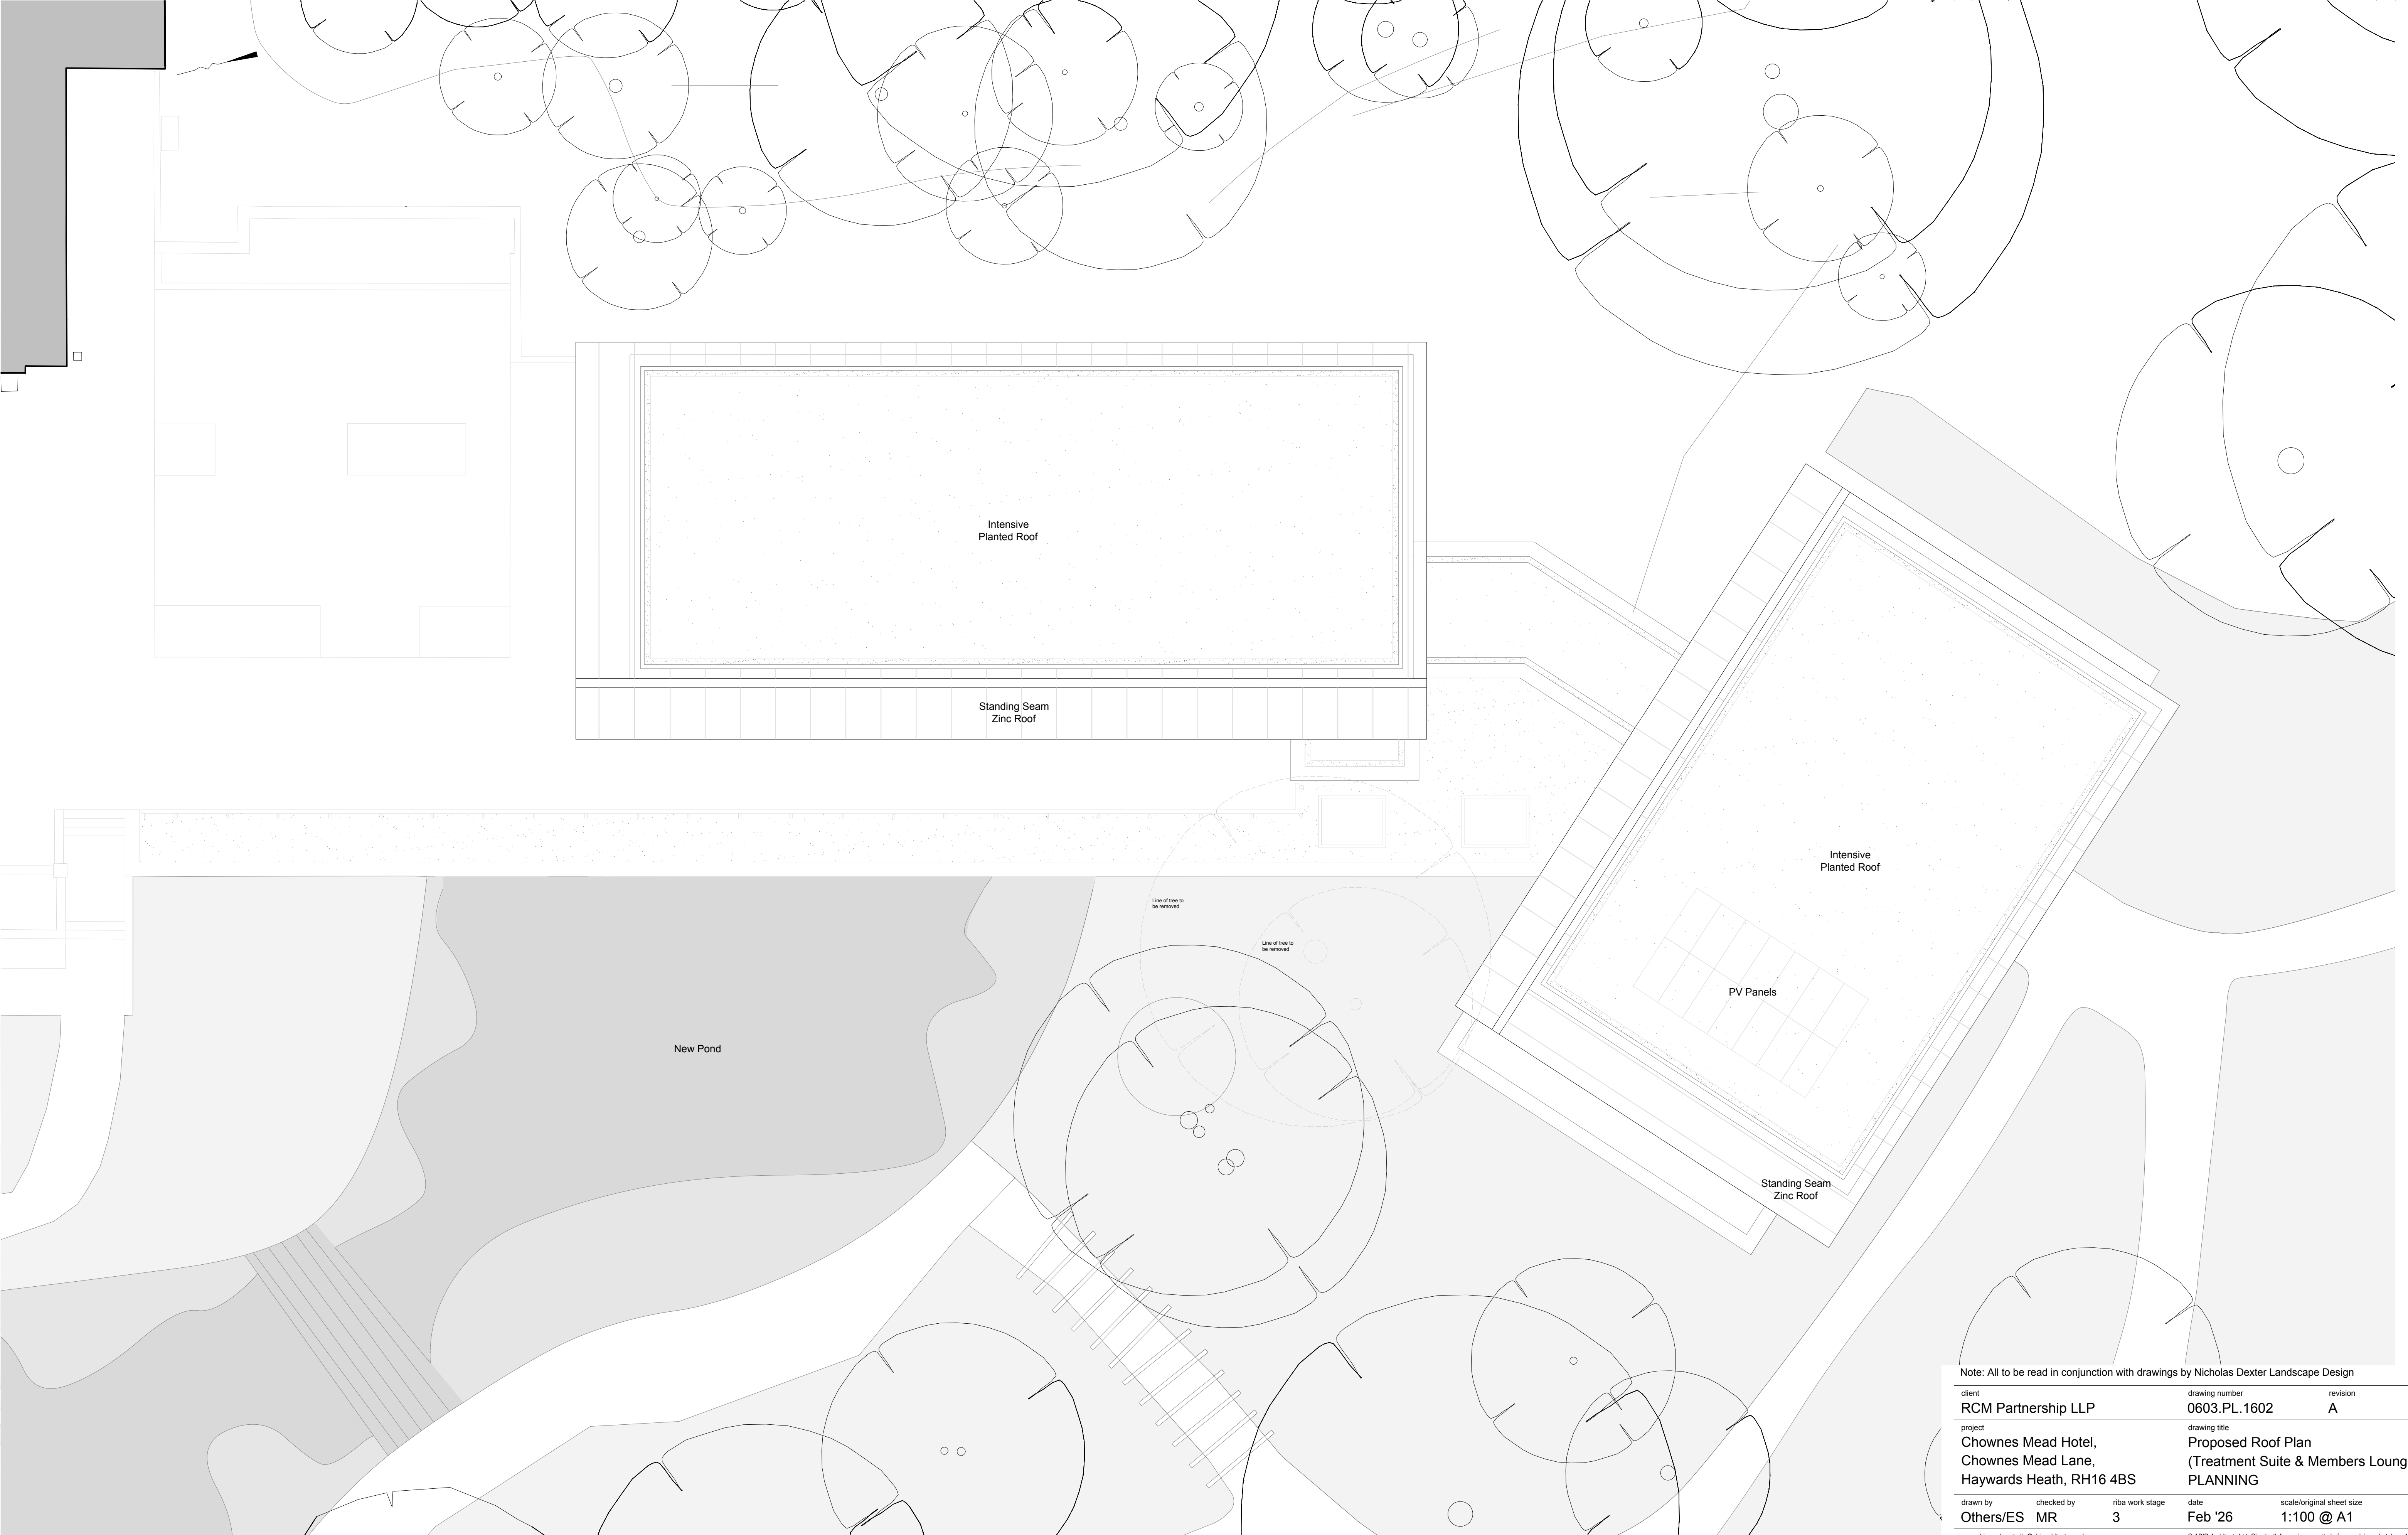

Proposed Roof Plan for Treatment Suites and Members Lounge 1:100

Note: All to be read in conjunction with drawings by Nicholas Dexter Landscape Design					
client		drawing number		revision	
RCM Partnership LLP		0603.PL.1602		A	
project		drawing title			
Chownes Mead Hotel, Chownes Mead Lane, Haywards Heath, RH16 4BS		Proposed Roof Plan (Treatment Suite & Members Lounge) PLANNING			
drawn by	checked by	riba work stage	date	scale/original sheet size	
Others/ES	MR	3	Feb '26	1:100 @ A1	
www.abir.co.uk		studio@abirarchitects.co.uk		© ABIR Architects Ltd. Check all dimensions on site before work is undertaken. All goods, materials and workmanship to conform with current building regulations, BSS and COP's.	
Unit 1, Beta House, St John's Road, Hove, BN3 2FX, United Kingdom		Hope +44 (0)1273 724 354			
Company No 06877117		VAT No 971 4147 17			

